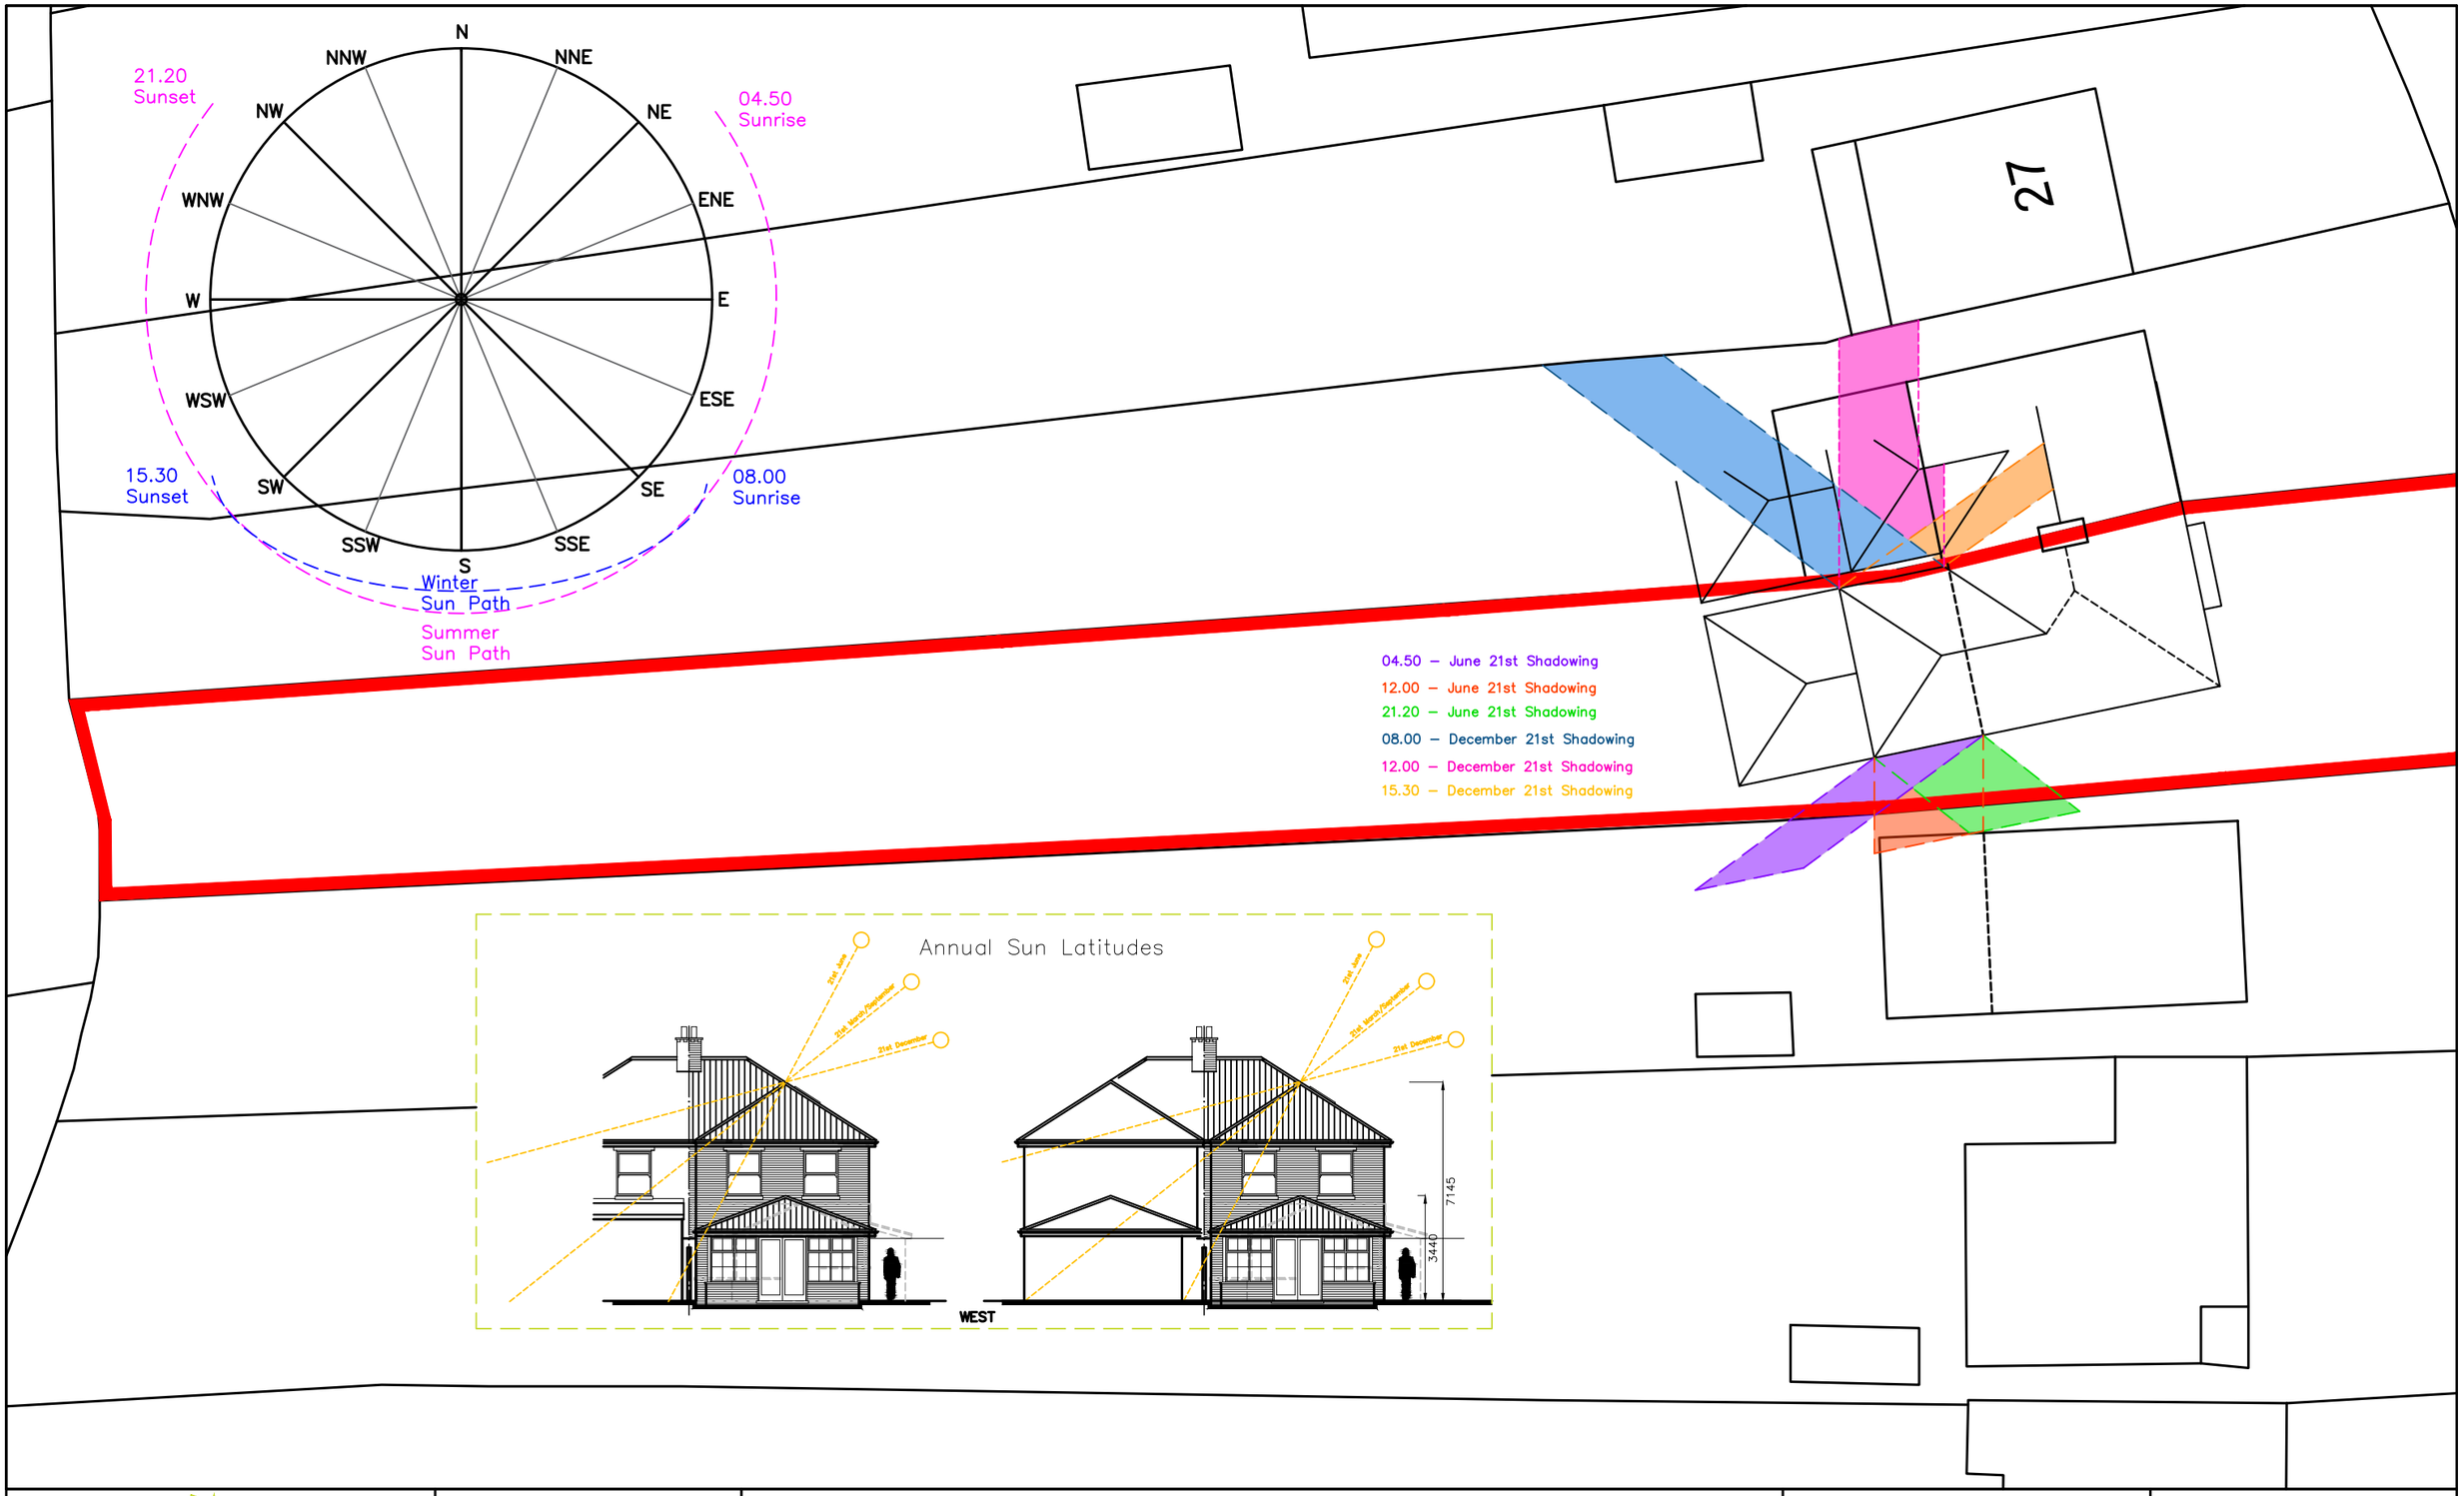

CAAD
Critchley Architecture And Design Ltd.
Contact: 02392 474 919 | info@caad.online
The Old Brewery,15E South Street, Havant, PO9 1BU

N

OVERSHADOWING ASSESSMENT

Revisions
a) Note/Date/Initial
b)
c)
d)

23 New Brighton Road,
Emsworth,
PO10 7PR

Scale A1=1:100, A3=1:200
Drawn SAR
Date 20/06/2022

22015–113 0

20m 40m 60m 80m