


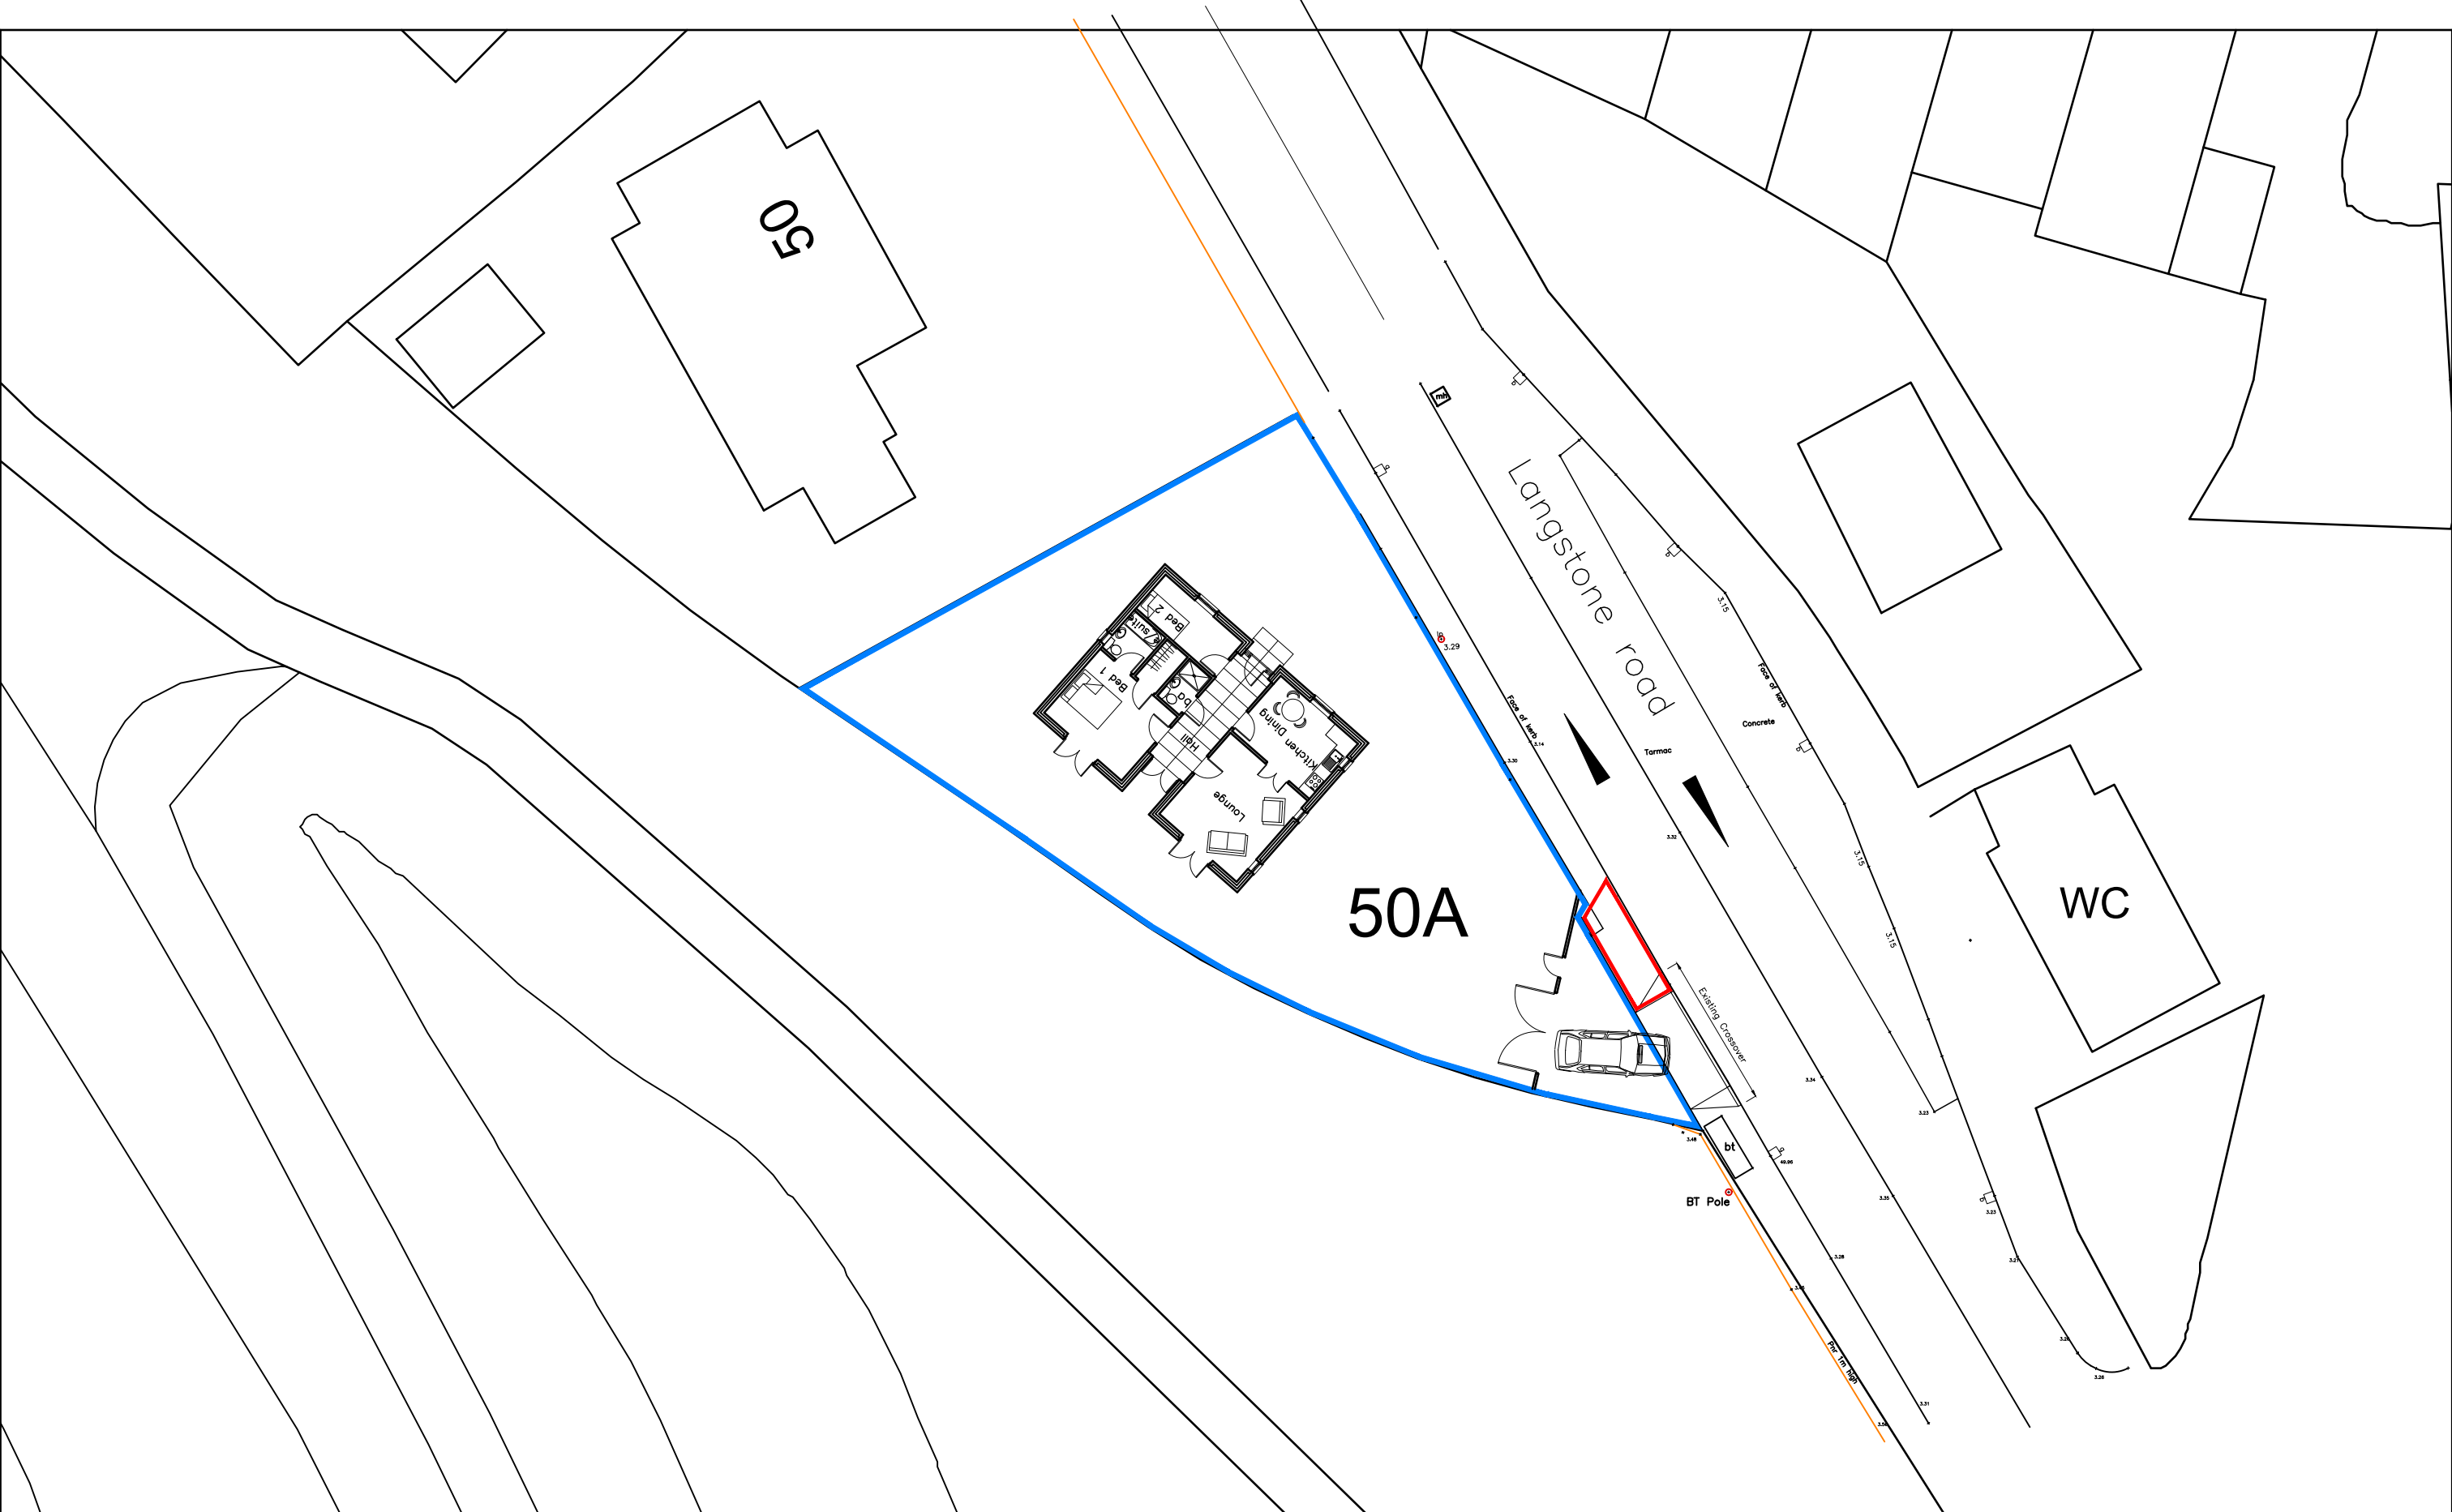

The Boathouse, 50A Langstone Rd, Langstone PO9 1RF	EXISTING CROSSOVER		 Critchley Architecture And Design Ltd. Contact: 02392 474 919 info@cad.online The Old Brewery, 15E South Street, Havant, PO9 1BU		Scale A1=1:125, A3=1:250
	Revisions	a) Minor revision. 03/04/2024. JHL b) c) d)			Drawn MHC Date 07/02/24
50m			100m		