


Land purchase

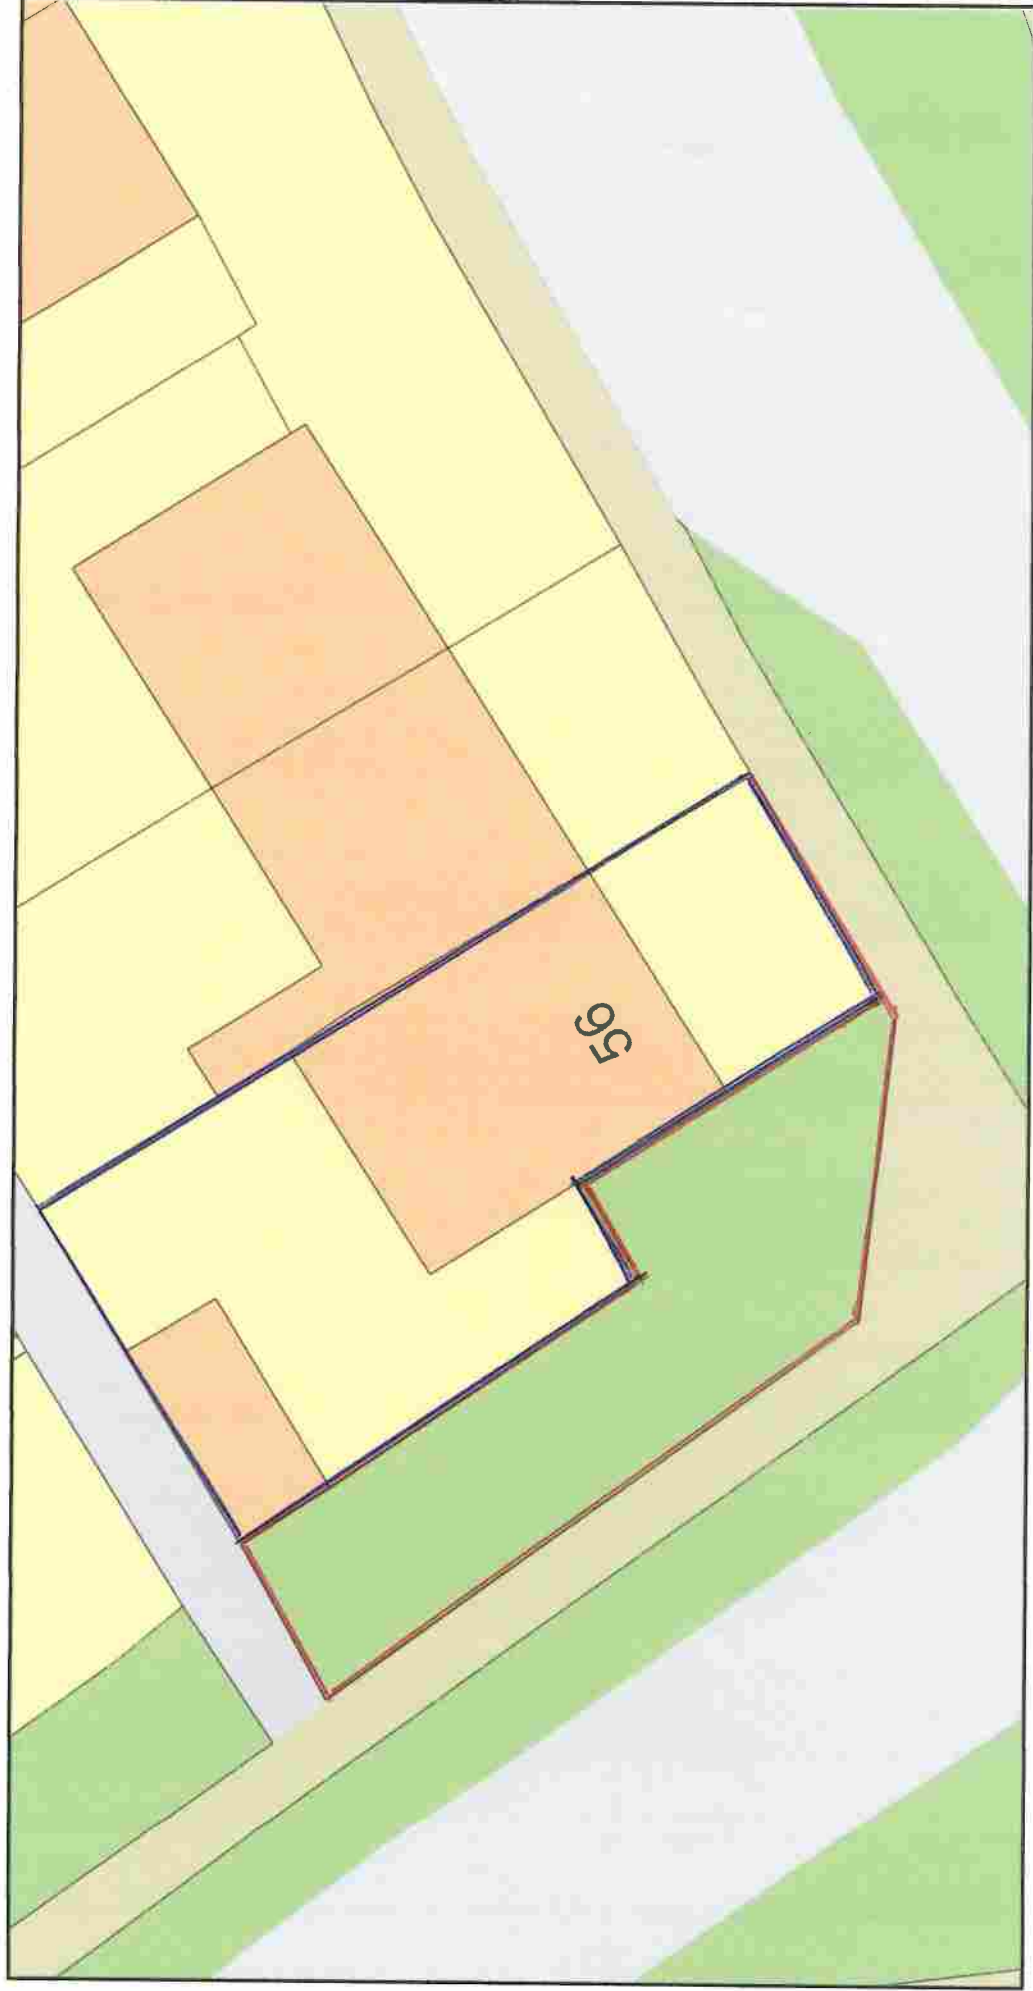

Plan Produced for: Fencing and parking

Date Produced: 09 Mar 2022

Plan Reference Number: TQFQM22068150512297

Scale: 1:200 @ A4

© Crown copyright and database rights 2021 OS 100042766