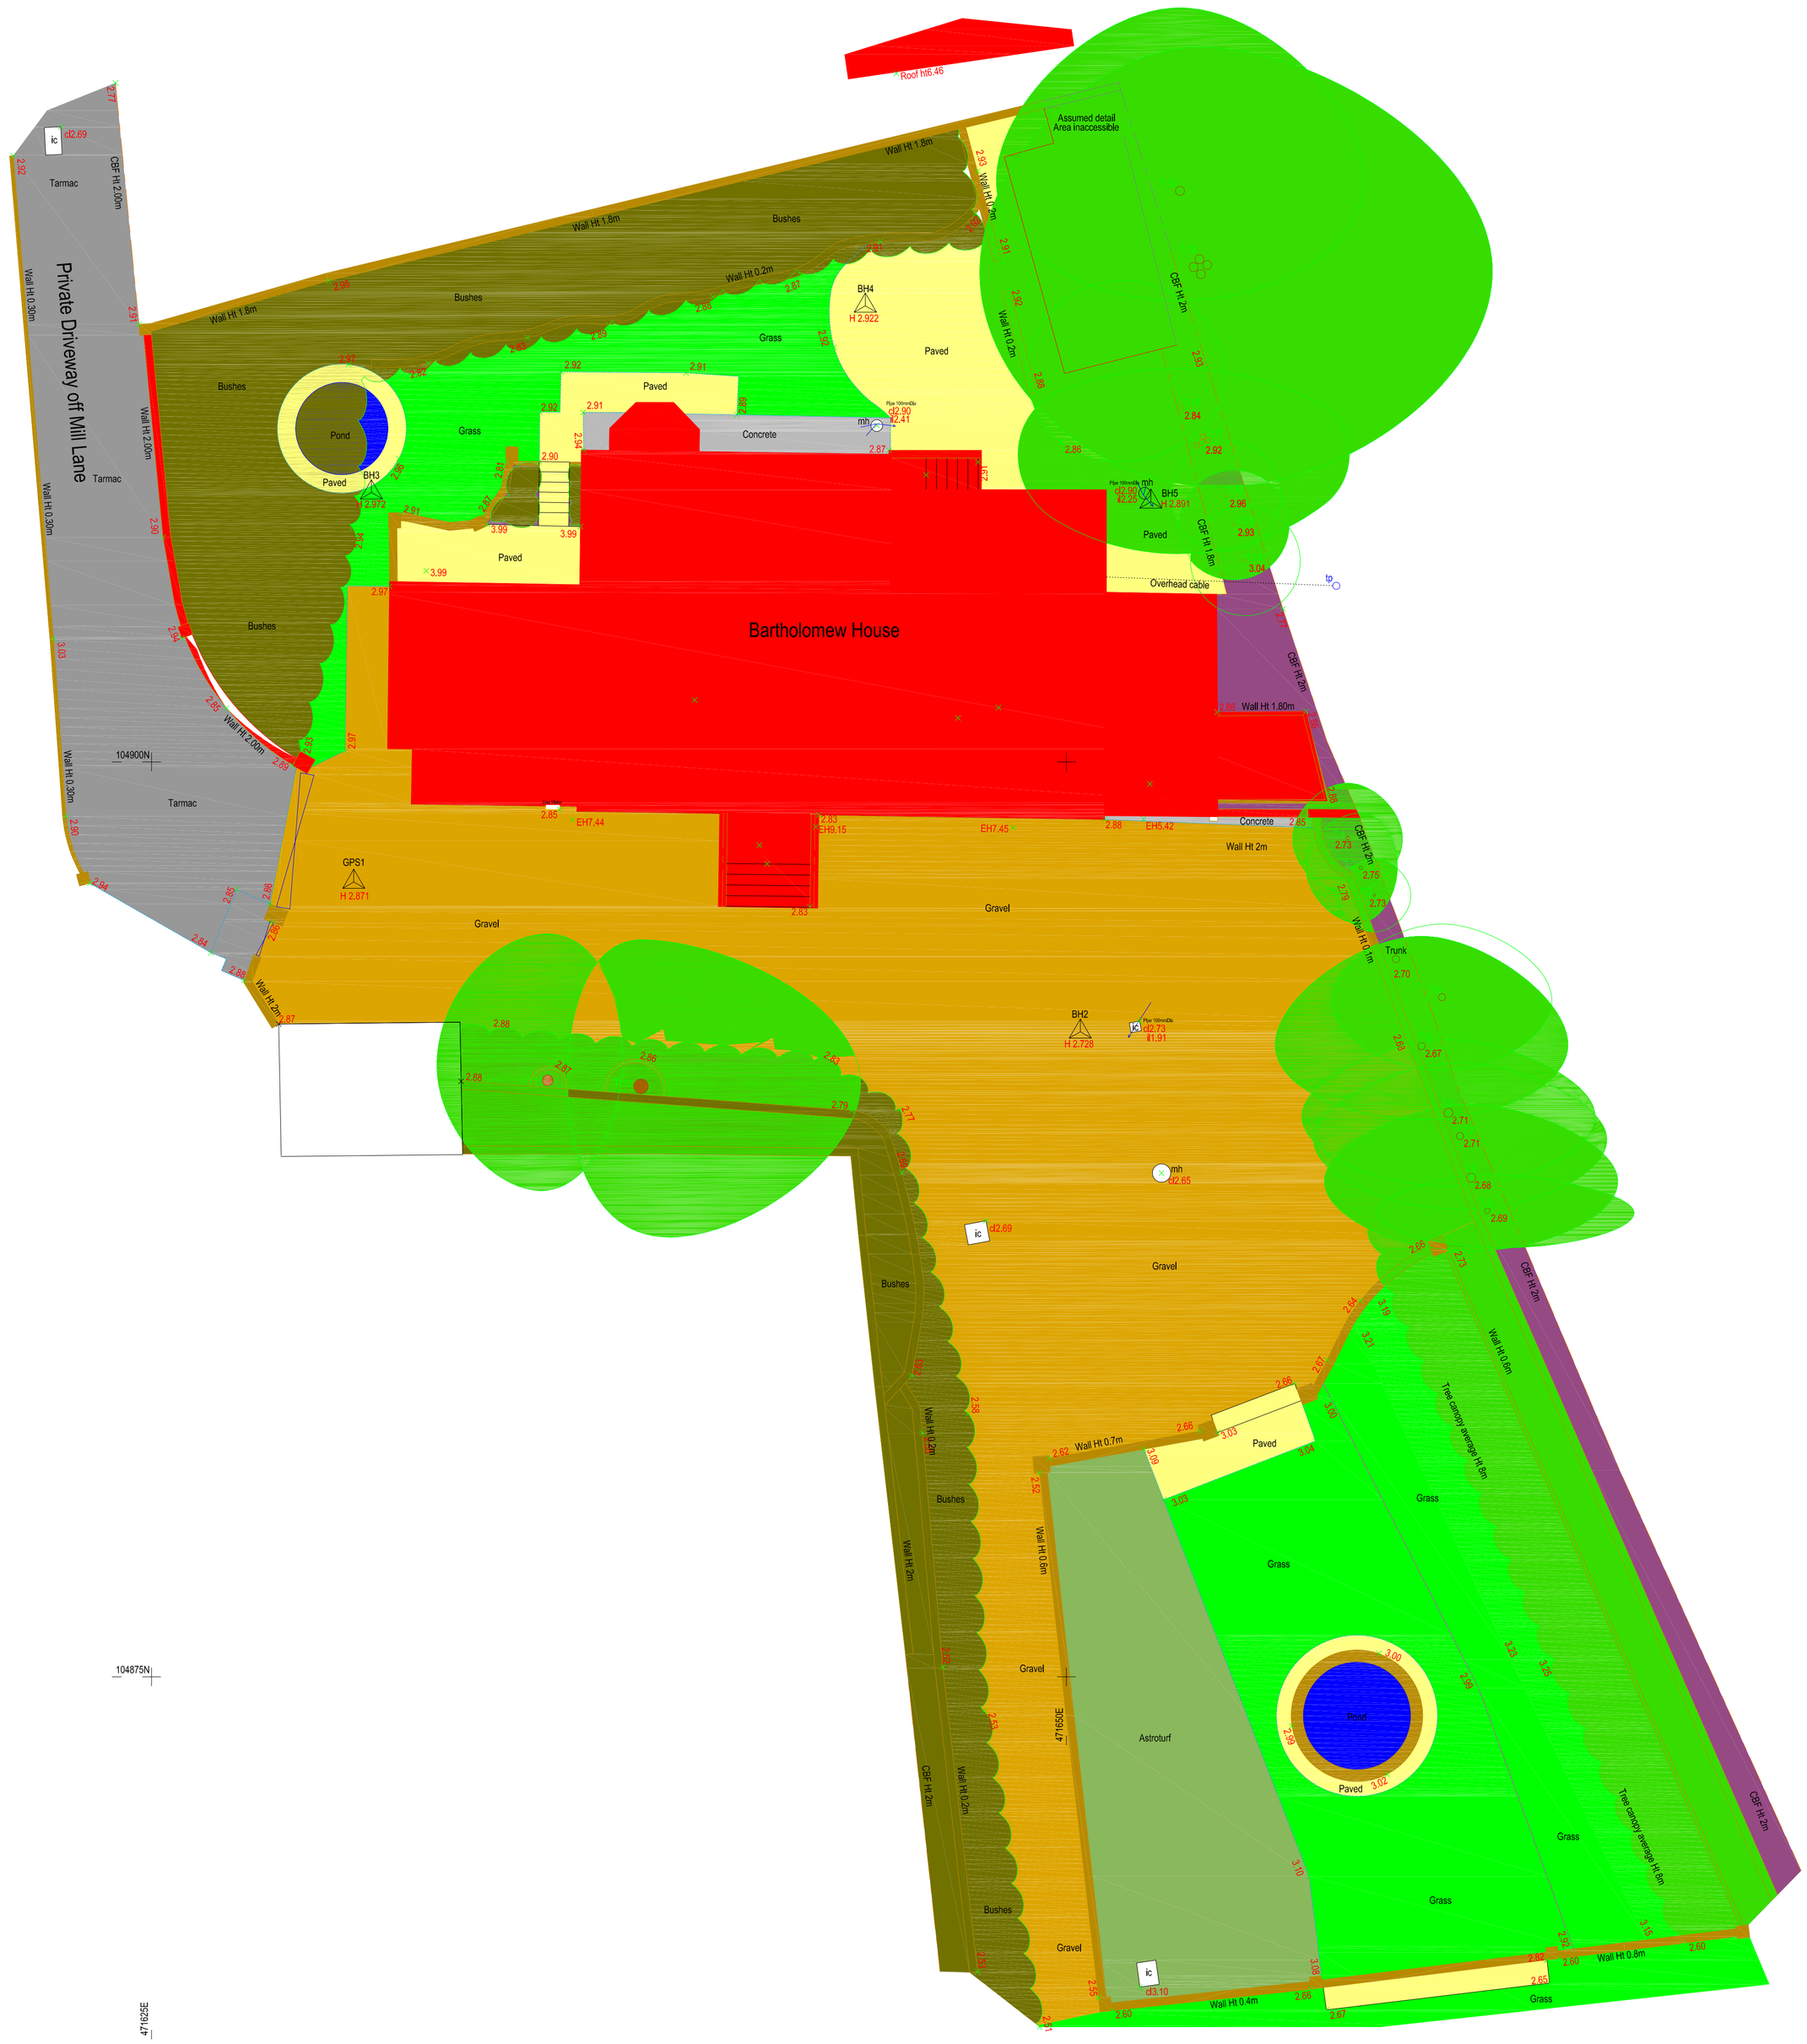

SCALE
1/100

DATE
Mar. 2024

CONTRACTOR MUST CHECK ALL DIMENSIONS ON SITE ONLY FIGURED DIMENSIONS ARE TO BE WORKED TO. DISCREPANCIES MUST BE REPORTED TO THE ARCHITECT BEFORE PROCEEDING
© COPYRIGHT

AUTHOR
PG

TITLE
Proposed Extension

Shore House, 5B, Mill Lane
Langstone, Havant

DETAIL
Demolitions

DRAWING No
24/101/P05

A B C D E F G H J K L M N P Q R S T U V W I X Y Z

PETER GALLOWAY ARCHITECT
HAVANT, HAMPSHIRE PO9 1RA
TEL 02392 483153 MOB. 07808 483362
E-MAIL: peter@pgparchitects.co.uk