


THIS DRAWING IS THE PROPERTY OF STEPHEN BROMLEY ASSOCIATES AND MUST NOT BE REPRODUCED IN PART OR IN WHOLE OR USED FOR ANY OTHER PROJECT WITHOUT THE WRITTEN PERMISSION OF STEPHEN BROMLEY ASSOCIATES. ALL DIMENSIONS TO BE CHECKED ON SITE PRIOR TO COMMENCEMENT OF ANY CONSTRUCTION WORKS AND STEPHEN BROMLEY ASSOCIATES WILL NOT BE RESPONSIBLE FOR ANY CONSEQUENCES OF ANY DISCREPANCIES OR OMISSIONS. WE CAN TAKE NO RESPONSIBILITY FOR ANY WORKS UNTIL THEY ARE CHECKED AND COUNTERED TO COMPLY BY THE RELEVANT BUILDING CONTROL.




for tree survey purposes


FIRST FLOOR

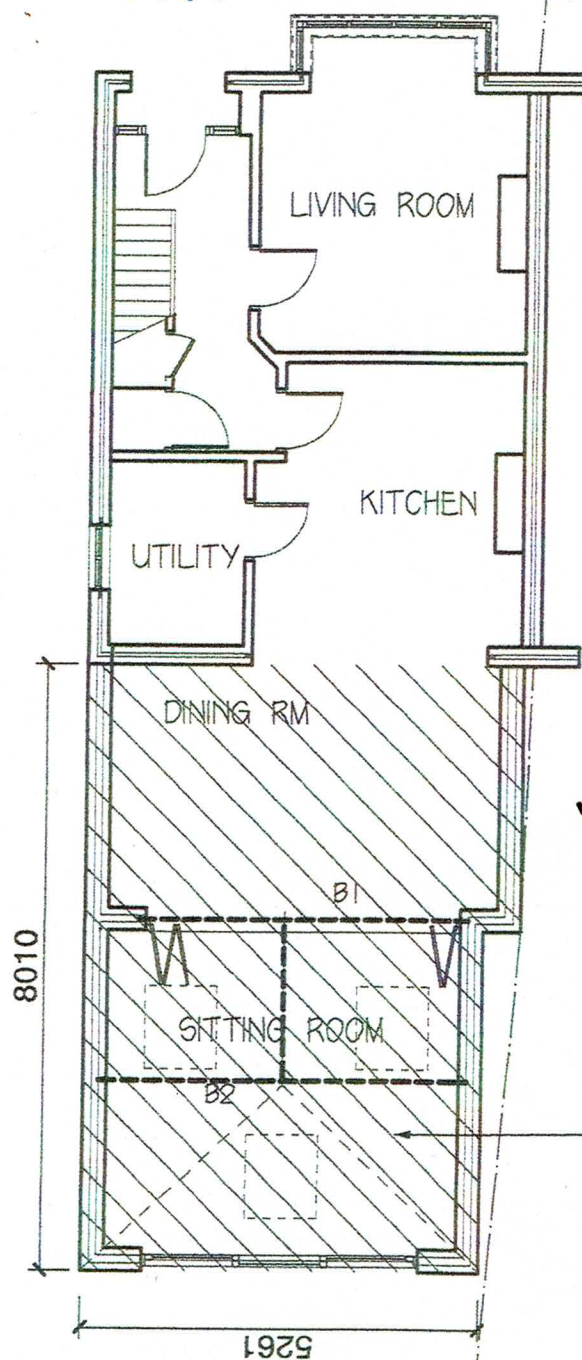

EXTENSION

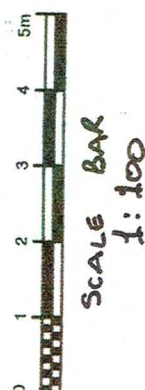

- Key:
- Trees of A (high) grading
  - Trees of B (moderate) grading
  - Trees of C (low) grading
  - Trees of U (fell) grading
  - Root Protection Area in accordance with BS5837:2012 recommendations.

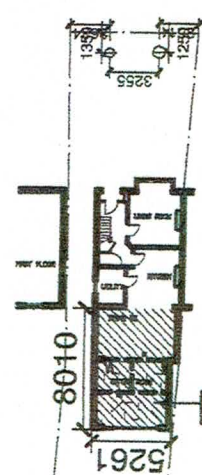

STEPHEN BROMLEY ASSOCIATES  
5 WEST ST SHOREHAM BY SEA  
WEST SUSSEX  
TREE AND EXTENSION LAYOUT  
AT SCALE 1:100 1:500 @ a3  
25 NEW BRIGHTON ROAD  
EMSWORTH

Drawing no 11742-2

|   |                         |                                  |                      |               |
|---|-------------------------|----------------------------------|----------------------|---------------|
|  <p>The Granary - White Chimney Row -<br/>Westbourne PO10 8RS<br/>07875 520881<br/><a href="mailto:bernieharverson@gmail.com">bernieharverson@gmail.com</a></p> | project                 | 25 New Brighton Road<br>Emsworth |                      |               |
|   | client:                 | Stephen Bromley Associates Ltd.  |                      |               |
|   | title:                  | Tree Constraints Plan            |                      |               |
| dwgs<br>BJH<br>01/02   | scale:<br>1:100<br>@ A3 | job<br>1273                      | date:<br>Oct<br>2022 | drawn:<br>bjh |