




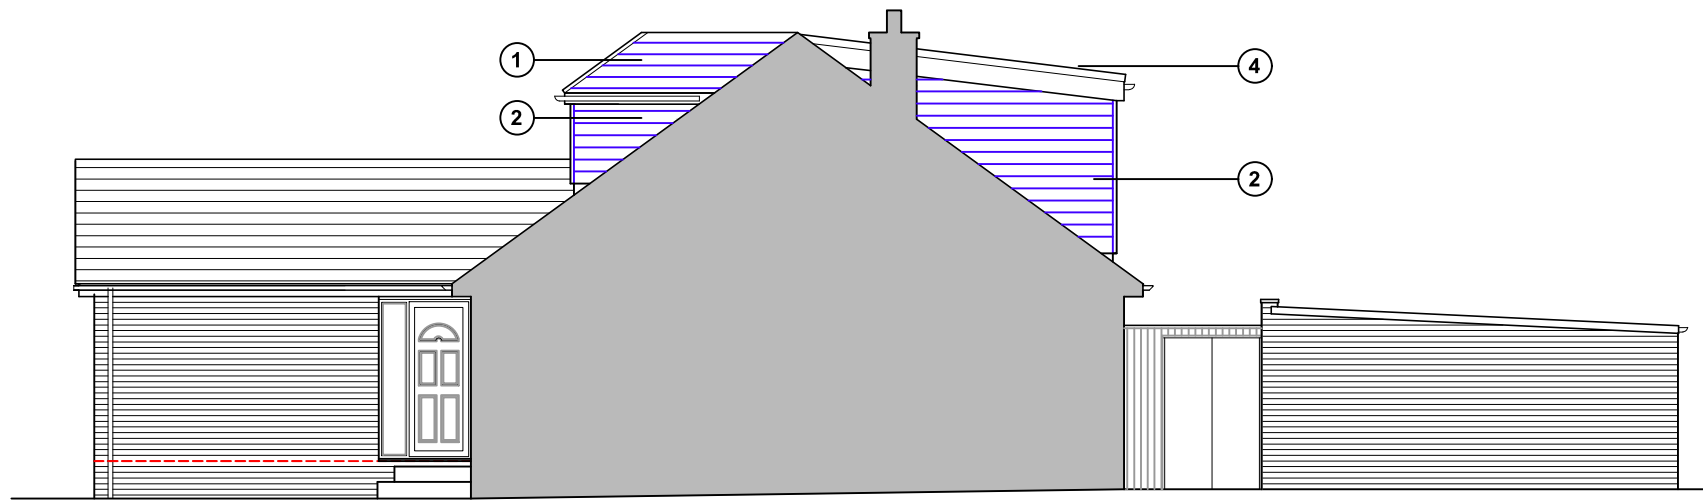


North (side) elevation

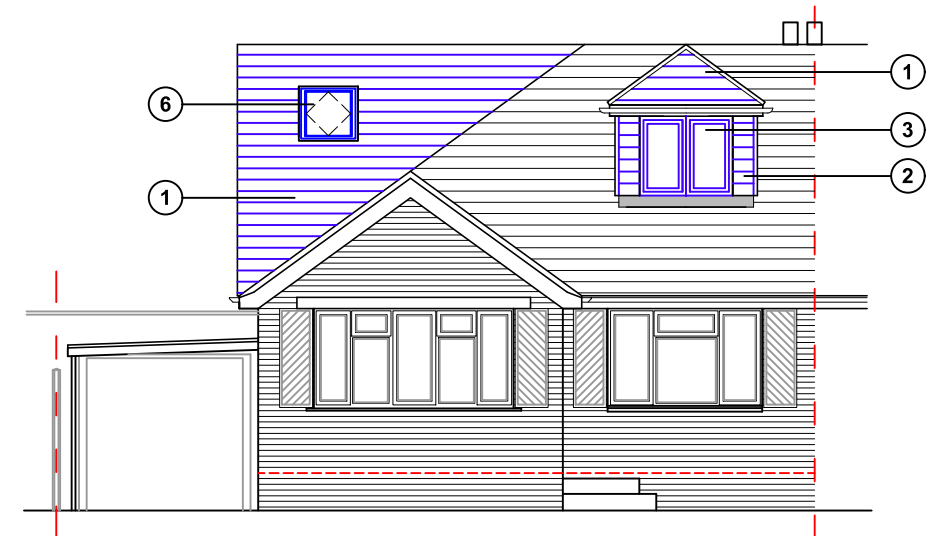

East (front) elevation

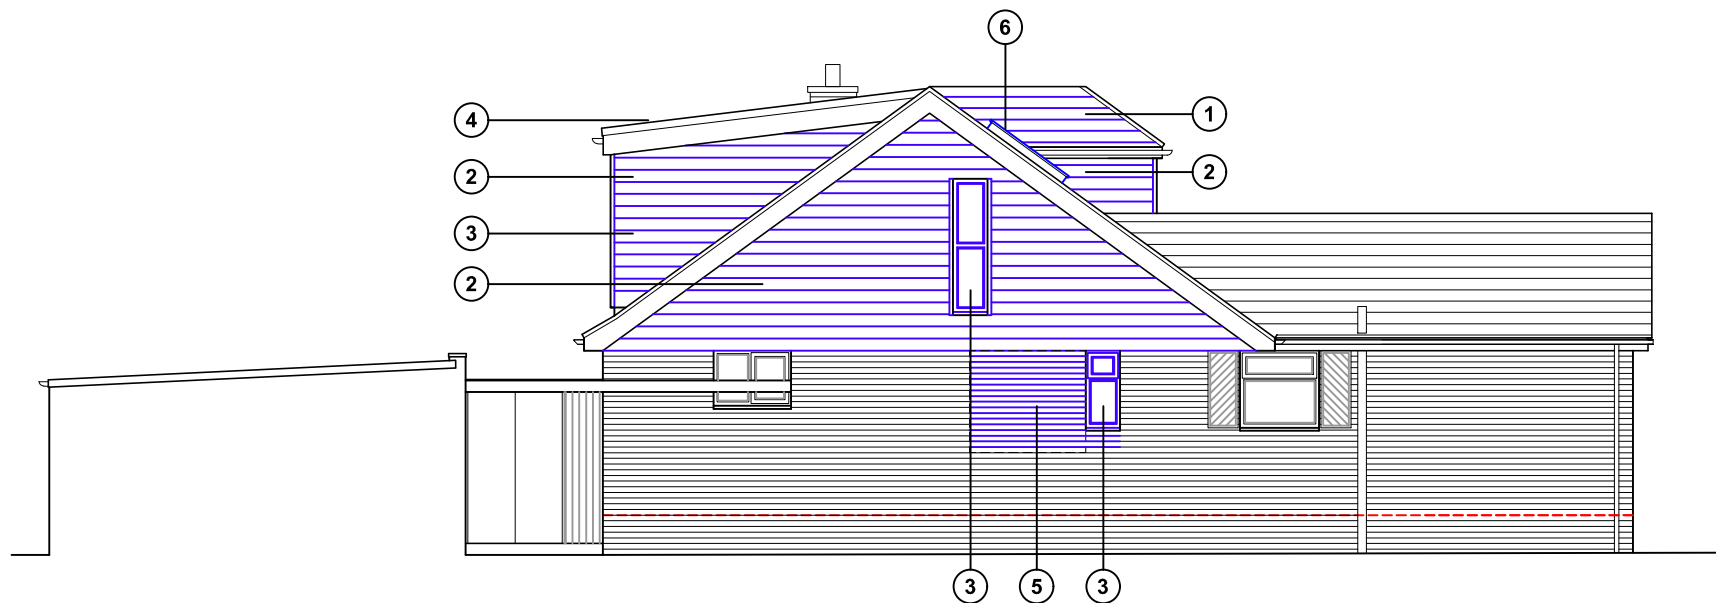


South (side) elevation

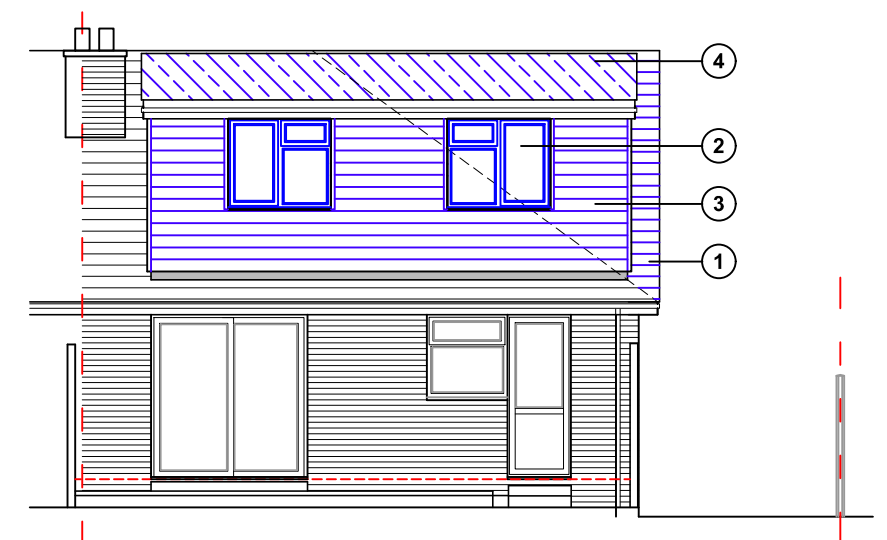


West (rear) elevation

- ① Concrete roof tiles to match existing
- ② Weatherboard cladding
- ③ uPvc windows and doors
- ④ Single ply roof covering
- ⑤ Bricks to match existing
- ⑥ Skylight - Velux or similar product

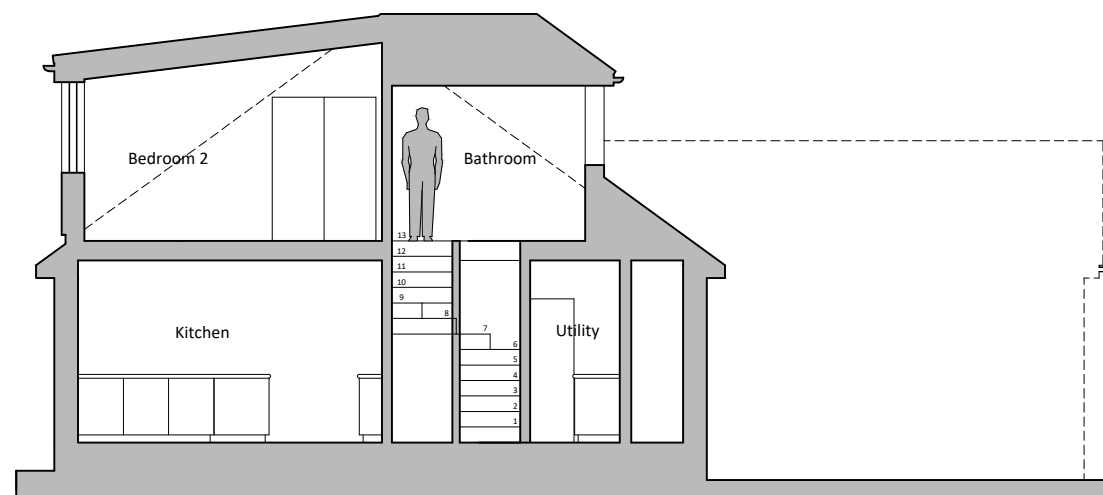

Typical section A-A

Proposed elevations scale 1:100

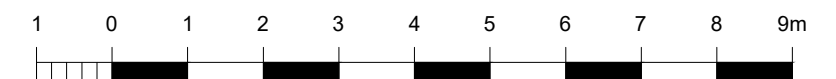

For MR & MRS SMITHSON	Title PROPOSED ELEVATIONS & TYPICAL SECTION	Office Tel: 01243 933732
Project PROPOSED LOFT EXTENSION 48 BIRCH TREE DRIVE, EMSWORTH, PO10 7RY	Date MARCH 2024	Drawn JB
	Scale 1:100 @ A3	Checked -
	Job Number PL787.24	Drawing Number -05
	Revision A	Web: www.jb-architecturedesign.com
		Email: admin@jb-architecturedesign.com
		JB ARCHITECTURE