


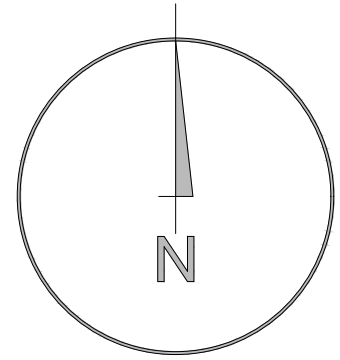
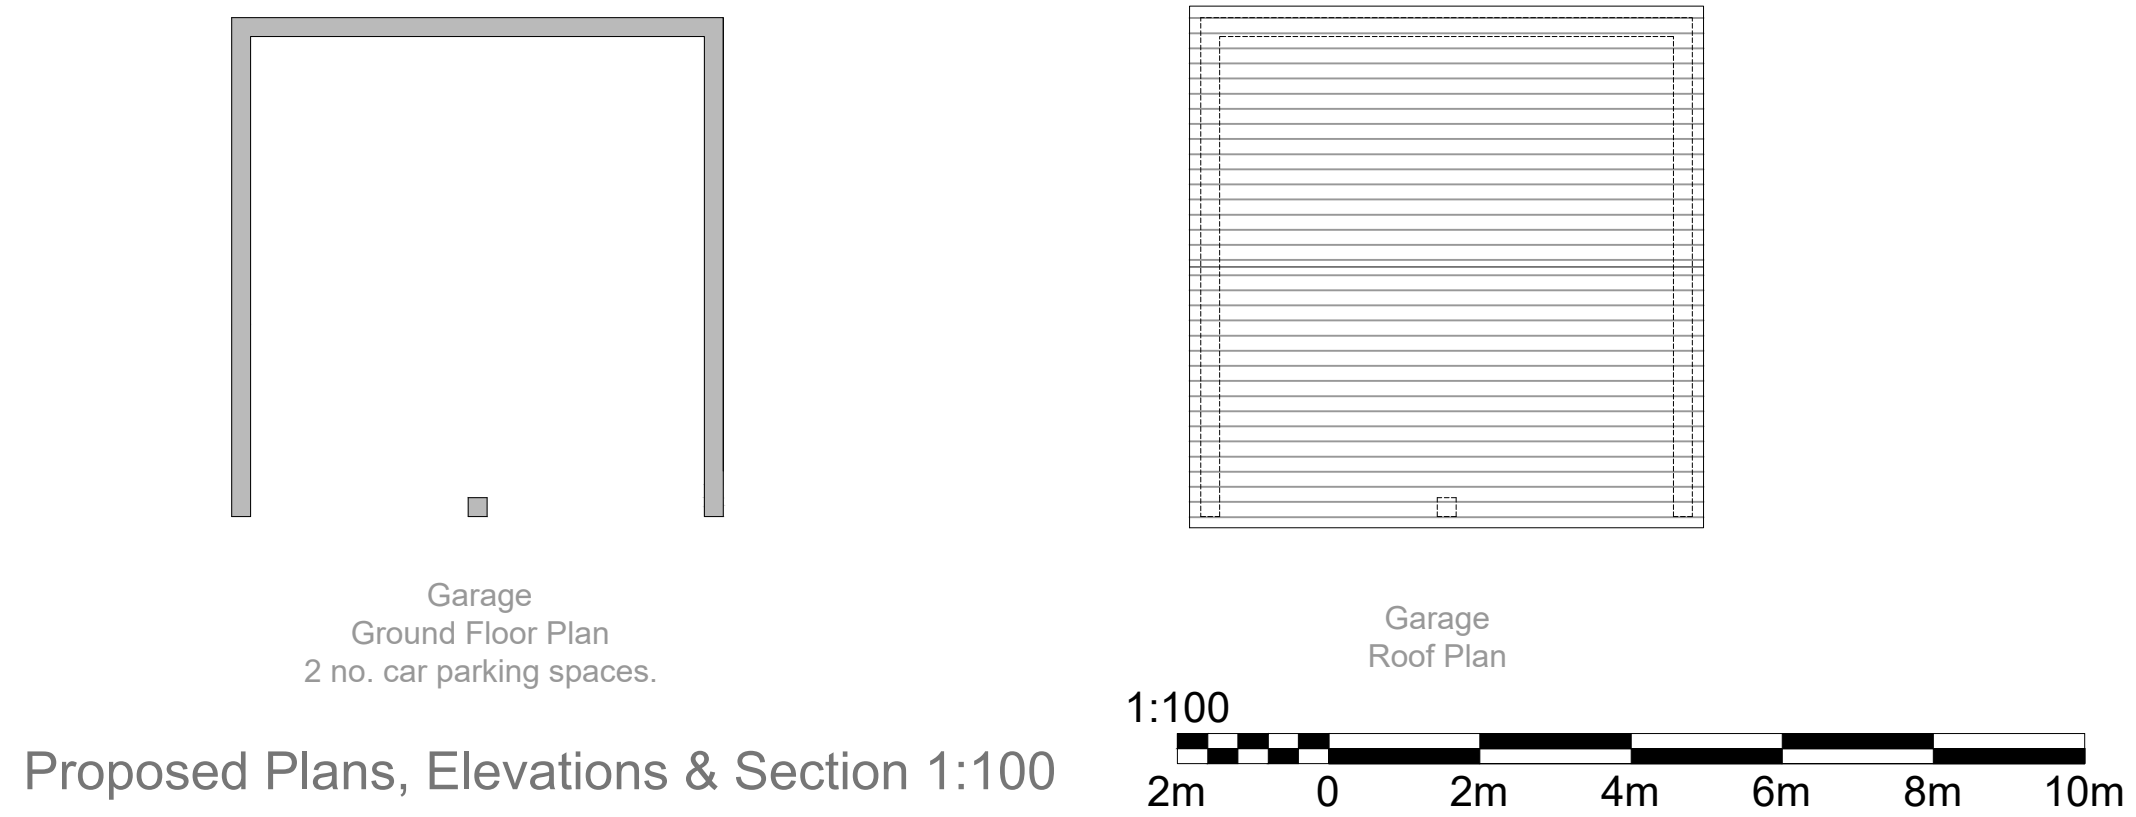


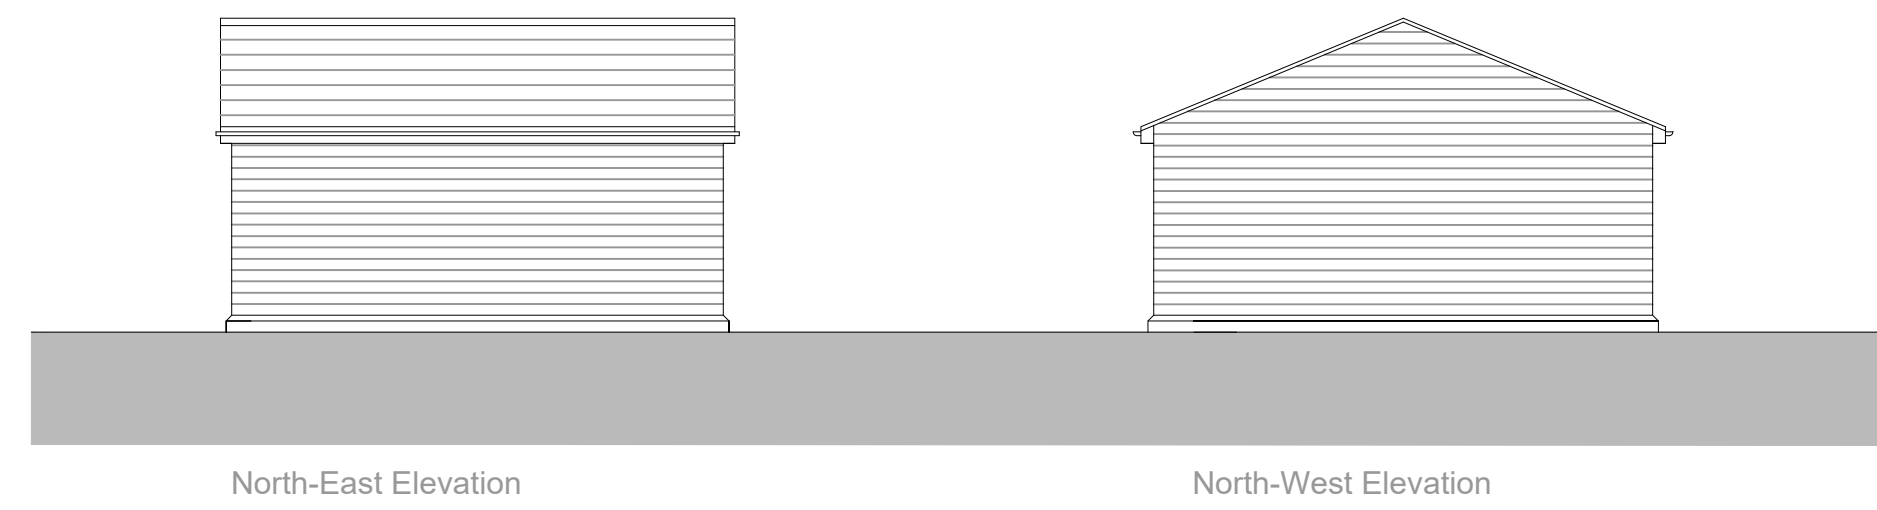

Proposed Site Plan 1:250

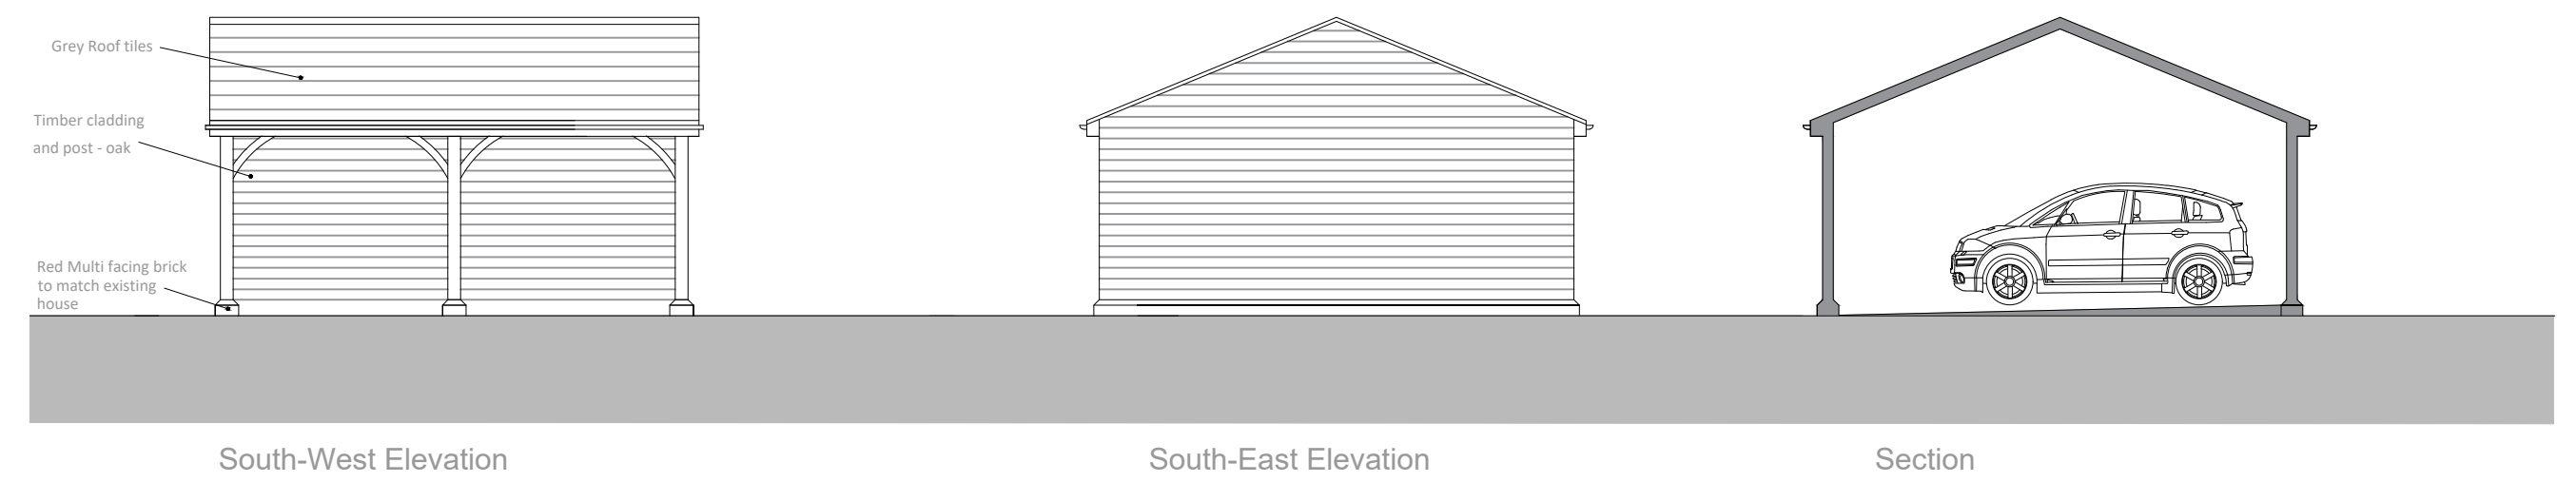

Proposed Plans, Elevations & Section 1:100

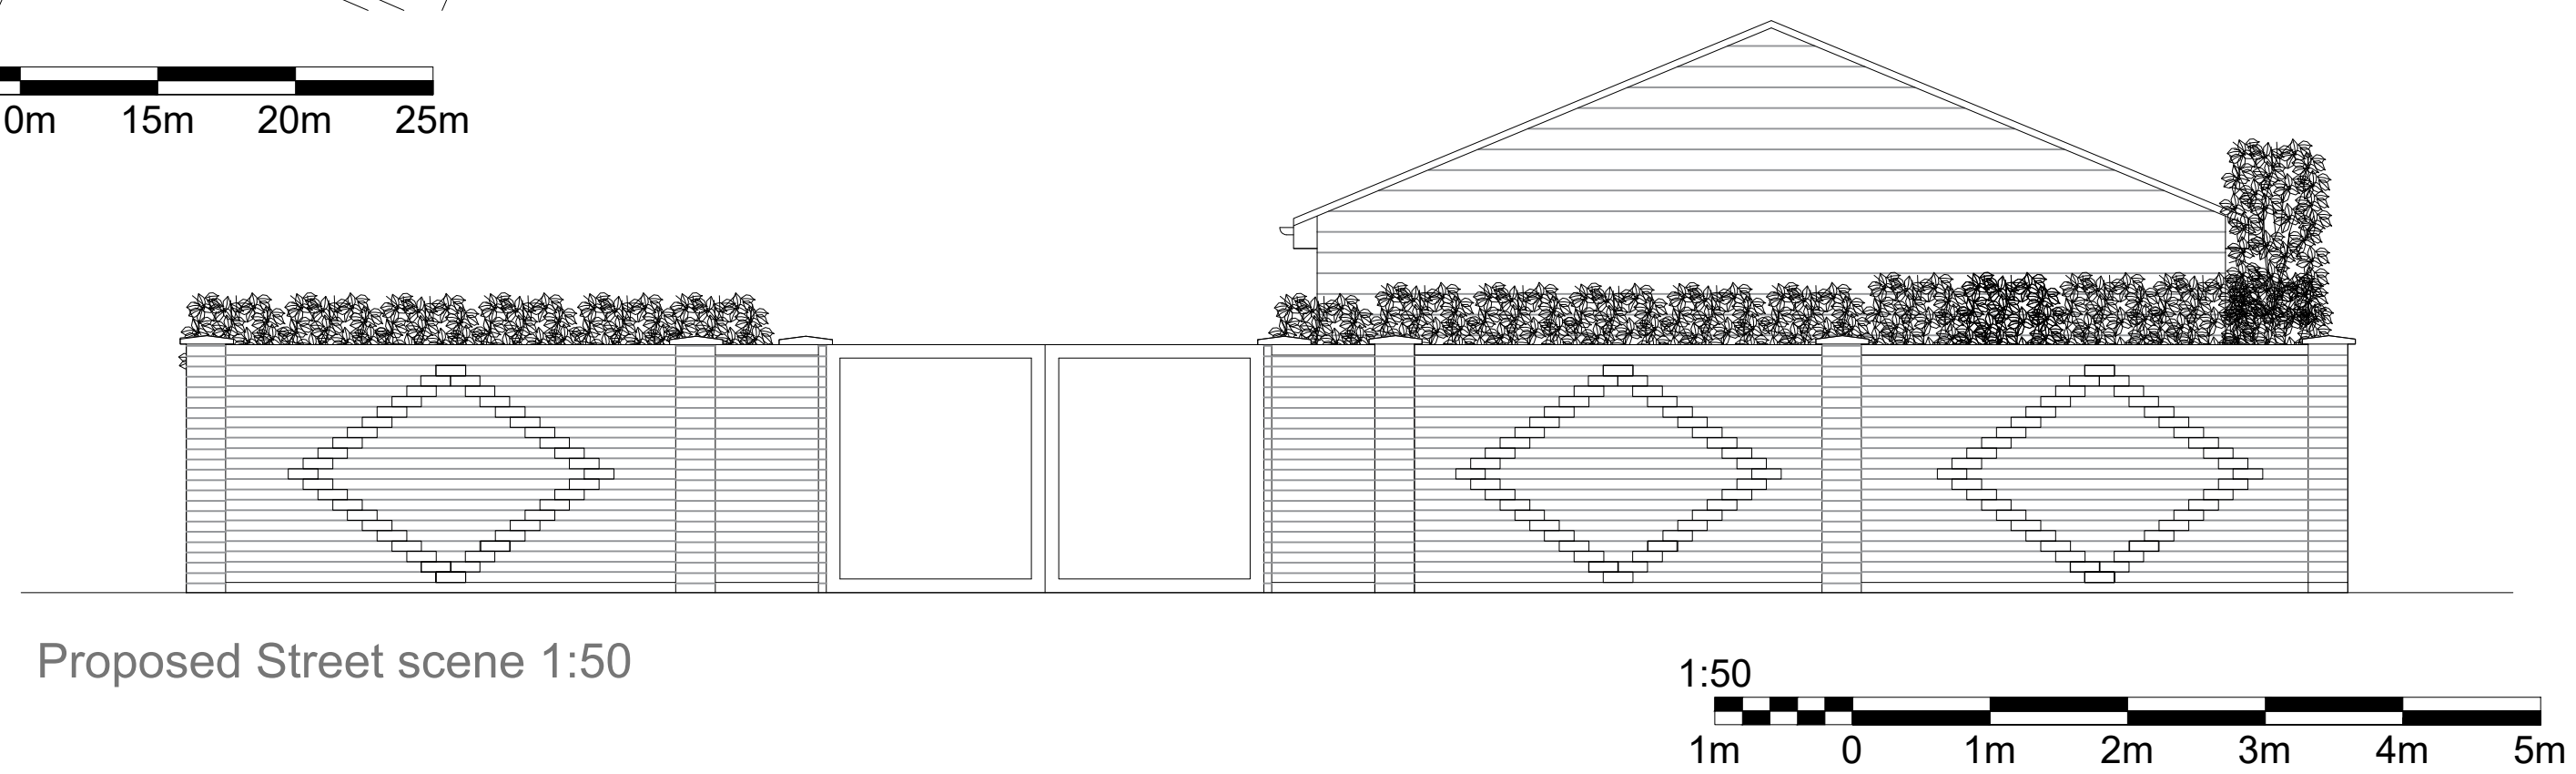

Proposed Street scene 1:50

detail			
193 London Road, Cowplain, Waterlooville, PO8 8ER			
Proposed Site Plan, Elevation, Floor Plan, Elevations & Street scene			
a1 scale	a3 scale		rev
As Noted		LR2024-PD102	