


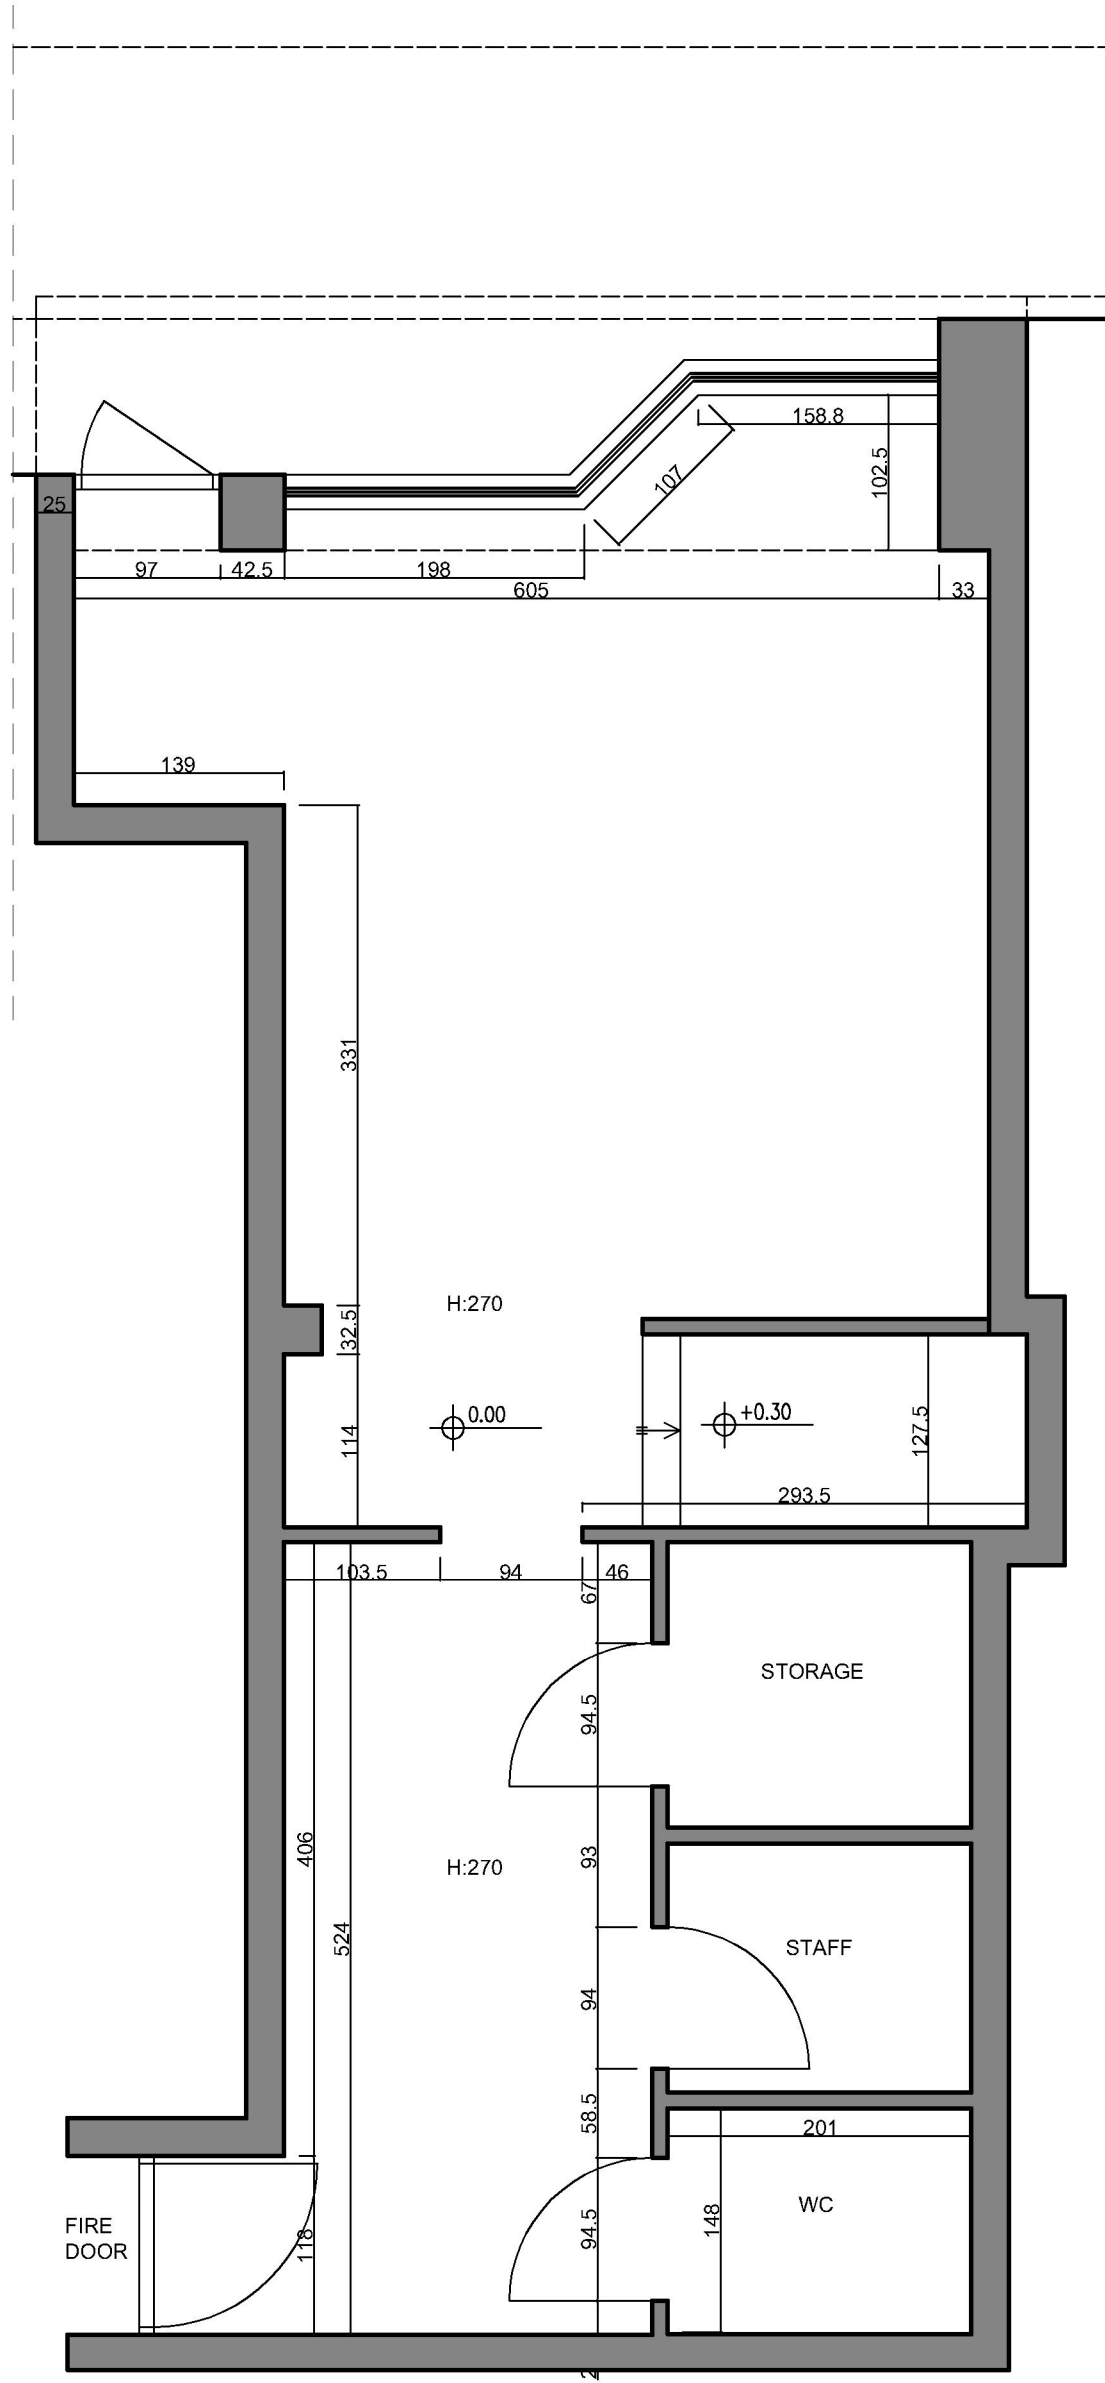

Existing Ground floor Plan



Waterloooville Cafe Project	Numbers : 2022-10-13/01	 ART & INTERIOR DESIGN COMPANY LIMITED
Design&Drawing: M.BULENT MUFTUOGLU	Scale Date 1:50 2022	