
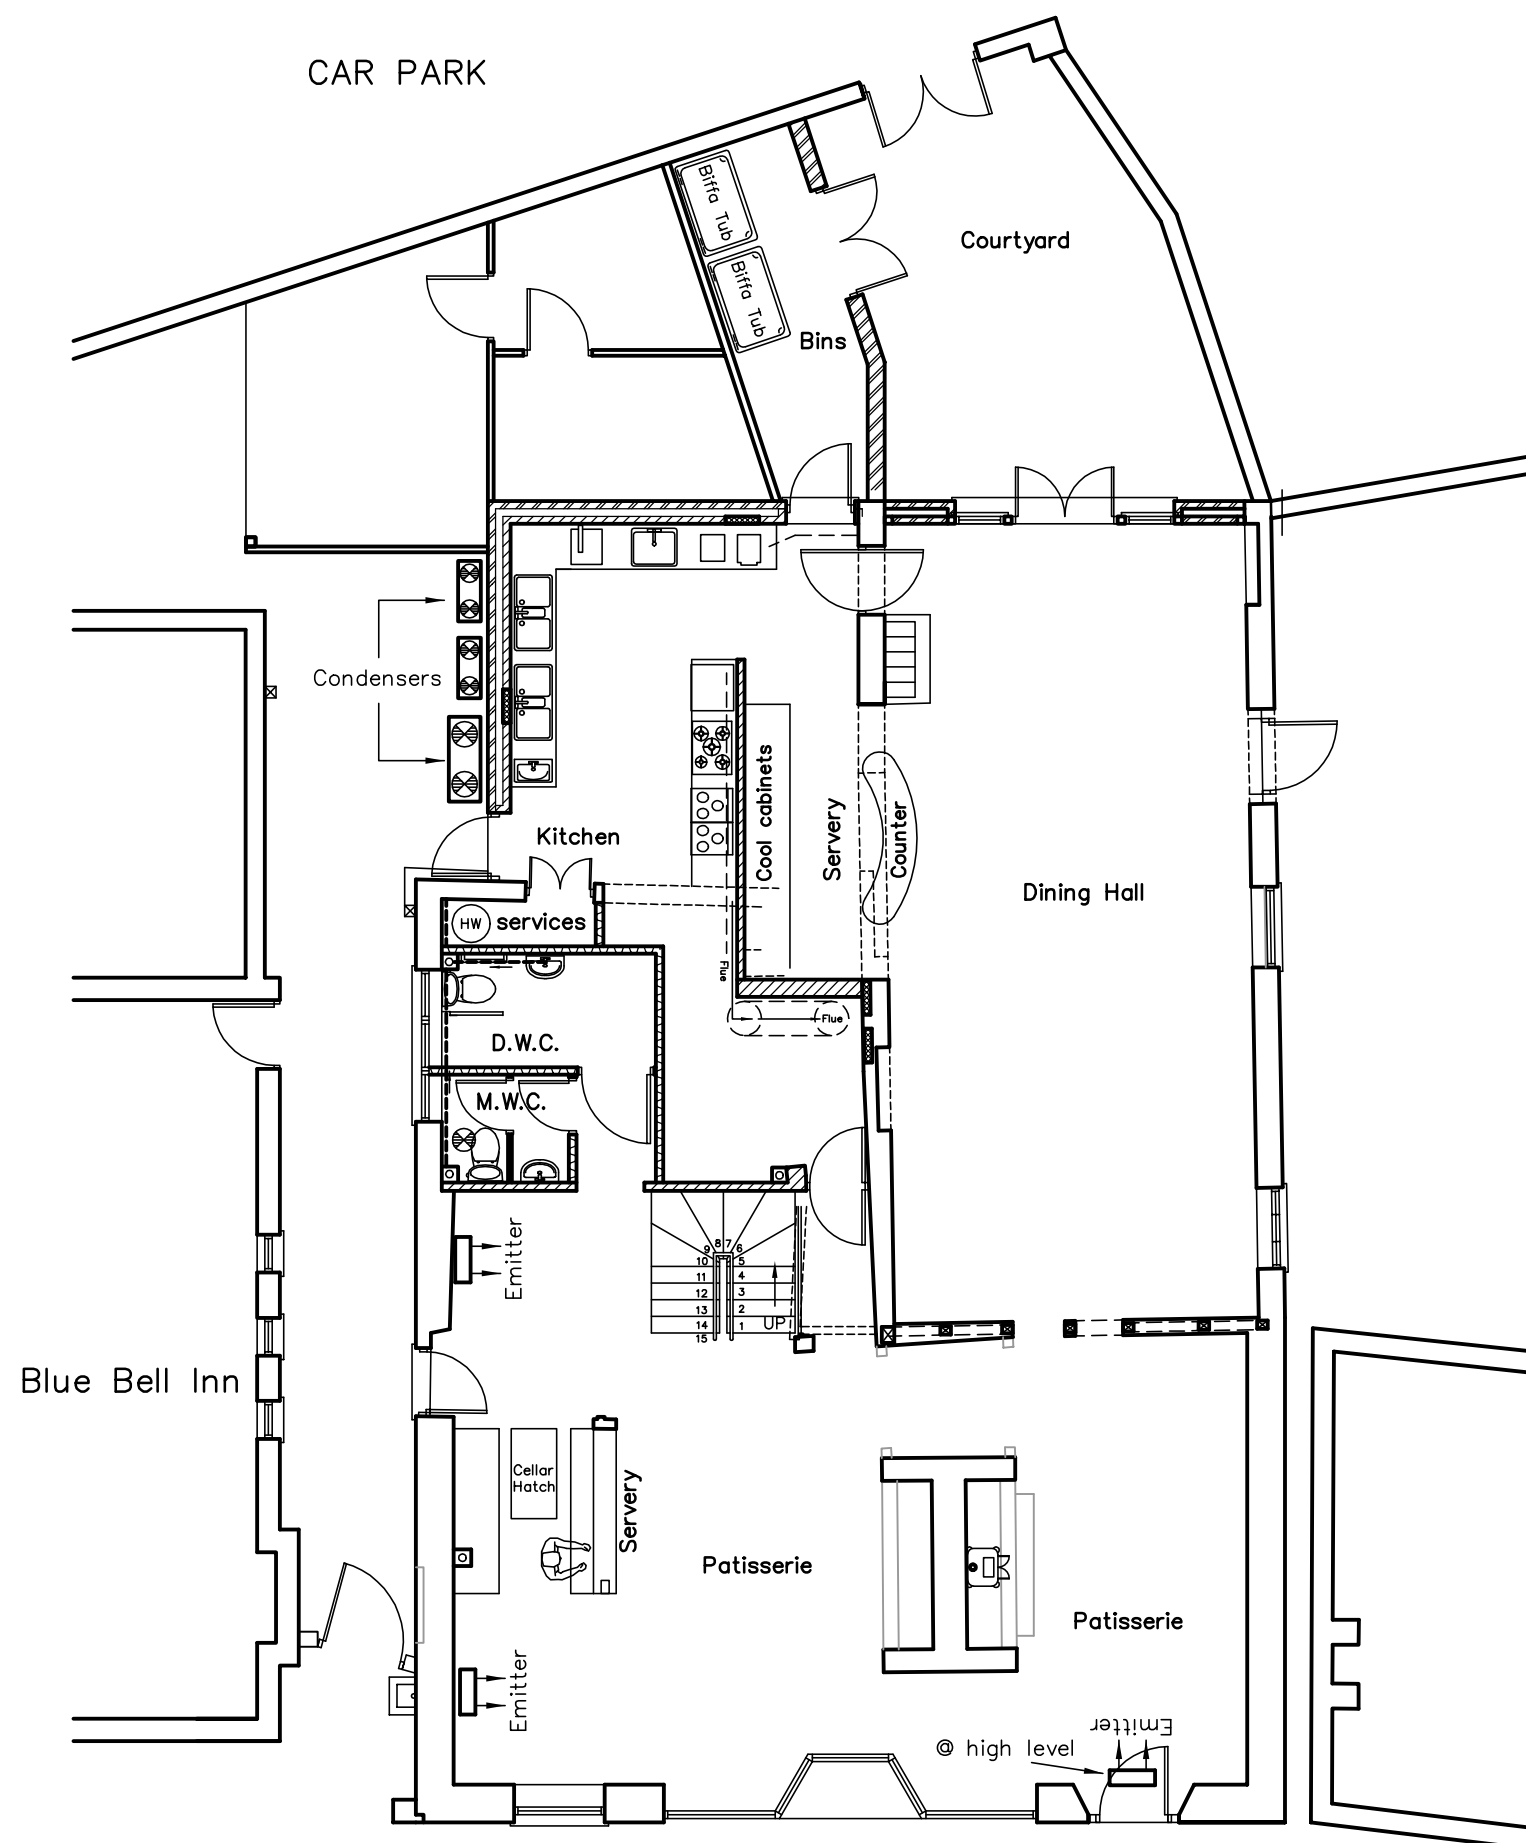


25 SOUTH STREET
EMSWORTH
PO10 7EG

Ground Floor Detail Plan

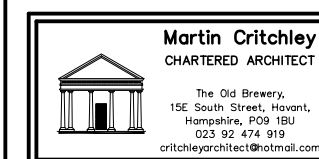

Scale A3=1:100
Drawn MHC
Date 30/10/15

Revisions
A. LL condensers revised. 20/11/15
B.
C.

GROUND

HEATING

1456-317^A

metres

10

20

30