


Appendix A

Approved Hybrid Permission Drawings – Part 1 of 2

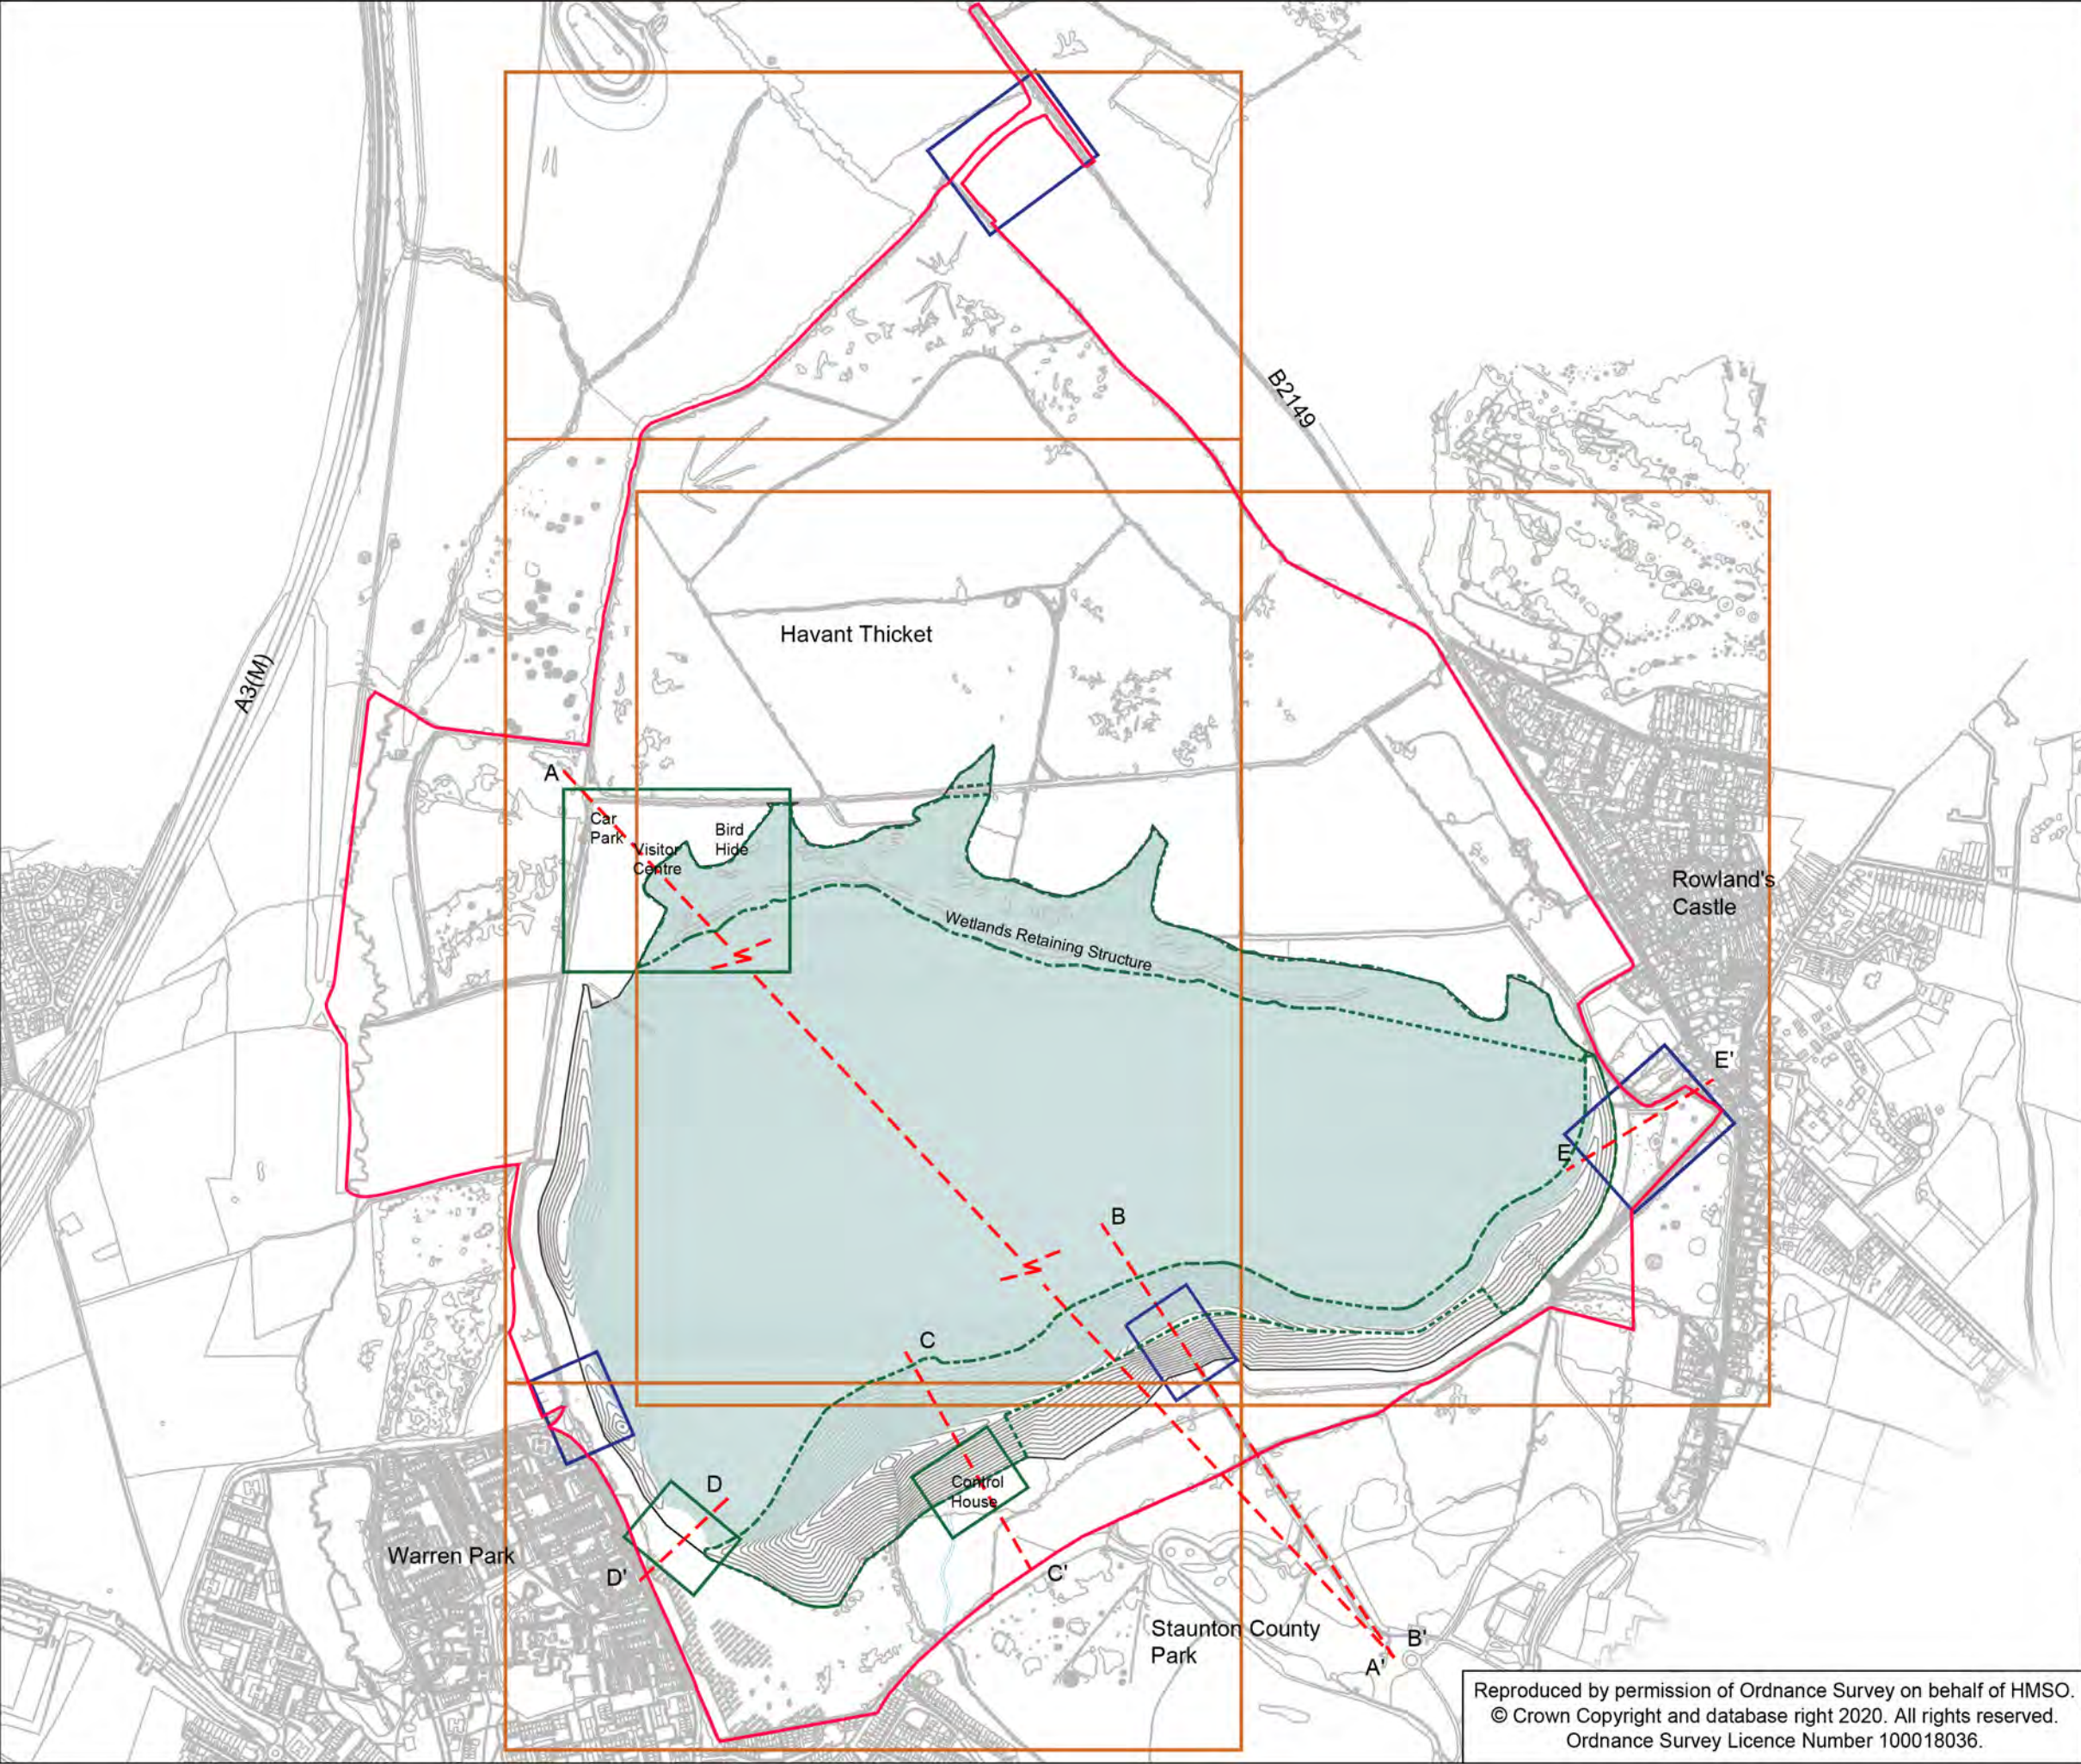

- Notes:**
All areas shown are indicative for discussion with LPA.
- Planning Application Boundary
 - Plan at 1:2500 (3no. @A1)
 - Detail Plan at 1:200 (A1 or A0)
 - Outline Plan at 1:200/500 (A1) - Buildings shown in Outline
 - Layout of Embankment, Wetlands, Retaining Structure and Islands Submitted in Outline
 - Sections
 - Reservoir Top Water Level

P01 S0	MDS	JM	WR	JF	First Issue		03/08/20
Rev. Status	Drn By	Ckd By	Rev By	Auth By	Description		Date

ATKINS
Member of the SNC-Lavalin Group

Aztec West
500 Park Avenue
Almondsbury
Bristol
BS32 4RZ
Tel: +44 (0)1454 662001
Fax: +44 (0)1454 663333
www.atkinsglobal.com

Copyright © Atkins Limited (2020)

Drawing Suitability:	Status:
FOR PLANNING	S2

Contractors Drawing Number:
HTR - ATK - ZZ - ZZ - DR - L -000
Project Originator Volume Location Type Role Numb

Telephone: Havant (023) 9249 9888
Fax: Havant (023) 9245 3632
Website: www.portsmouthwater.co.uk
Registered Office: PO Box 8 West Street
Havant Hampshire PO9 1LG
REGISTERED IN ENGLAND No. 2536455



Project Ref. No:	Sheet:	Scale:	Sheet Siz
HTR	1 of 1	1:10000	A3

Project Title:
HAVANT THICKET RESERVOIR

Drawing Title:
Figure 4 Draft Planning Strategy Key Plan

Portsmouth Water Drawing Number:	Rev:
	P01

Reproduced by permission of Ordnance Survey on behalf of HMSO.
© Crown Copyright and database right 2020. All rights reserved.
Ordnance Survey Licence Number 100018036.



LEGEND

RED LINE BOUNDARY

PERMISSIVE PATH - PEDESTRIAN USE (EXISTING)

PERMISSIVE PATH - PEDESTRIAN USE (PROPOSED)

BRIDLEWAY - PEDESTRIAN, CYCLE AND EQUESTRIAN USE (EXISTING)

BRIDLEWAY - PEDESTRIAN, CYCLE AND EQUESTRIAN USE (PROPOSED)

PATH - PEDESTRIAN AND CYCLE USE (PROPOSED)

EXISTING CYCLE PATH

LONG DISTANCE PATH

TEMPORARY BRIDLEWAY DIVERSION (WILL BE REINSTATED TO PERMISSIVE PATH ACCESS)

BIRD WATCHING

CHILDRENS' PLAYGROUND

PICNIC AREA

VIEWING POINT

CAR PARK

VEHICLE ACCESS POINT

ENTRANCE POINT

EXISTING WOODLAND *

NEW WOODLAND

PROPOSED WET WOODLAND

PROPOSED SCRUB REGENERATION

PROPOSED WET GRASSLAND

PROPOSED EMBANKMENT GRASSLAND

PROPOSED WETLANDS

PROPOSED RESERVOIR

* Proposed habitat enhancement areas within red line boundary

Rev.	Status	Drn By	Ckd By	Rev By	Auth By	Description	Date
Rev 4		RJ	JM	LB	JF	FOR PLANNING	05/11/20
Rev 3		RJ	JM	WR	JF	FOR PLANNING	31/07/20
Rev 2		CMS	JM	WR	LB	FOR PLANNING	29/05/20
Rev 1		CMS	JM	WR	LB	FOR PLANNING	03/04/20

ATKINS
Member of the SNC-Lavalin Group

Aztec West
500 Park Avenue
Almondsbury
Bristol
BS32 4RZ
Tel: +44 (0)1454 662000
Fax: +44 (0)1454 663333
www.atkinsglobal.com

Copyright © Atkins Limited (2020)

Drawing Suitability: FOR PLANNING

Status: S2

Drawing Number: HTR-ATK-ZZ-ZZ-DR-L-0001

Client: Portsmouth Water

Project Ref. No: HTR

Sheet: 1 of 1

Scale: 1:2500

Sheet Size: A0


Project Title: HAVANT THICKET RESERVOIR

Drawing Title: RESERVOIR OUTLINE MASTERPLAN



- LEGEND**
- REDLINE BOUNDARY
 - PERMISSIVE PATH - PEDESTRIAN USE (EXISTING)
 - PERMISSIVE PATH - PEDESTRIAN USE (PROPOSED)
 - BRIDLEWAY - PEDESTRIAN, CYCLE AND EQUESTRIAN USE (EXISTING)
 - PATH - PEDESTRIAN AND CYCLE USE (PROPOSED)
 - BRIDLEWAY - PEDESTRIAN, CYCLE AND EQUESTRIAN USE (PROPOSED)
 - TEMPORARY BRIDLEWAY DIVERSION (WILL BE REINSTATED TO PERMISSIVE ACCESS)

- LONG DISTANCE PATH
- BIRD WATCHING
- PICNIC AREA
- VIEWING POINT
- GATEWAY FEATURE
- PARKING
- VEHICLE ENTRANCE
- EXISTING WOODLAND
- PROPOSED WOODLAND
- PROPOSED WET WOODLAND
- PROPOSED WET GRASSLAND
- PROPOSED SCRUB REGENERATION
- PROPOSED WETLAND VEGETATION

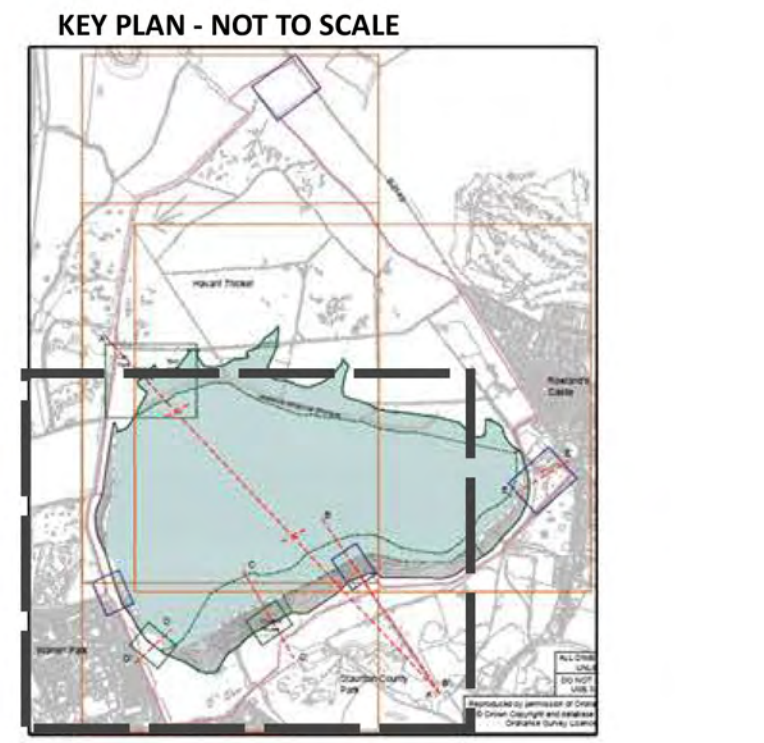

P02	RJ	JM	WR	JF	For Planning	31/07/20
P01	CMS	JM	WR	KO	For Planning	22/05/20
S2	Rev. Status	Drn By	Ckd By	Rev By	Auth By	Date

ATKINS
Member of the SNC-Lavalin Group

Aztec West
500 Park Avenue
Almondsbury
Bristol
BS32 4RZ
Tel: +44 (0)1454 662000
Fax: +44 (0)1454 663333
www.atkinsglobal.com

Copyright © Atkins Limited (2020)

Drawing Suitability: For Planning
Status: S2

Contractors Drawing Number: HTR-ATK-ZZ-ZZ-DR-L-0008
Project Originator Volume Location Type Role Number

Telephone: Havant (023) 9249 9888
Fax: Havant (023) 9245 3632
Website: www.portsmouthwater.co.uk
Registered Office: PO Box 8 West Street
Havant Hampshire PO9 1LG
REGISTERED IN ENGLAND No. 2536455

Portsmouth Water

Project Ref. No: HTR
Sheet: 1 of 1
Scale: 1:2500
Sheet Size: A1

Project Title: HAVANT THICKET RESERVOIR

Drawing Title: Landscape Plan
Key Plan 2

Portsmouth Water Drawing Number: Rev: P02

Reproduced by permission of Ordnance Survey on behalf of HMSO.
© Crown Copyright and database right 2020. All rights reserved.
Ordnance Survey Licence Number 100018036.



LEGEND

- RED LINE BOUNDARY
- PATH - PEDESTRIAN USE (EXISTING)
- PATH - PEDESTRIAN USE (PROPOSED)
- BRIDLEWAY - PEDESTRIAN, CYCLE AND EQUESTRIAN USE (EXISTING)
- BRIDLEWAY - PEDESTRIAN, CYCLE AND EQUESTRIAN USE (PROPOSED)
- PATH - PEDESTRIAN AND CYCLE USE (PROPOSED)
- TEMPORARY BRIDLEWAY DIVERSION (WILL BE REINSTATED TO PERMISSIVE ACCESS)
- BIRD WATCHING
- CHILDRENS' PLAYGROUND
- PICNIC AREA
- PARKING
- VEHICLE ENTRANCE
- EXISTING WOODLAND
- PROPOSED WOODLAND
- PROPOSED WET WOODLAND
- PROPOSED SCRUB REGENERATION
- PROPOSED WETLAND VEGETATION



P03	RJ	JM	WR	JF	For Planning	31/07/20
P02	CMS	JM	WR	LB	Bridleway Amendment	29/05/20
P01	CMS	JM	WR	KO	For Planning	22/05/20
S2						
Rev. Status	Drn By	Ckd By	Rev By	Auth By	Description	Date
ATKINS Member of the SNC-Lavalin Group						Aztec West 500 Park Avenue Almondsbury Bristol BS32 4RZ Tel: +44 (0)1454 662000 Fax: +44 (0)1454 663333 www.atkinsglobal.com
Copyright C Atkins Limited (2020)						

Drawing Suitability: For Planning					Status: S2		
Contractors Drawing Number: HTR - ATK - ZZ - ZZ - DR - L - 0009							
Project		Originator		Location	Type	Role	Number
Telephone: Havant (023) 9249 9888							
Fax: Havant (023) 9245 3632							
Website: www.portsmouthwater.co.uk							
Registered Office: PO Box 8 West Street							
Havant Hampshire PO9 1LG							
REGISTERED IN ENGLAND No. 2536455							
Project Ref. No: HTR		Sheet: 1 of 1		Scale: 1:2500		Sheet Size: A1	
Project Title: HAVANT THICKET RESERVOIR							
Drawing Title: Landscape Plan Key Plan 3							
Portsmouth Water Drawing Number:					Rev: P03		

Reproduced by permission of Ordnance Survey on behalf of HMSO.
© Crown Copyright and database right 2020. All rights reserved.
Ordnance Survey Licence Number 100018036.