
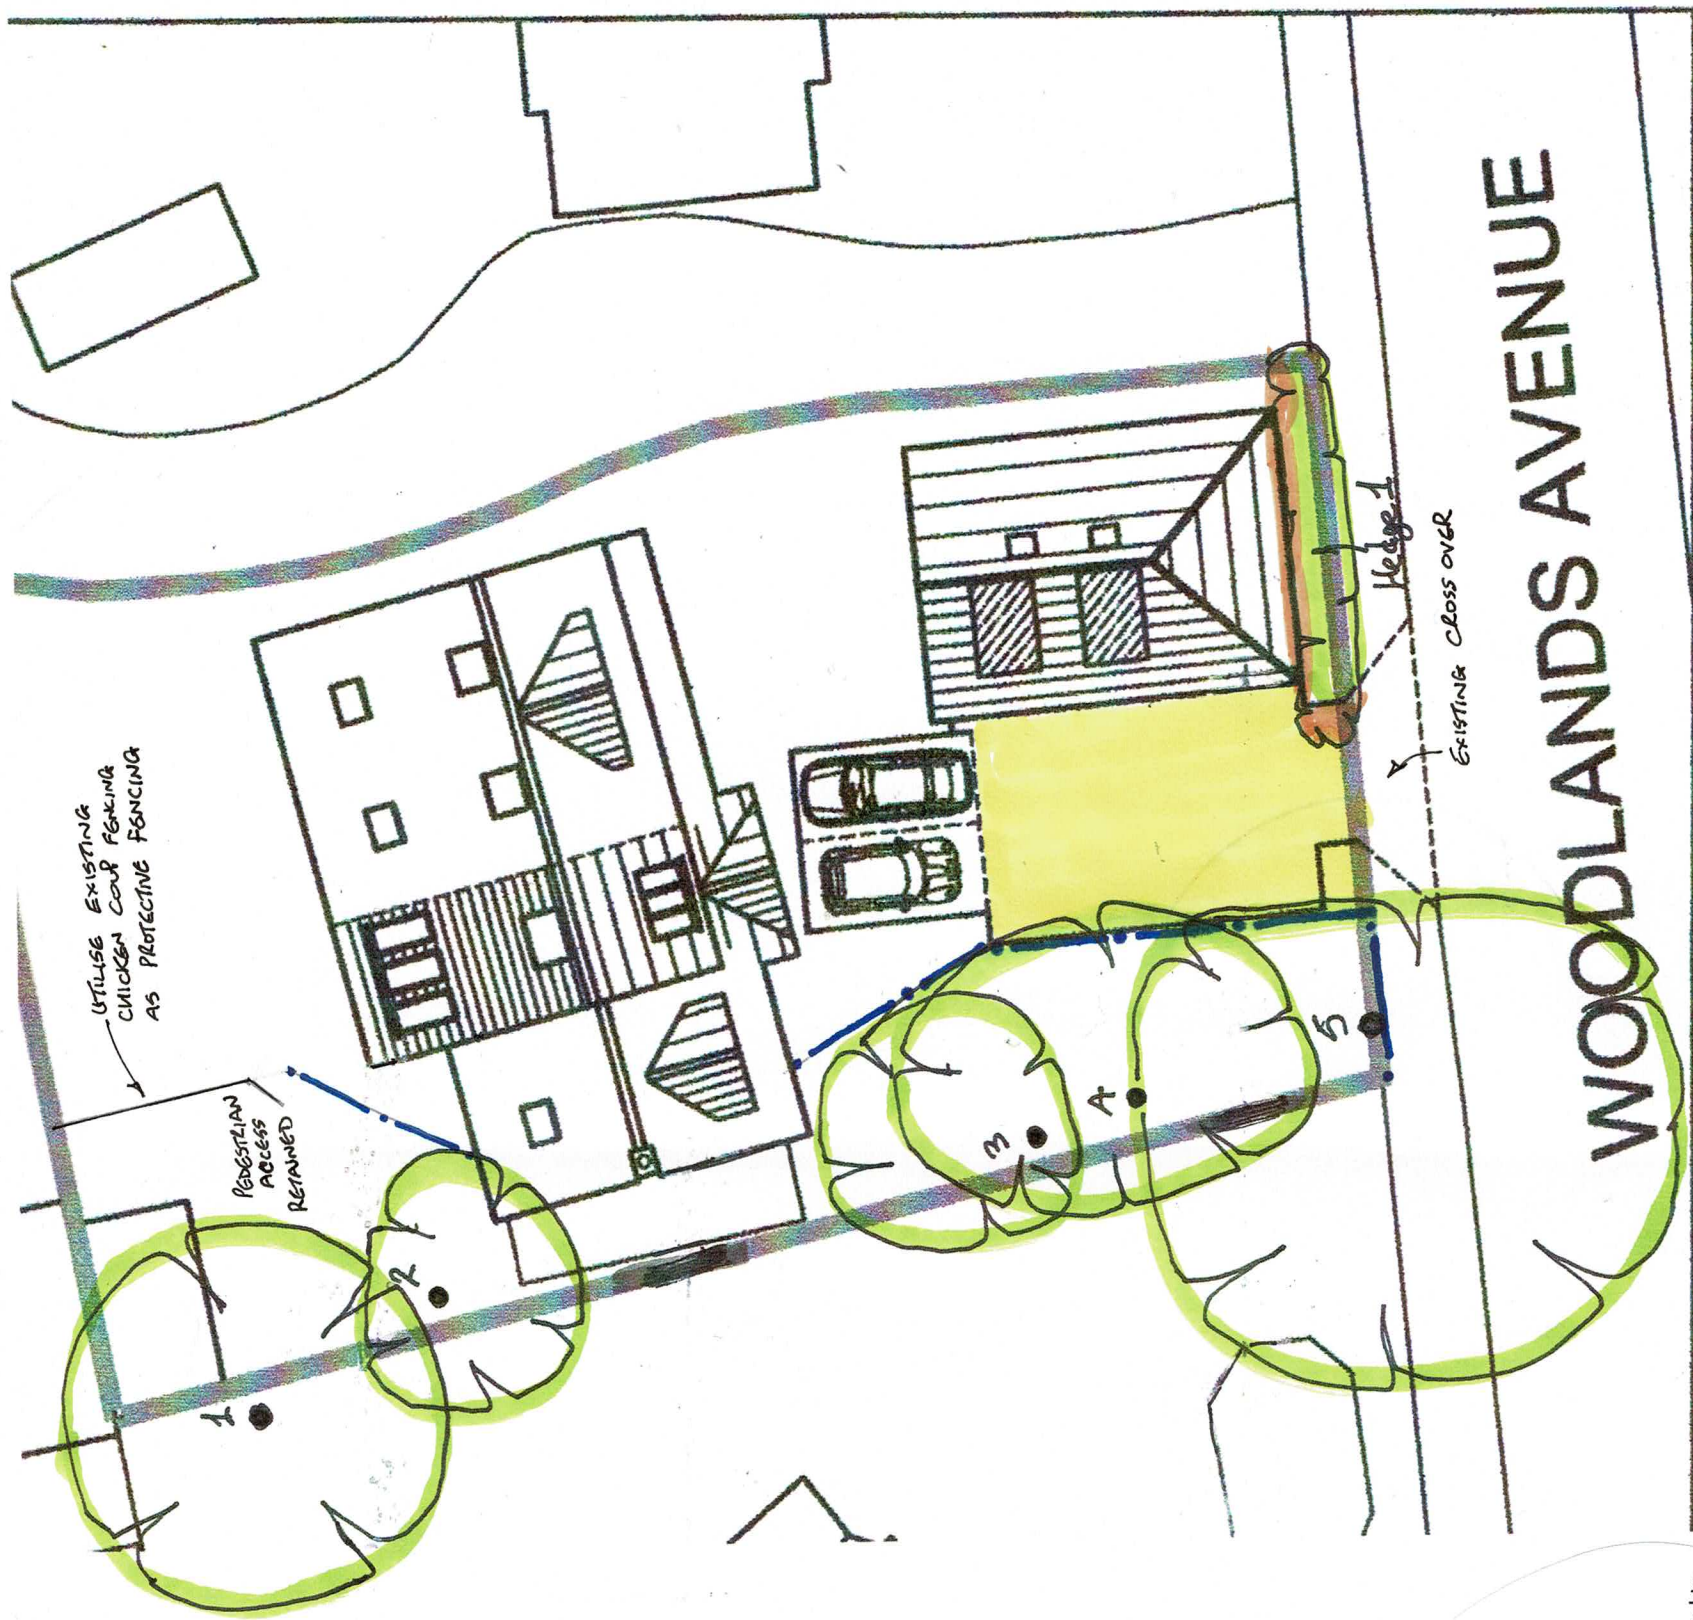


		project	1a Woodlands Avenue Emsworth Hampshire
	client	Mr C Falla	
	title	Tree Protection Plan	
	dwg	BJH 03/04	
	scale	1:200 @ A3	
	date	October 2022	
	job	1272	
	drawn by	bjh	
The Granary – White Chimney Row – Westbourne PO10 8RS 07875 520881 bernieharverson@gmail.com			

- Key:
-  = Trees which will be retained and fully protected.
 -  = Tree which cannot be retained with this layout.
 -  = Extent of recommended pruning back and plant removal from the hedgerow.
 -  = Protective Fencing to be erected as shown in accordance with BS5837 : 2012 Section 6.2.
 -  = Existing gravel access driveway and parking forecourt to be retained and refreshed and added to

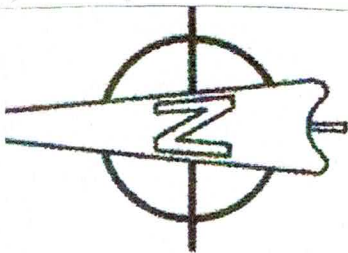

9 5 10 15
SCALE BAR
1:200