


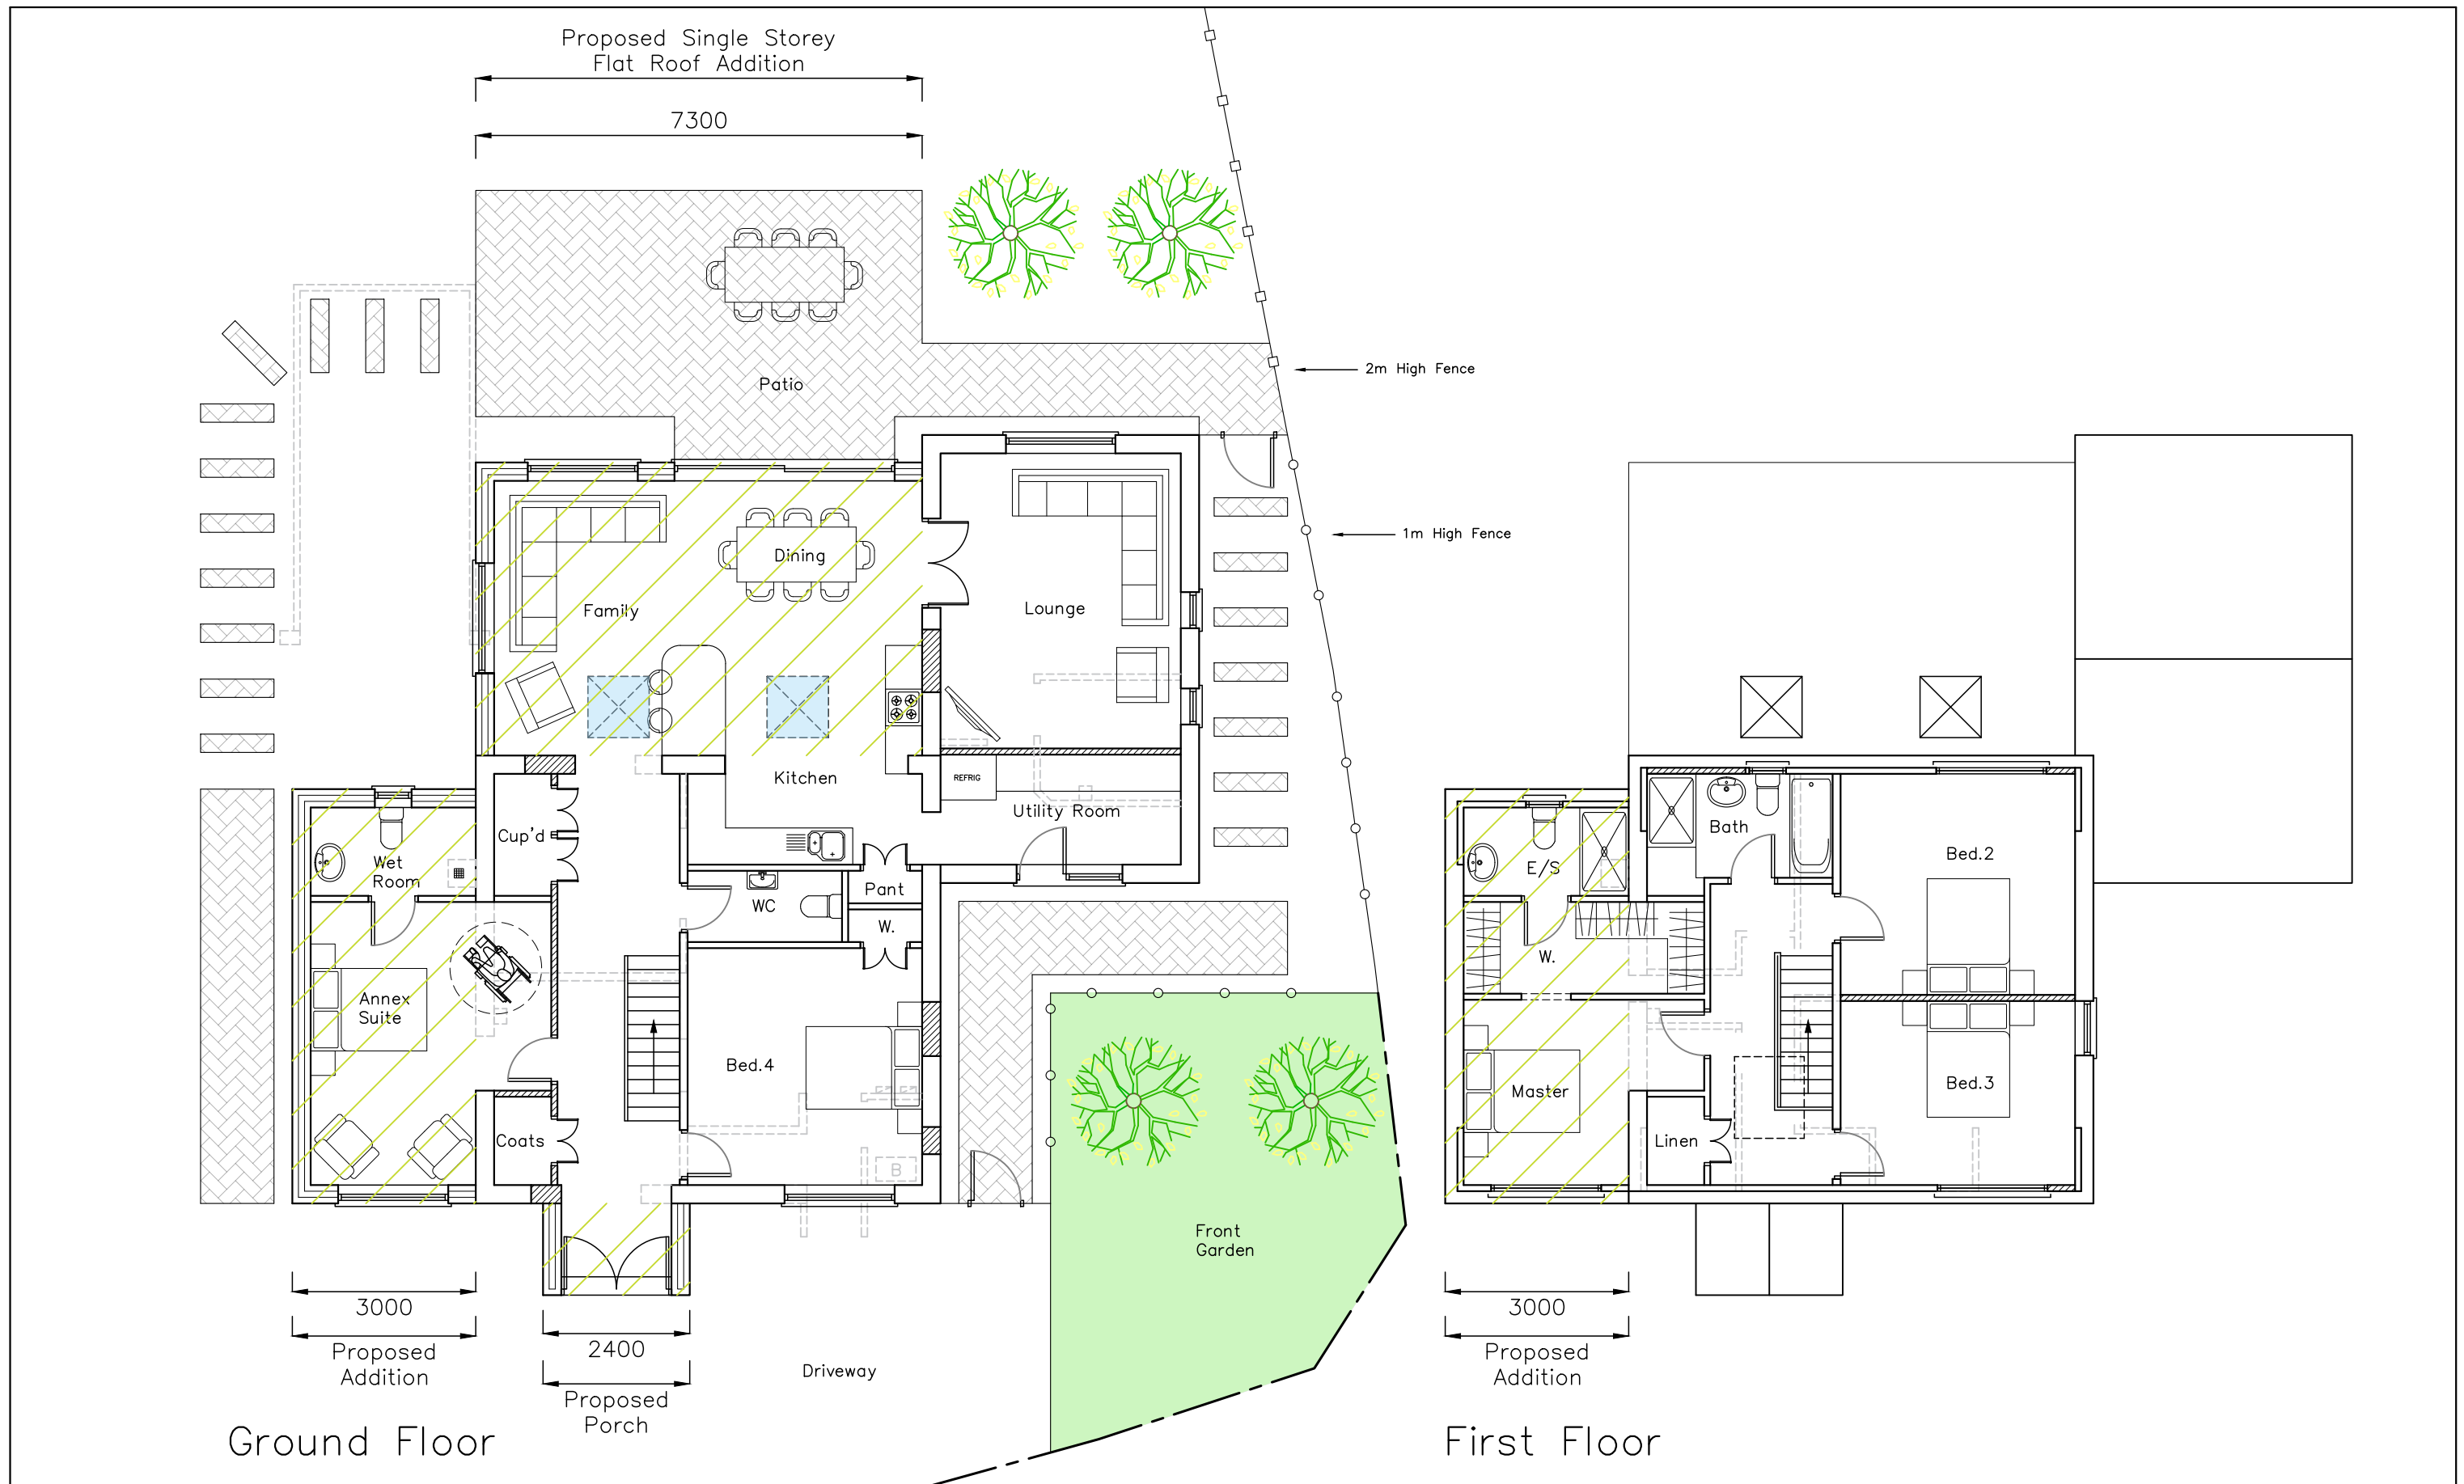

CAD

Critchley Architecture And Design Ltd.

Contact: 02392 474 919 | info@caad.online

The Old Brewery, 15E South Street, Havant, PO9 1BU



Proposed Floor Plans

Revisions

- Note/Date/Initial
-
-
-

5 Ramsey Road,
Hayling Island,
Hampshire,
PO11 9HA

Scale A1=1:50, A3=1:100
Drawn SAR
Date 06/10/2022

22018-412⁰

10m

20m

30m

40m