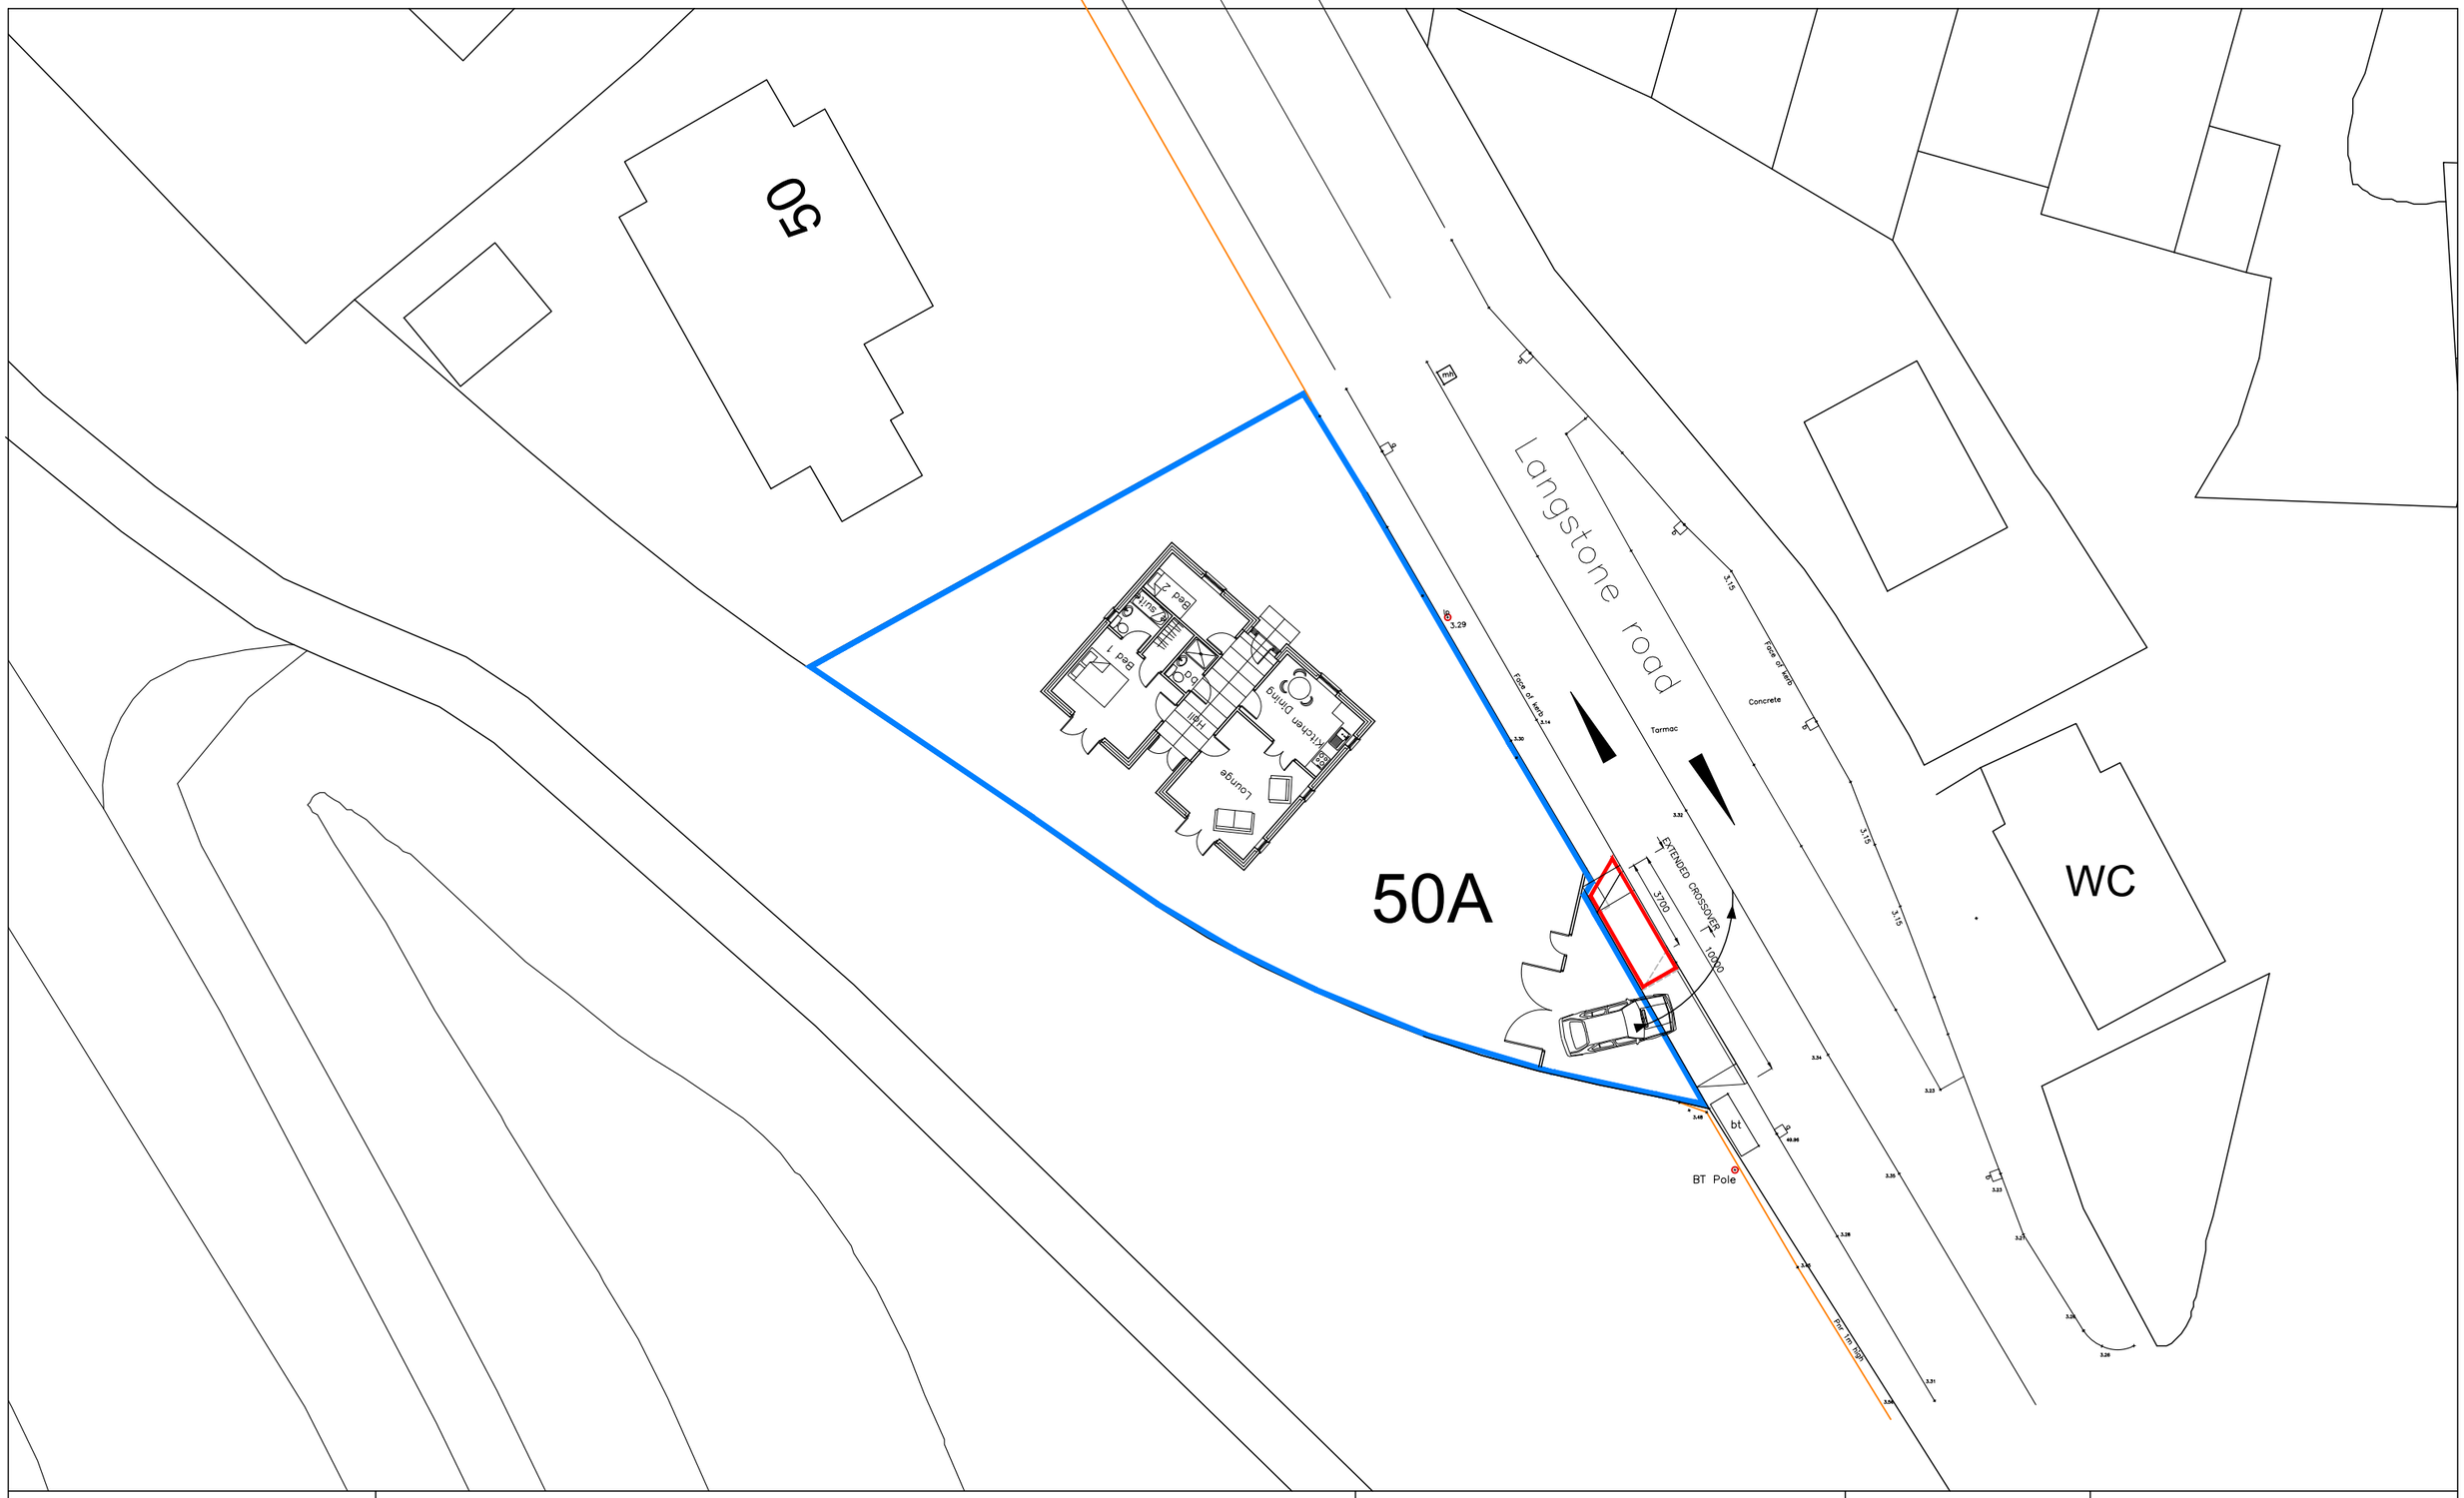

The Boathouse,
50A Langstone Rd,
Langstone
PO9 1RF

PROPOSED CROSSOVER

Revisions

a) Minor revision. 03/04/2024. JHL
b) Planning 10m revision. 16/04/2024. JHL
c) Planning revisions. 22/04/2024. JHL
d)

CAAD
Critchley Architecture And Design Ltd.
Contact: 02392 474 919 | info@caad.online
The Old Brewery,15E South Street, Havant, PO9 1BU

N

Scale A1=1:125, A3=1:250
Drawn MHC
Date 07/02/24

20094–123 C

50m 100m