


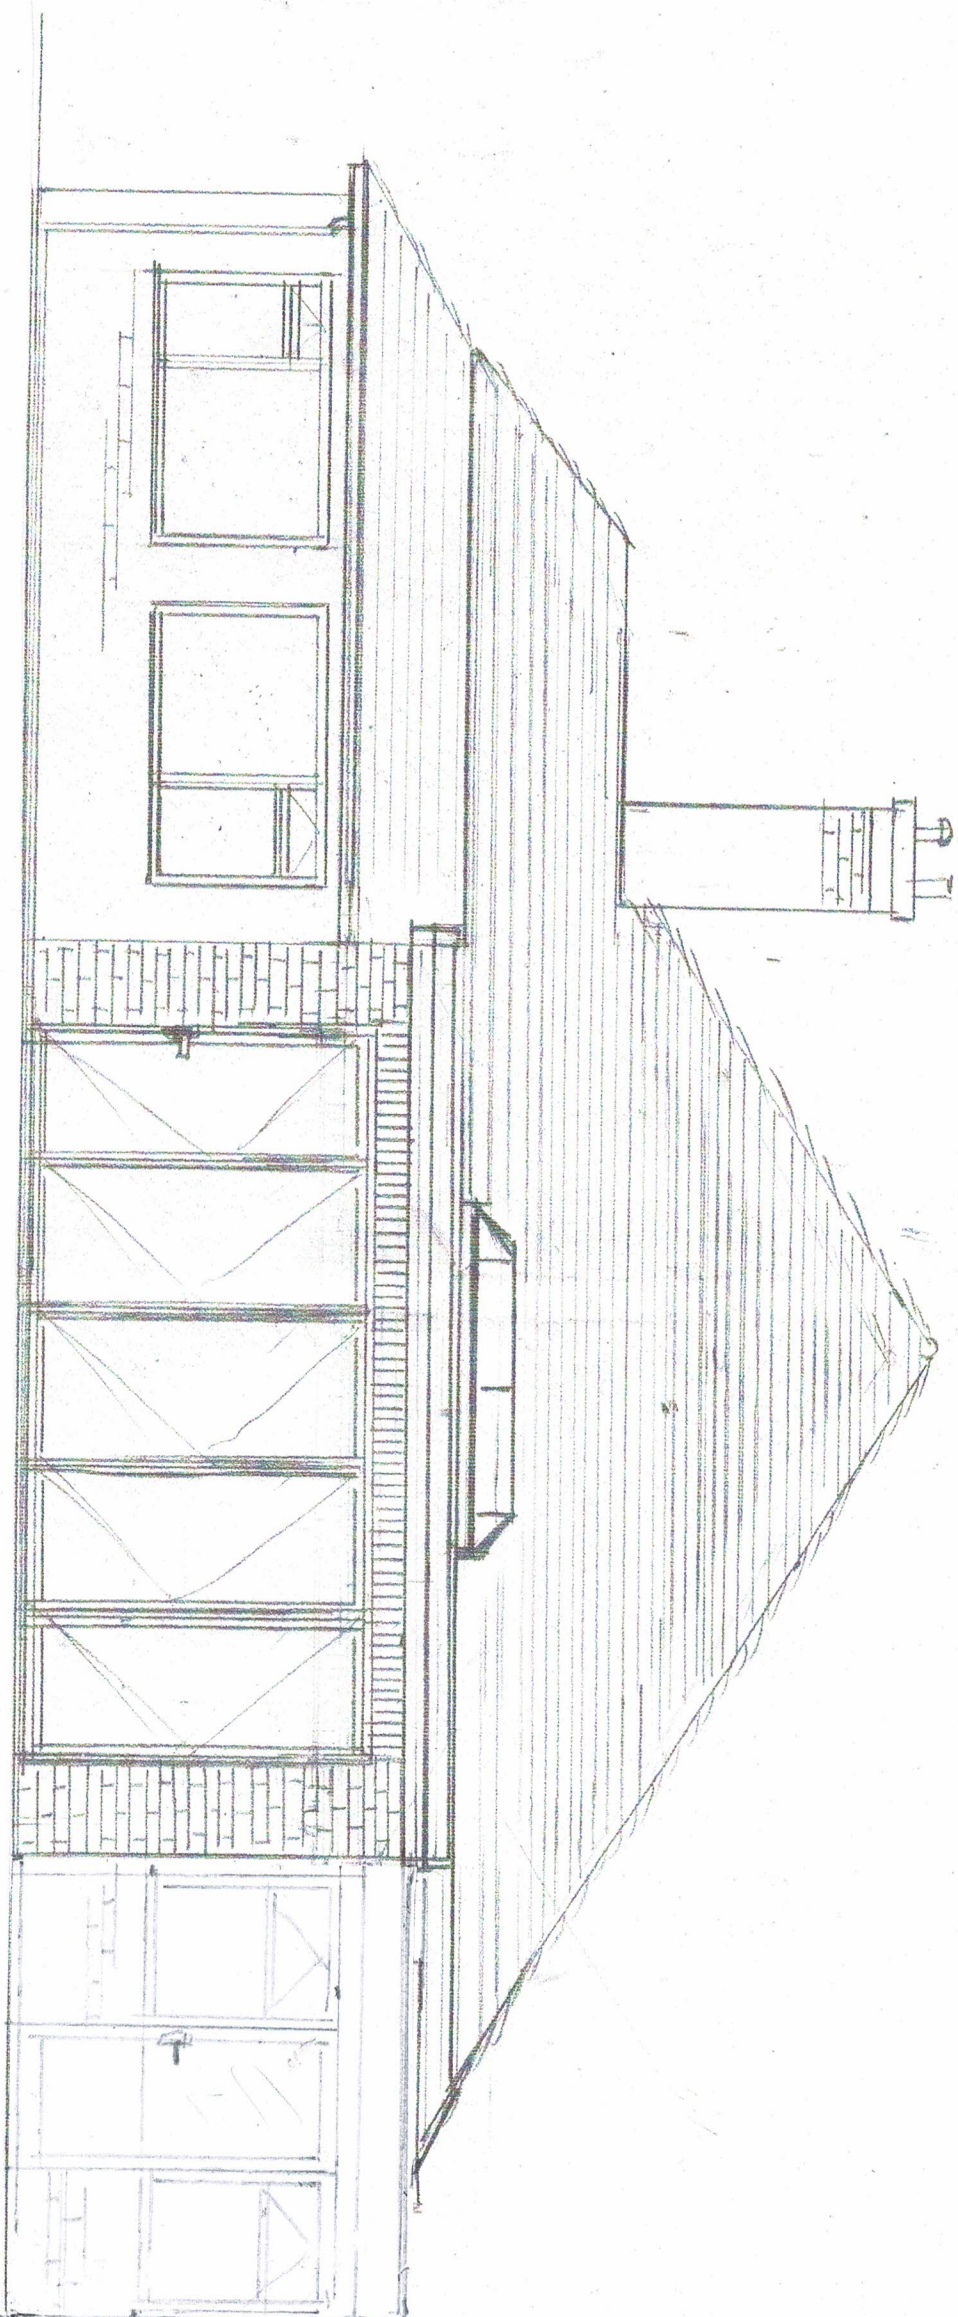

Proposed Rear Chimney
Extension

Mrs Mrs Drain

Beachtree

28 South Road

Hayling

PO 11-99AE

Scale 1-50