

CLEAR SHEETING


TILE

TILE


HAVANT BOROUGH COUNCIL

2 APR 2024


RECEIVED

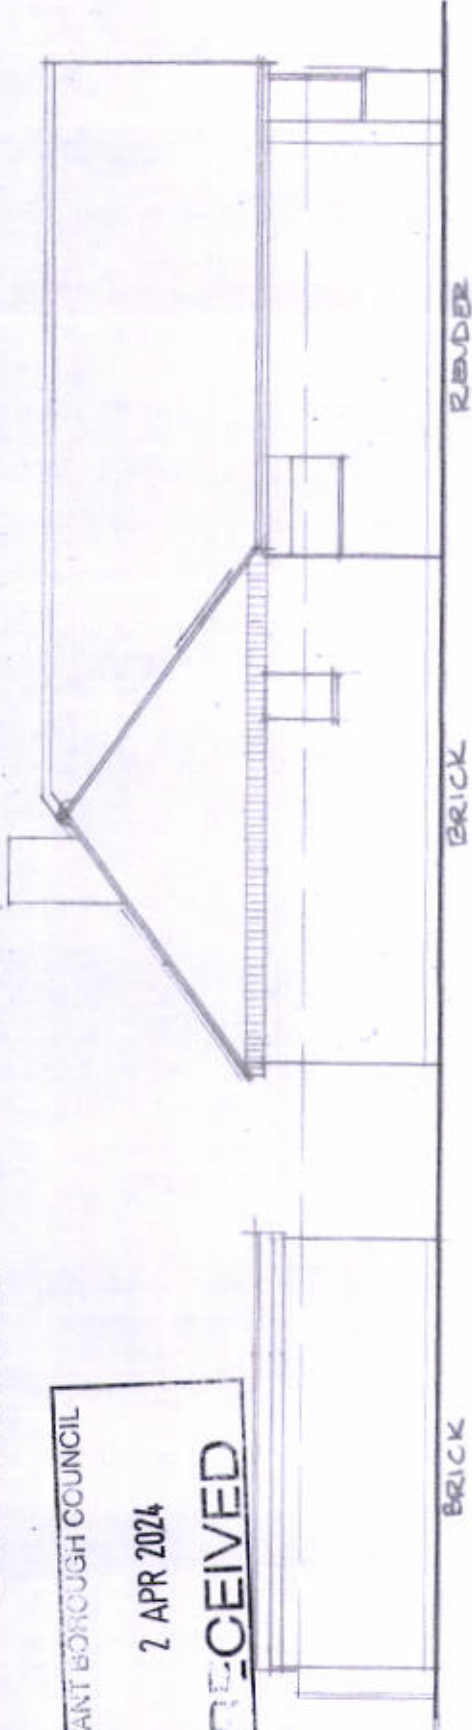


WEST ELEVATION 1-100

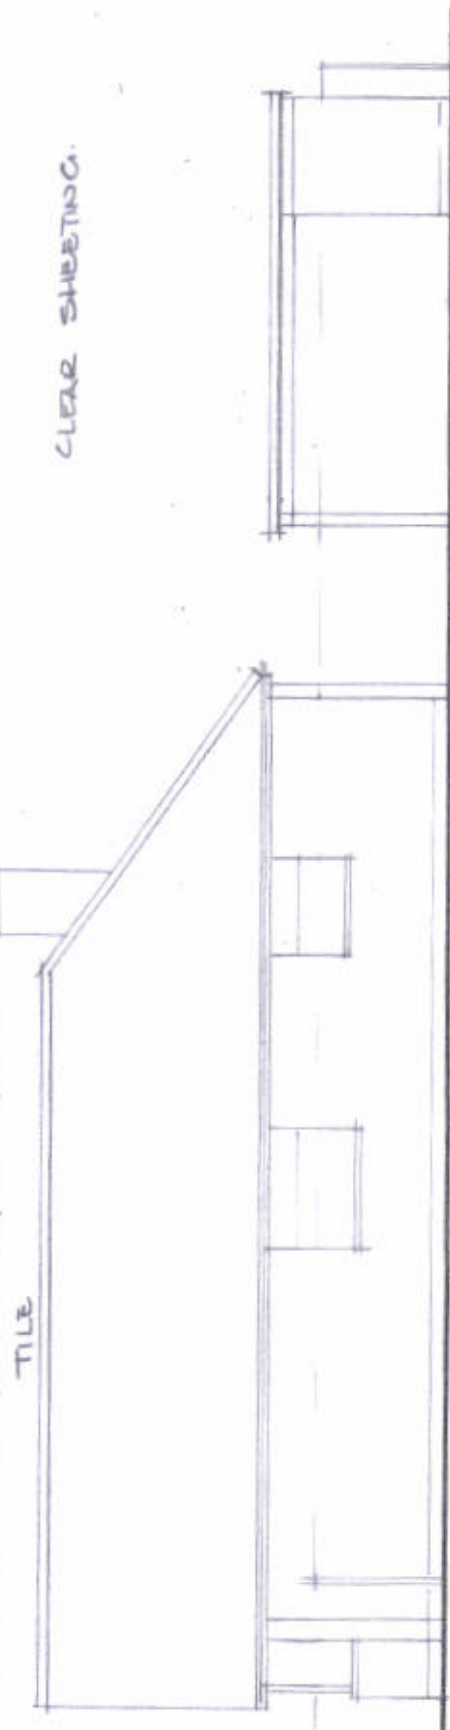


EAST ELEVATION 1-100

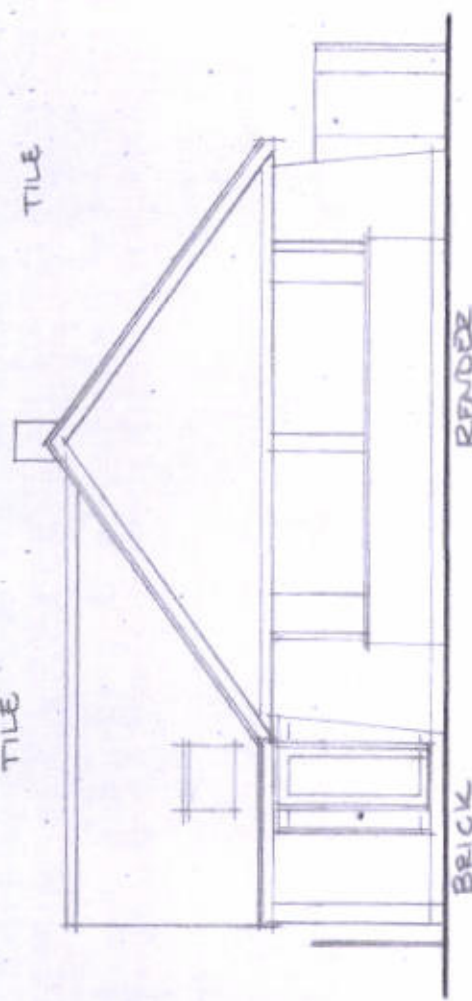

SOUTH ELEVATION 1-100

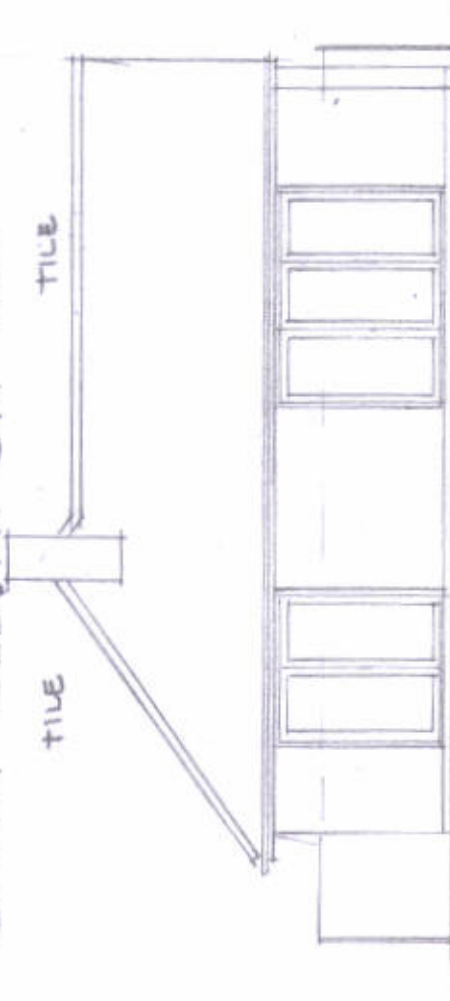

NORTH ELEVATION 1-100

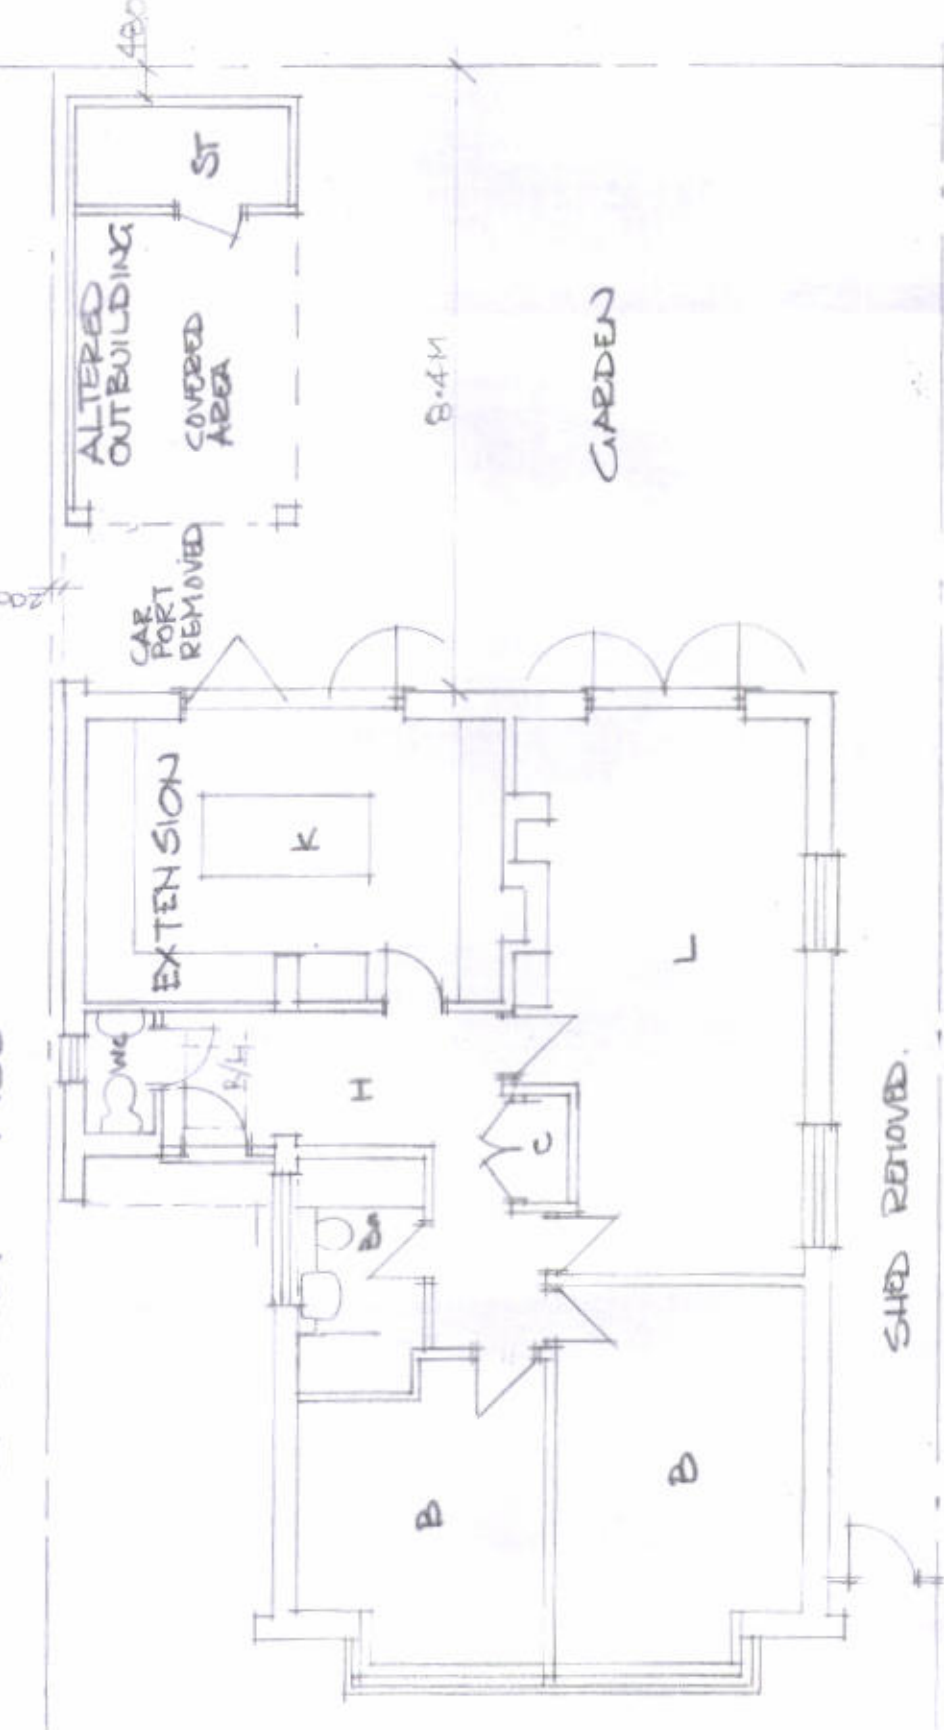

PLAN 1-100



OUTBUILDING S. ELEVATION 1-100



OUTBUILDING N. ELEVATION 1-100



71

WOODLANDS AVENUE
EMSWORTH
PO10 7QD

PROPOSED
PLANS
ELEVATIONS
BLOCK PLAN
DRG 2A (A3)
MARCH 2024

PLAN 1-100
2 1 2 3 4 5
REV. A PARKING (2) SHOWN 28/4/24.
1PM
WOODLANDS AVE
ROOF BLOCK 1-500
0 5 10 20 30 40M