


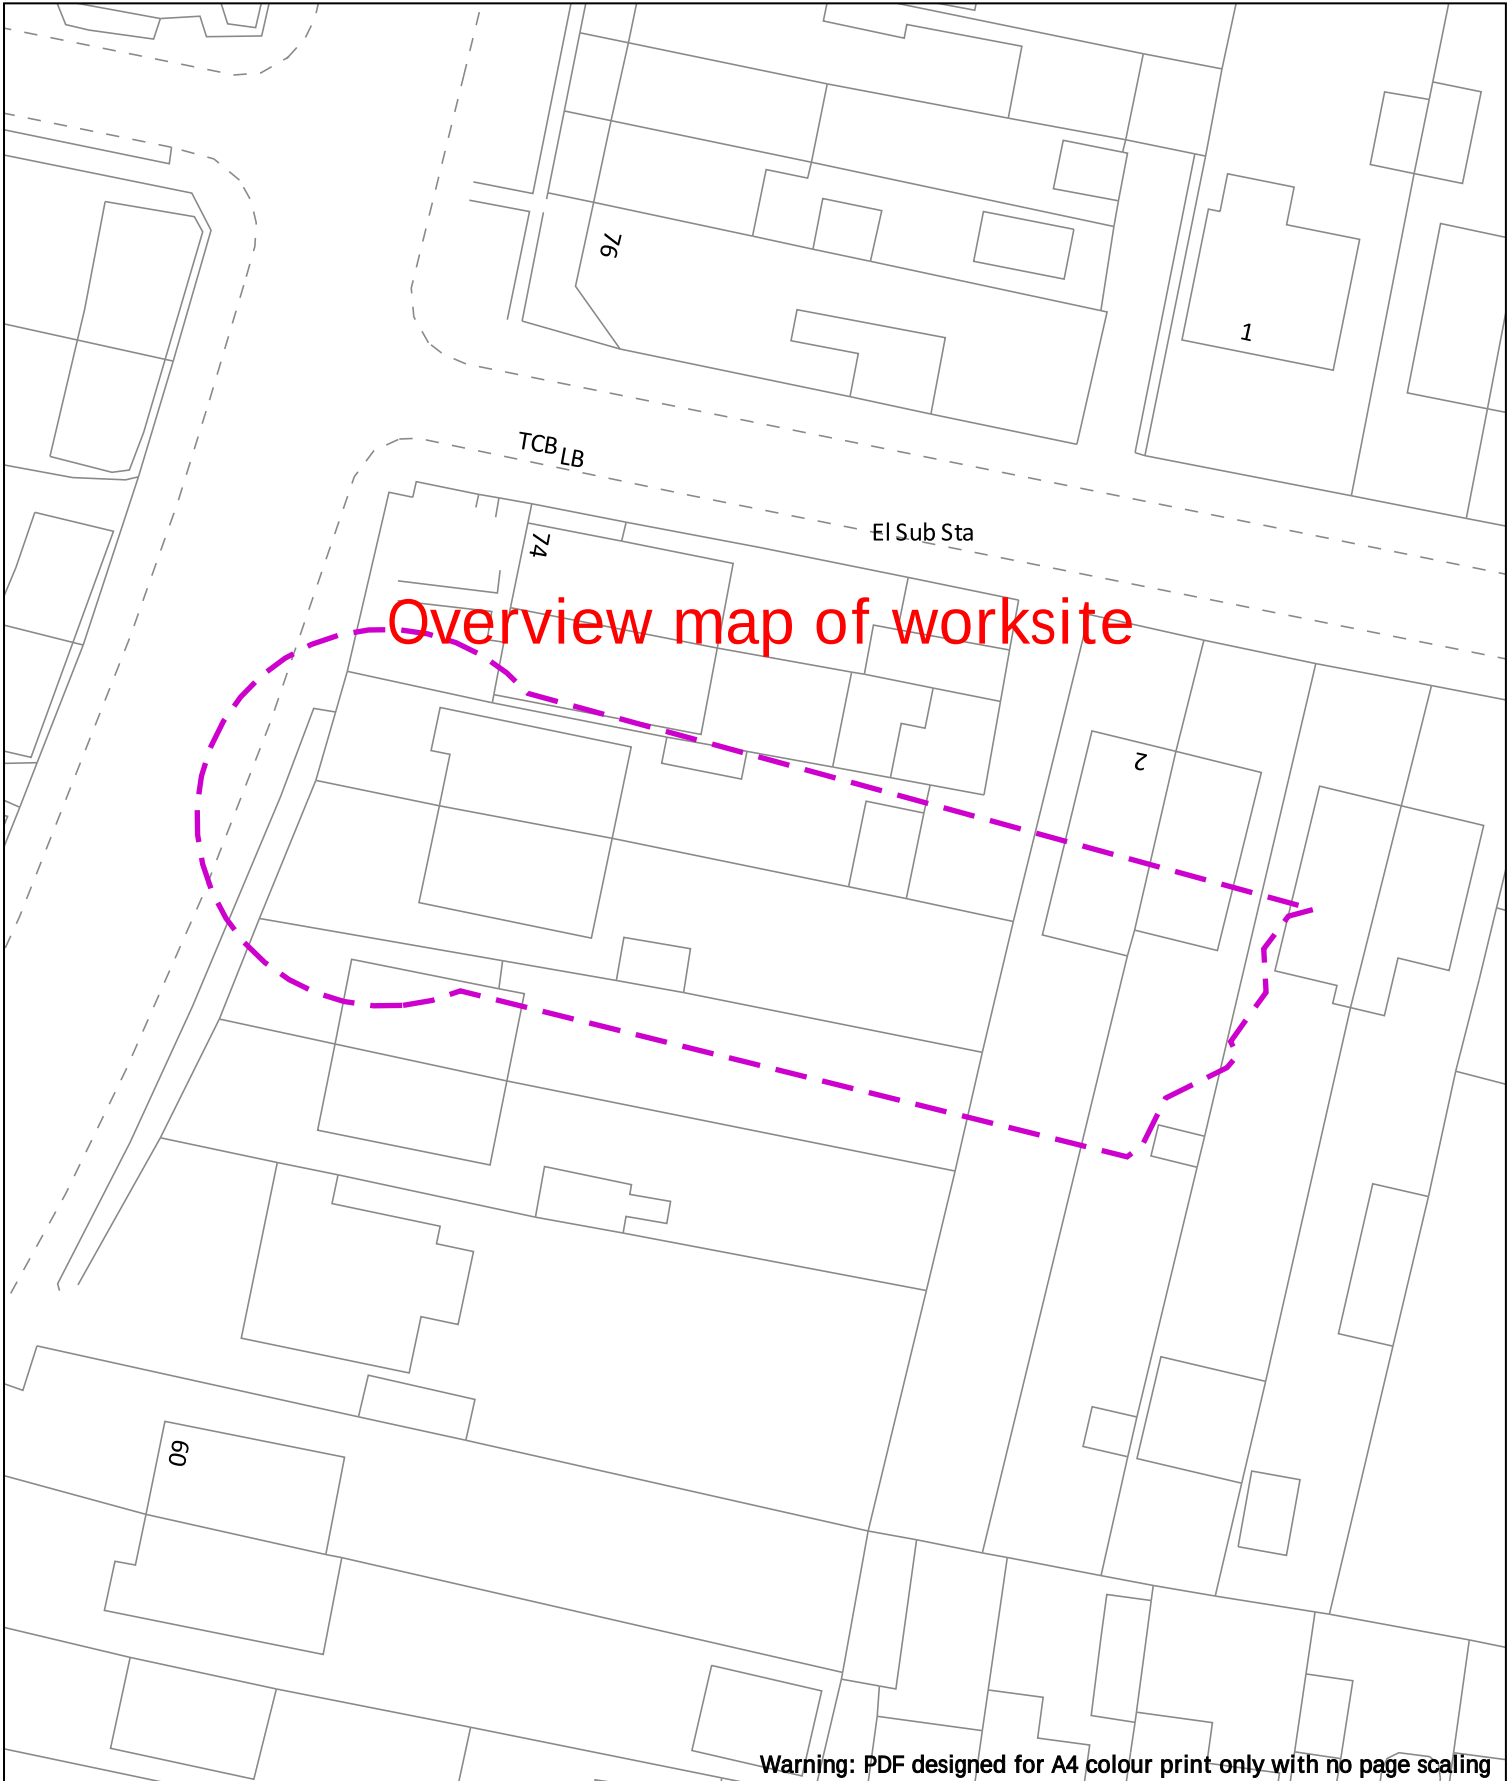

Warning: PDF designed for A4 colour print only with no page scaling

0 50m Dig Sites Area: [dashed purple line] Line: [dashed purple line]

Date Requested: 13/01/2023
Job Reference: 28173532
Site Location: 467102 107102
Requested by: Mr Simon Jenkins
Your Scheme/Reference:
APP/23/00019

Scale: 1:500 (When plotted at A4)

WARNING

There may have been subsequent alteration to the surface levels. Trial holes must be undertaken to determine position and depths of cables. HS (G) 47 Booklet from the Health and Safety Executive – Avoiding Danger from Buried Cables – should be consulted before commencing excavation work.

WHEN WORKING IN THE VICINITY OF OVERHEAD LINES THE HEALTH AND SAFETY GUIDANCE NOTES GS6 SHOULD BE CONSULTED (AVAILABLE FROM THE HSE WEBSITE)



SSE Enterprise Utilities
One Forbury Place,
43 Forbury Rd,
Reading,
RG1 3JH

Tel: 0345 076 7649