



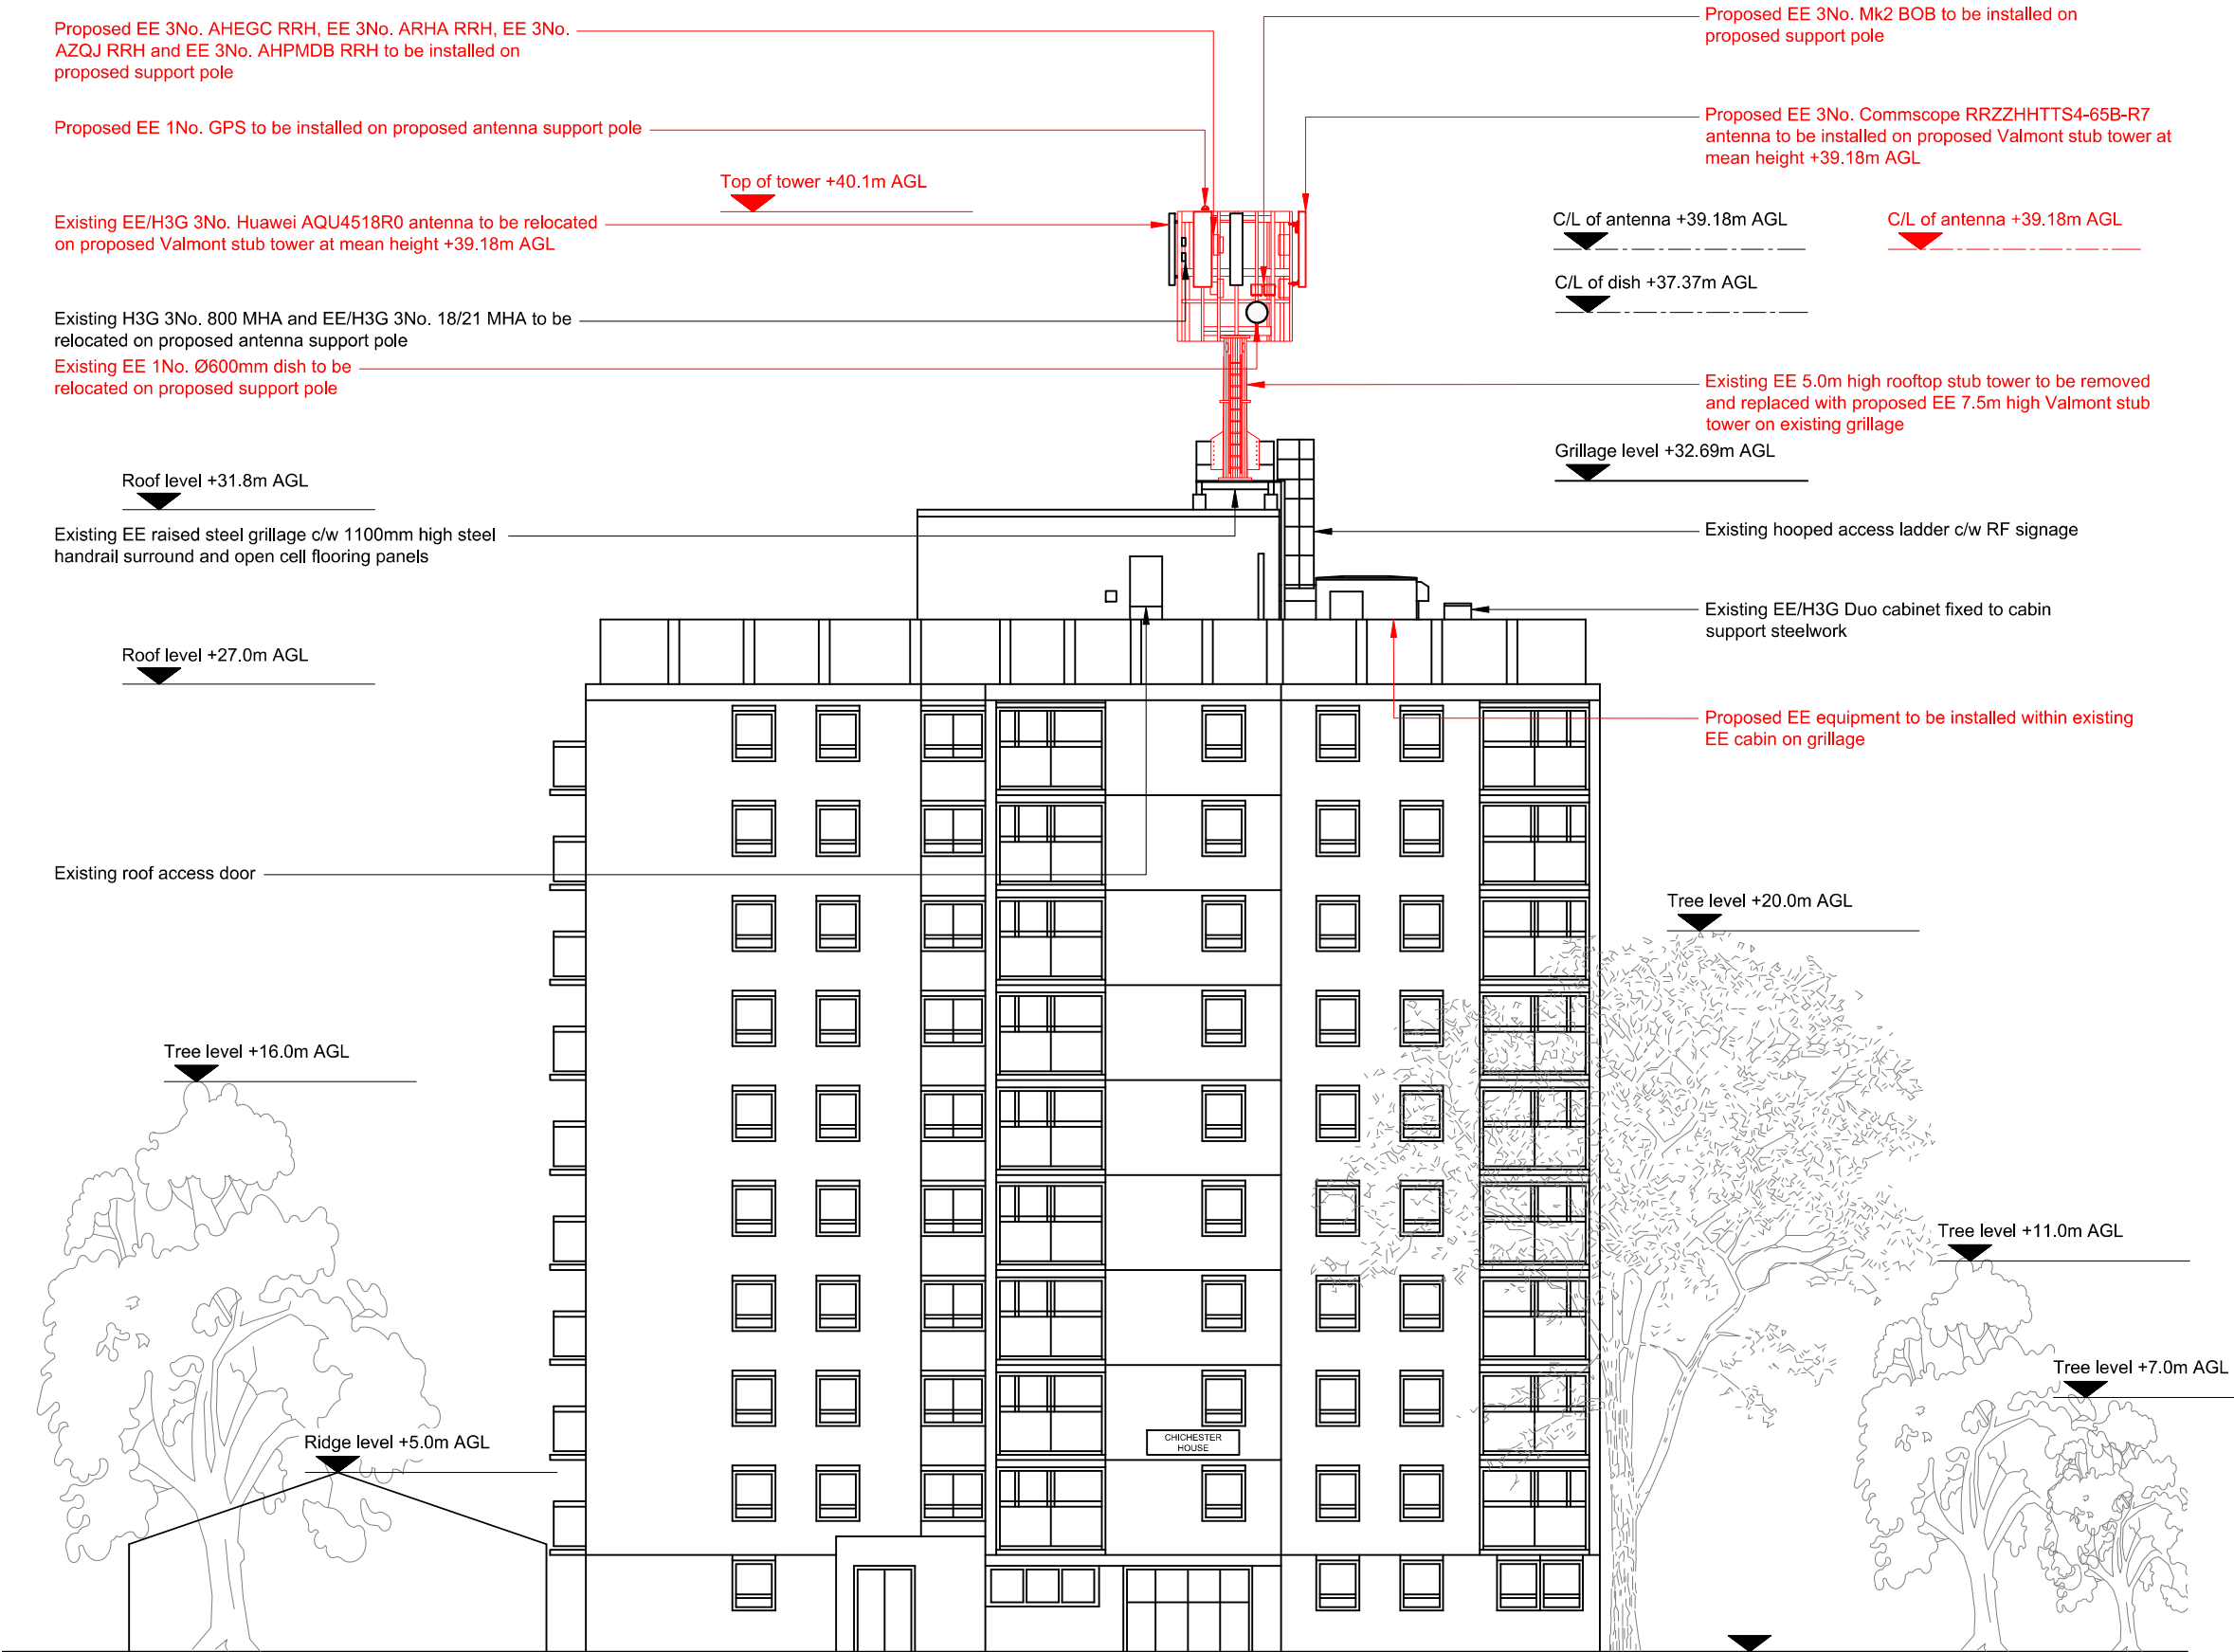

PROPOSED SITE ELEVATION A

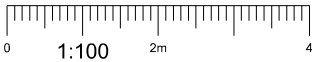

- NOTES:
1. ALL DIMENSIONS IN MM UNLESS OTHERWISE NOTED.

Master:	MBNL / EE / H3G:	Project:	Purpose of Issue:	Issue:
M001	MBNL	Airscale	Planning	A
Date:	18/03/2022	Revision / Upgrade Description:		
Drawn:	D.Vivek	First Issue: Planning		
Checked:	S. Chandru			
Approved:	MITIE DA			



Hatfield Business Park
Hatfield
Hertfordshire
AL10 9BW

Tel: 01707 315000
Fax: 01707 319001



mitie

Site Name:	CHICHESTER HOUSE		
Site ID:	709827		
Address:	CHICHESTER HOUSE LOCKERLEY ROAD HAVANT HAMPSHIRE PO9 2LD		
Title:	250 PROPOSED SITE ELEVATION A		
Project:	AIRSCALE		
Purpose of Issue:	GENERAL ARRANGEMENT		
EE Call ID:	MBNL Call ID:	3UK Call ID:	
91483	HVT006	PO0254	
Master Drawing No:		Issue:	A
709827_HVT006_91483_PO0254_M001			