


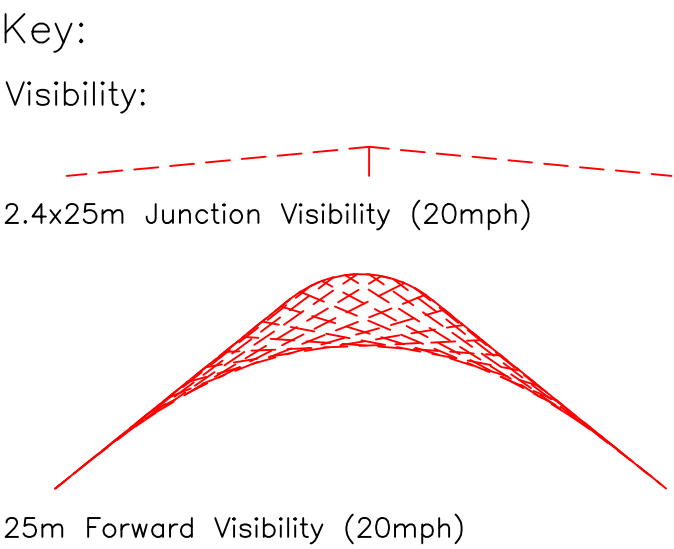

- General Notes:
1. Do not scale from this drawing.
  2. All dimensions in metres.
  3. All levels relate to ordnance datum.
  4. This drawing is based on the latest Architectural planning layout and shall be read in conjunction with all other relevant drawings.
  5. Any discrepancies with any of the drawings shall be reported to MJA Consulting Engineer.
  6. All finished floor levels are shown on the drawing for guidance only and may need to be adjusted on site. However there is to be no deviation without prior approval.

|          |          |                                              |       |         |
|----------|----------|----------------------------------------------|-------|---------|
| PL8      | 04.01.24 | Layout updated to SL.01_H                    | AK    | KTG     |
| PL7      | 29.11.23 | Layout updated to SL.01_E                    | KTG   | KTG     |
| PL6      | 23.11.23 | Layout updated to SL.01_D                    | KTG   | KTG     |
| PL5      | 22.09.23 | New planning layout added                    | JRV   | KTG     |
| PL4      | 13.09.23 | Updated to suit revised layout               | JRV   | KTG     |
| PL3      | 21.08.23 | Revised planning layout dated 18.08.23 added | JPS   | KTG     |
| PL2      | 26.07.23 | Revised to planning layout received 25.07.23 | KTG   | KTG     |
| PL1      | 11.07.23 | First issue                                  | NL    | JRV     |
| REV. No. | DATE     | DESCRIPTION                                  | DRAWN | CHECKED |

Client

Project Southleigh Park House, Havant

Title Visibility and Road Dimensions

**MJA CONSULTING**  
CIVIL & STRUCTURAL ENGINEERS  
Ipsum Court, 24 The Quadrant,  
Abingdon Science Park, Abingdon  
Oxon, OX14 3YS  
Tel: 01235 555173  
Email: mail@mjaconsulting.co.uk

Scale: 1:500@A2 Status: PLANNING

|                                         |                       |                      |                  |
|-----------------------------------------|-----------------------|----------------------|------------------|
| Drawn: NL                               | Project Engineer: JRV | MJA Project No: 6281 | Date: 11/07/2023 |
| Drawing Number: 6281-MJA-SW-XX-DR-C-096 |                       |                      | Rev: PL8         |