
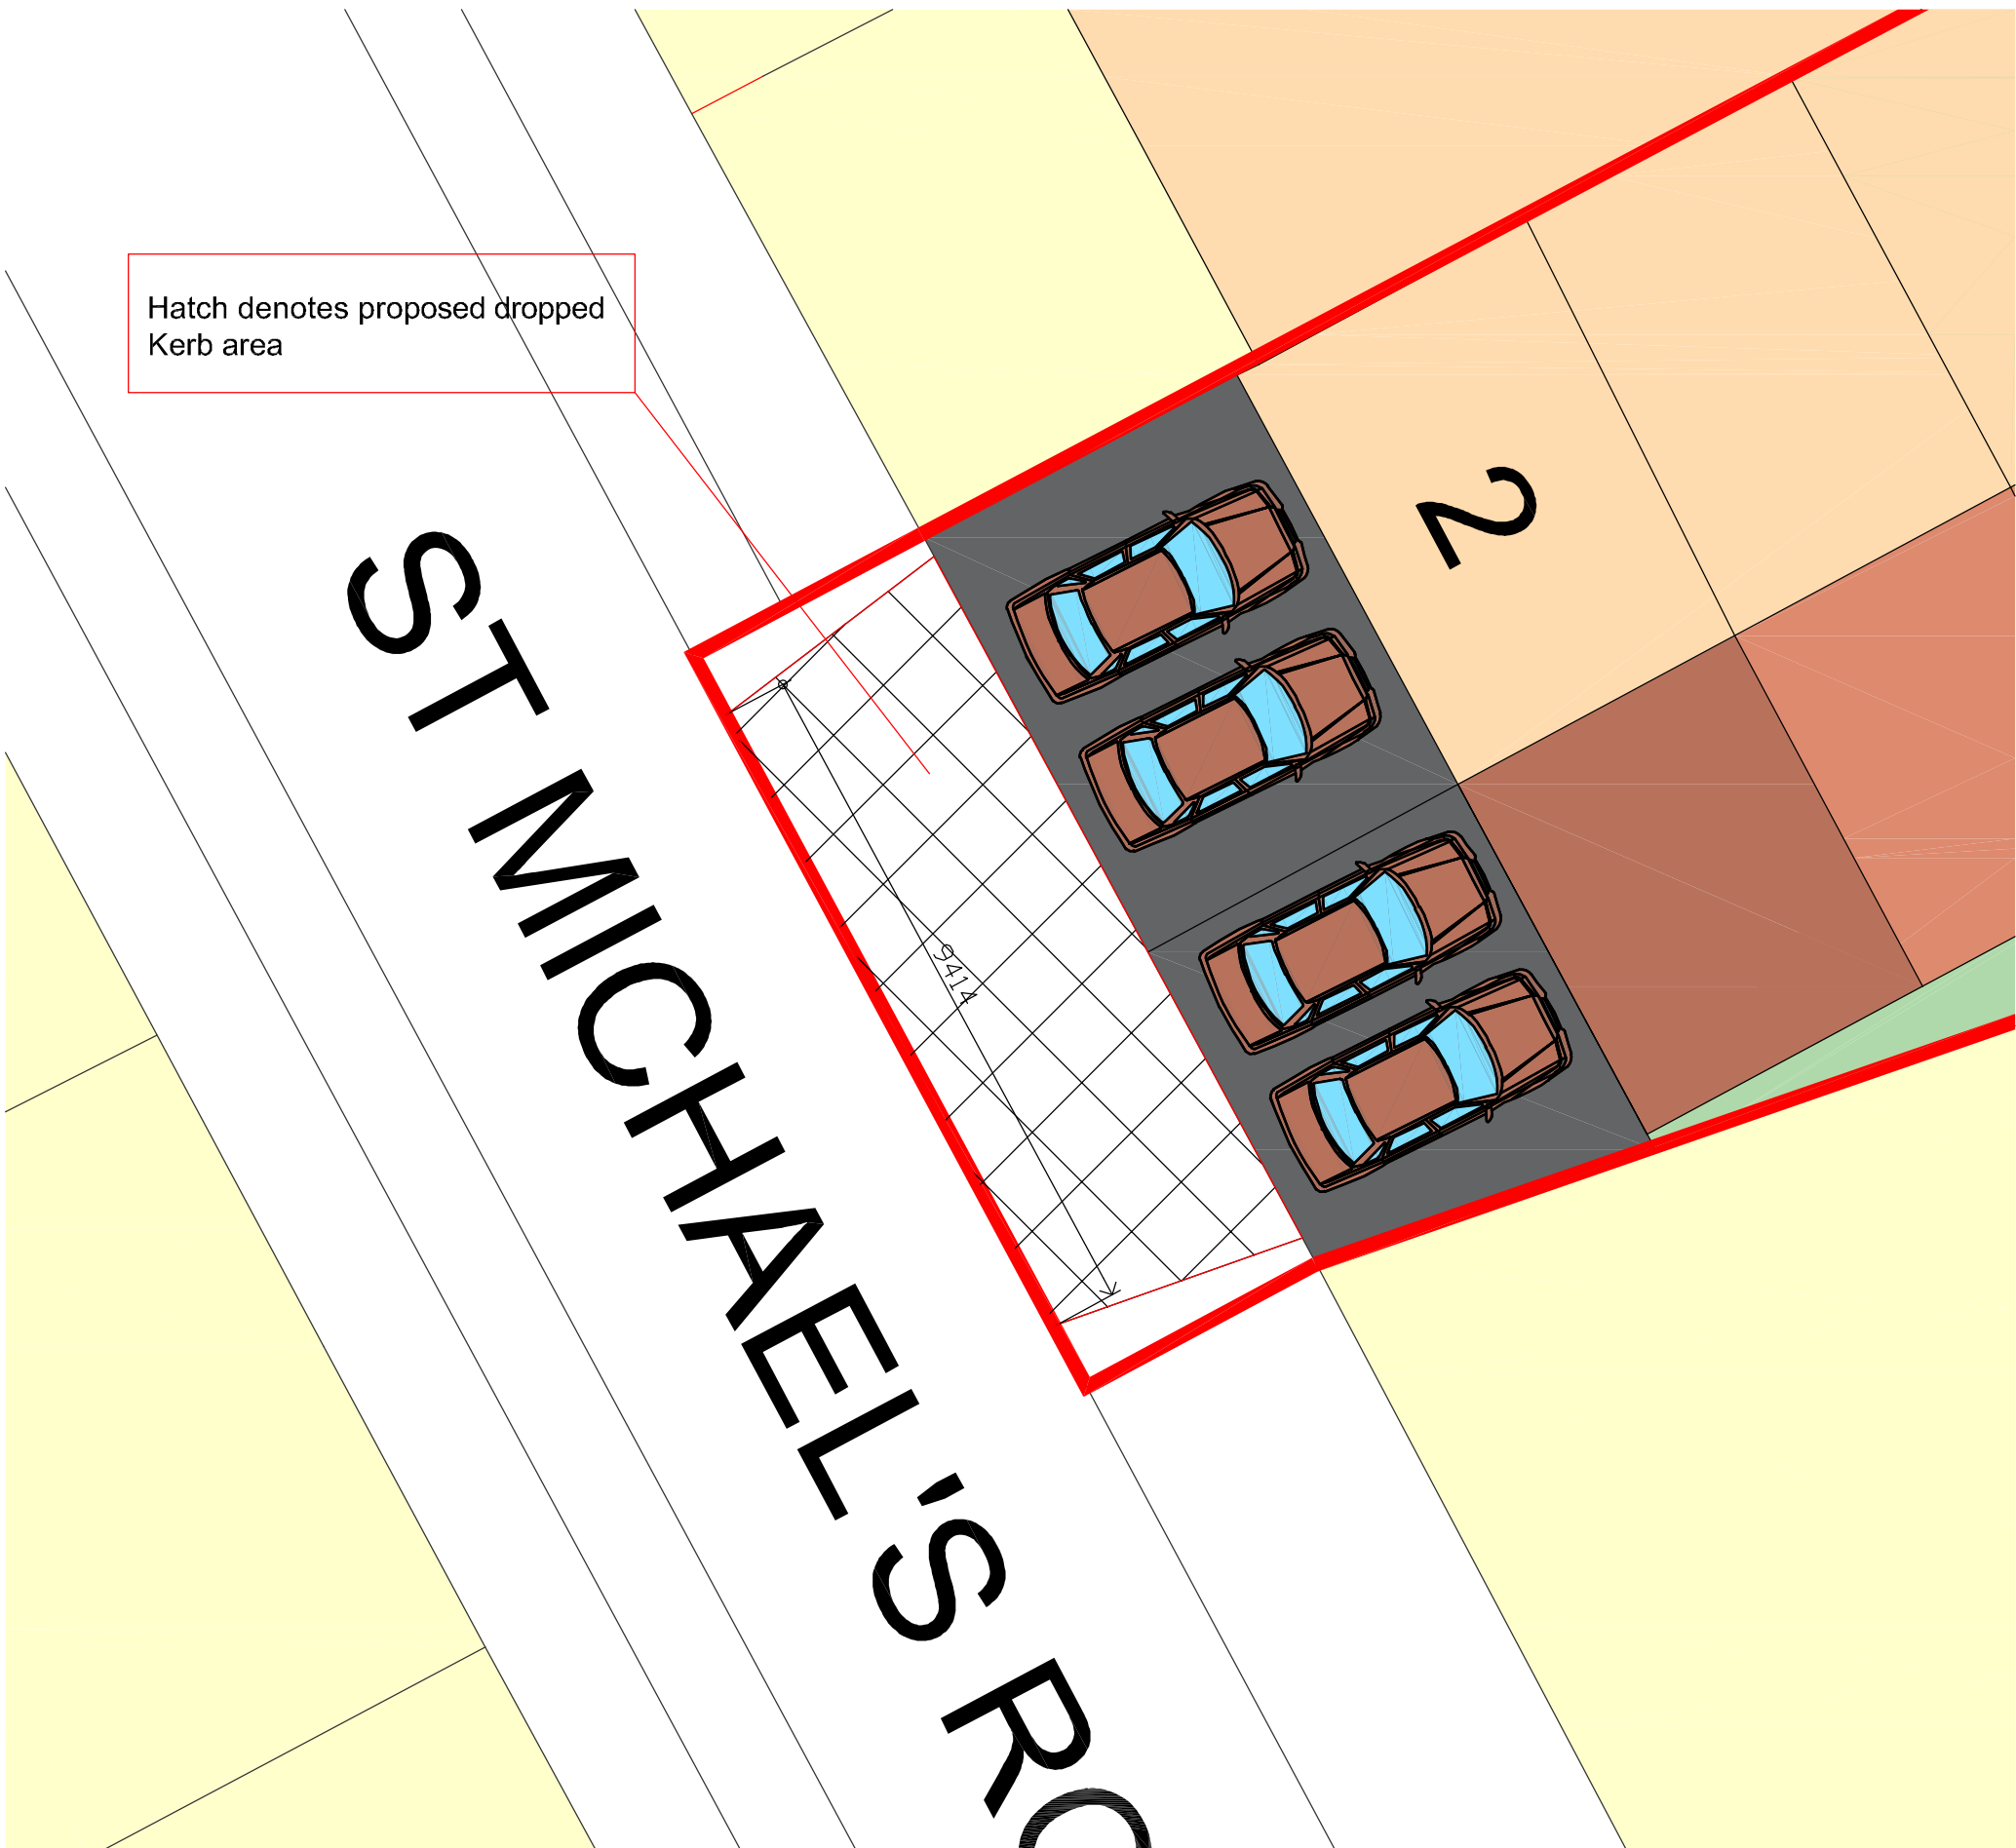


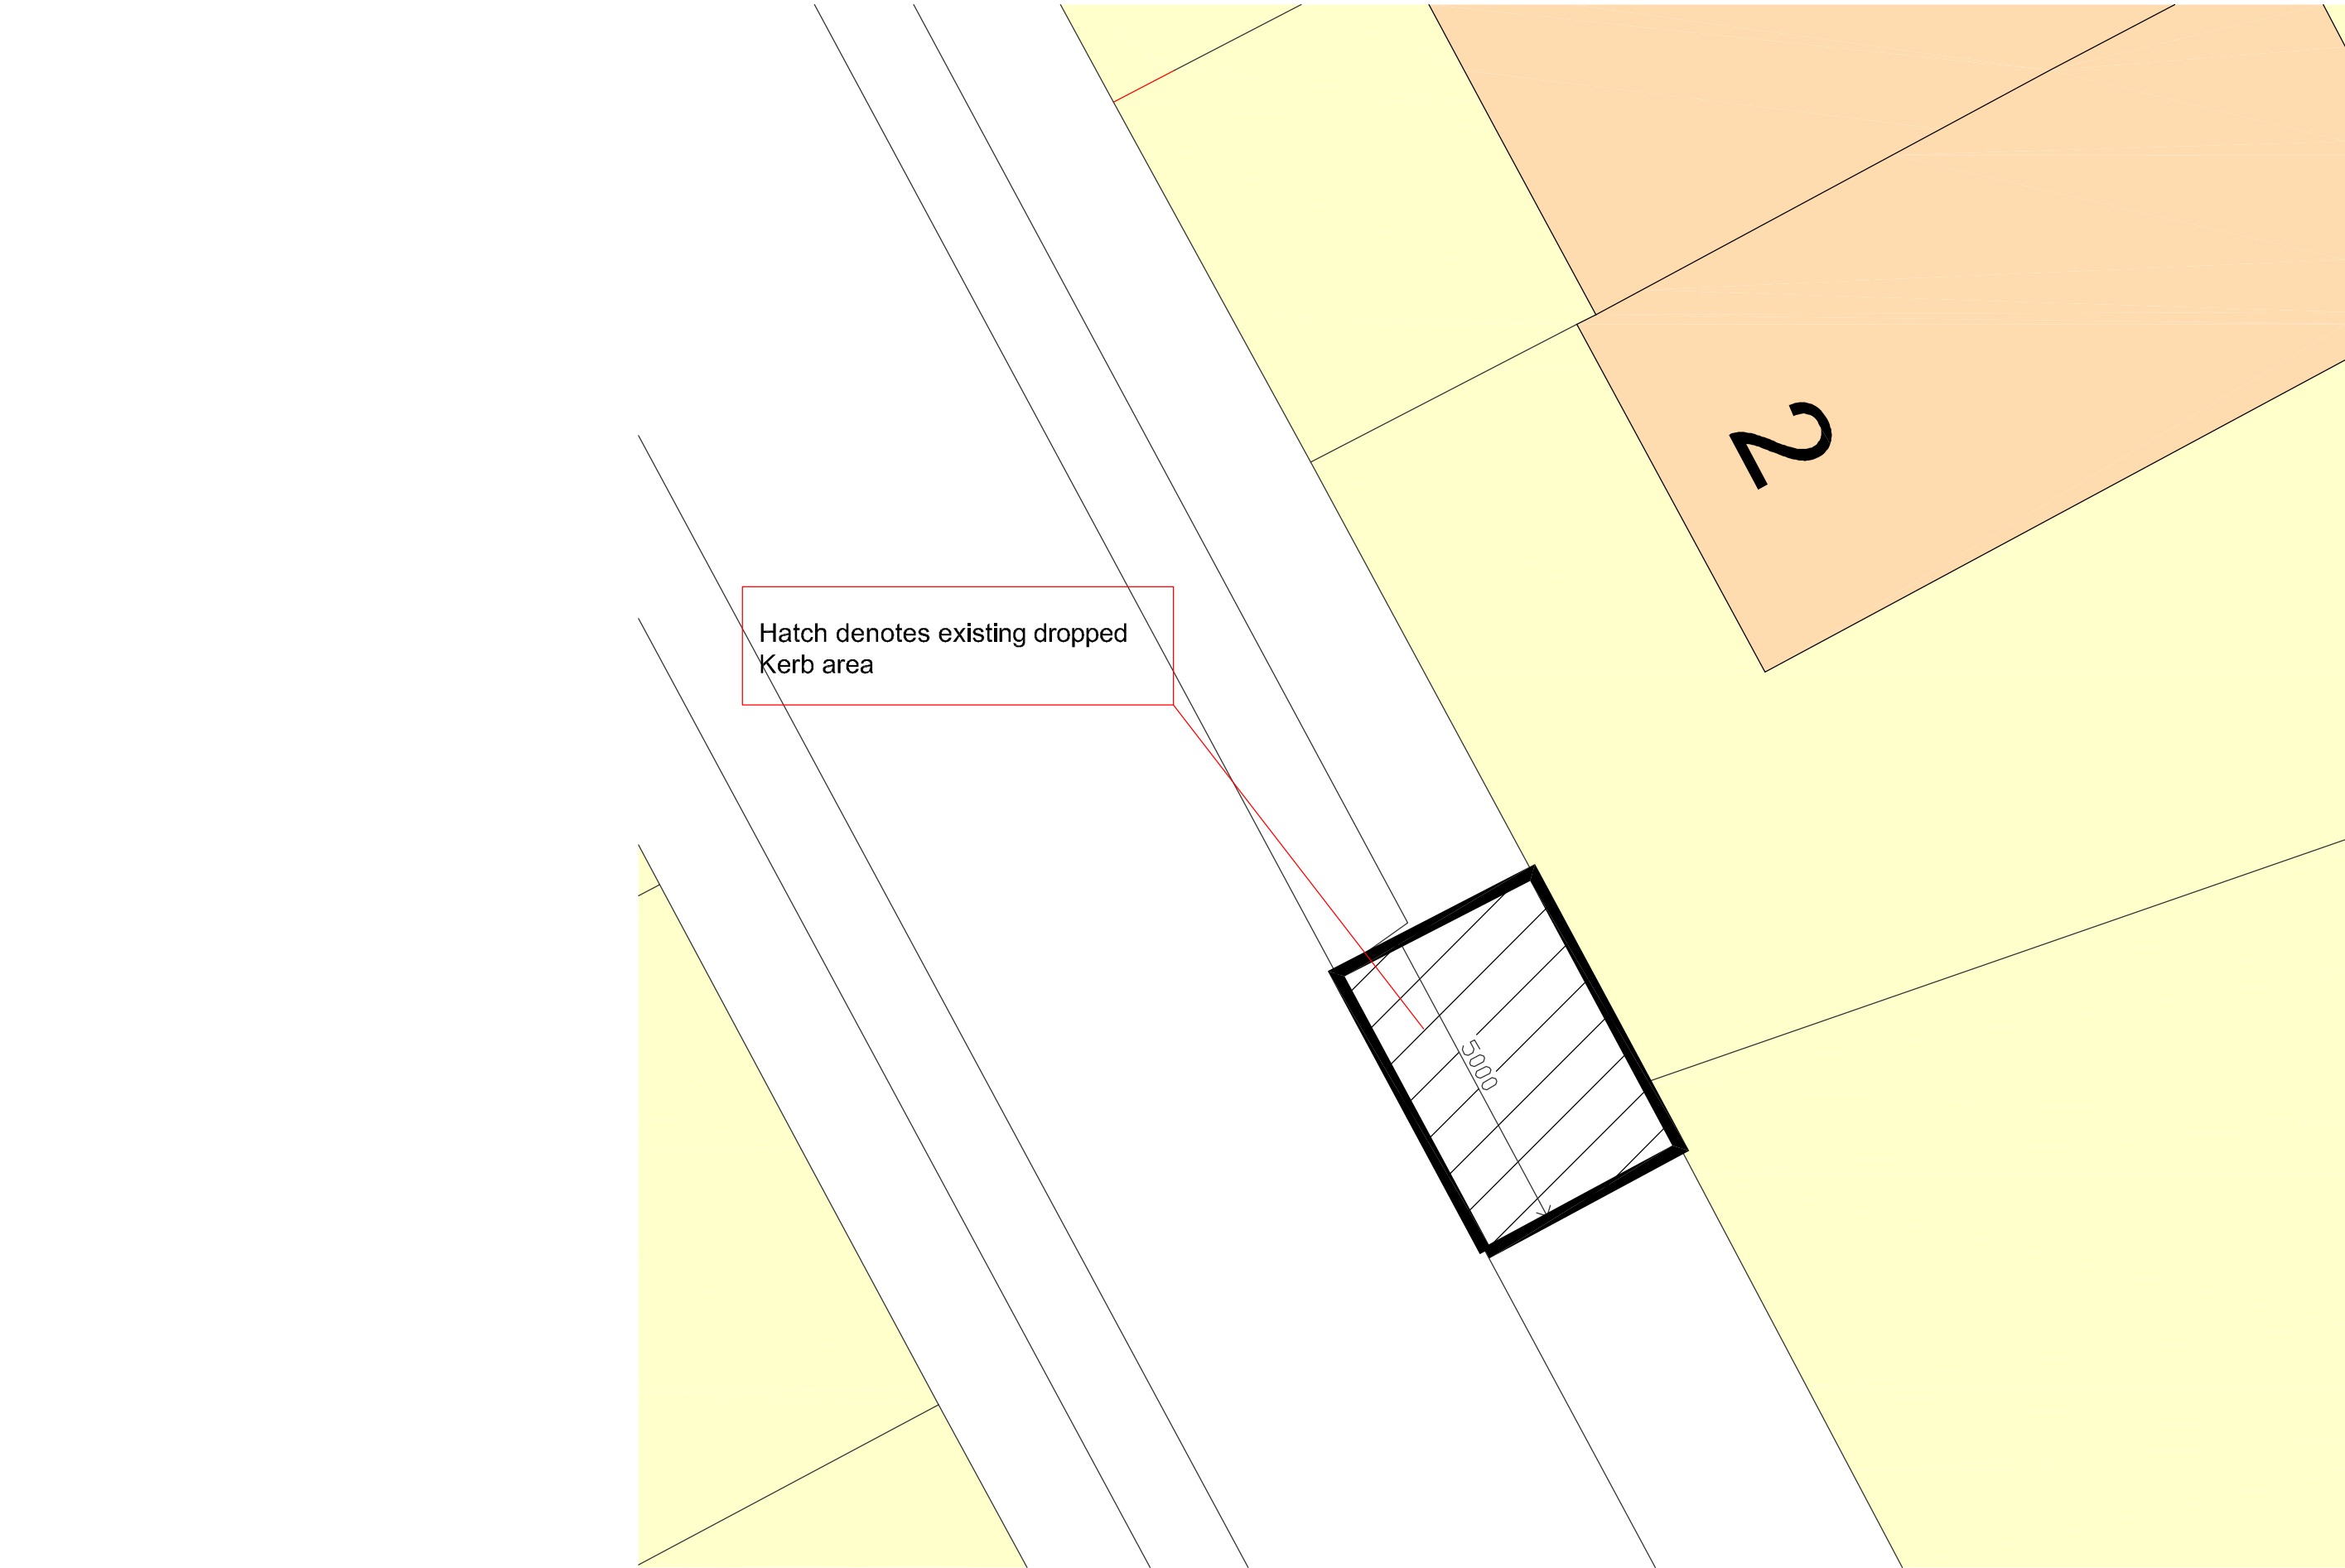

02	amended	Nov 22	CRF	
01	amended	Nov 22	CRF	

Revision:	Description	Date	DRAWN	
-----------	-------------	------	-------	--

Project:

Mr McDonald
2 St Michaels Road
Havant

Drawing Title:

Proposed Dwelling Access

Chris Flint Associates Ltd
CHARTERED SURVEYORS - PROJECT MANAGERS
DEVELOPMENT CONSULTANTS

Drawn By	Date	SHEET SIZE	Approved By	Date
CF	01/06/22	A2		

CFA	Drawing No.	Revision:	Scale:
FULL	03	02	1-100

PLANNING

2 Emerald Close Waterlooville Hants PO7 8NZ
tel: 023 92 432484 fax: 023 92 358554
Email: chrisflintassociates@gmail.com