



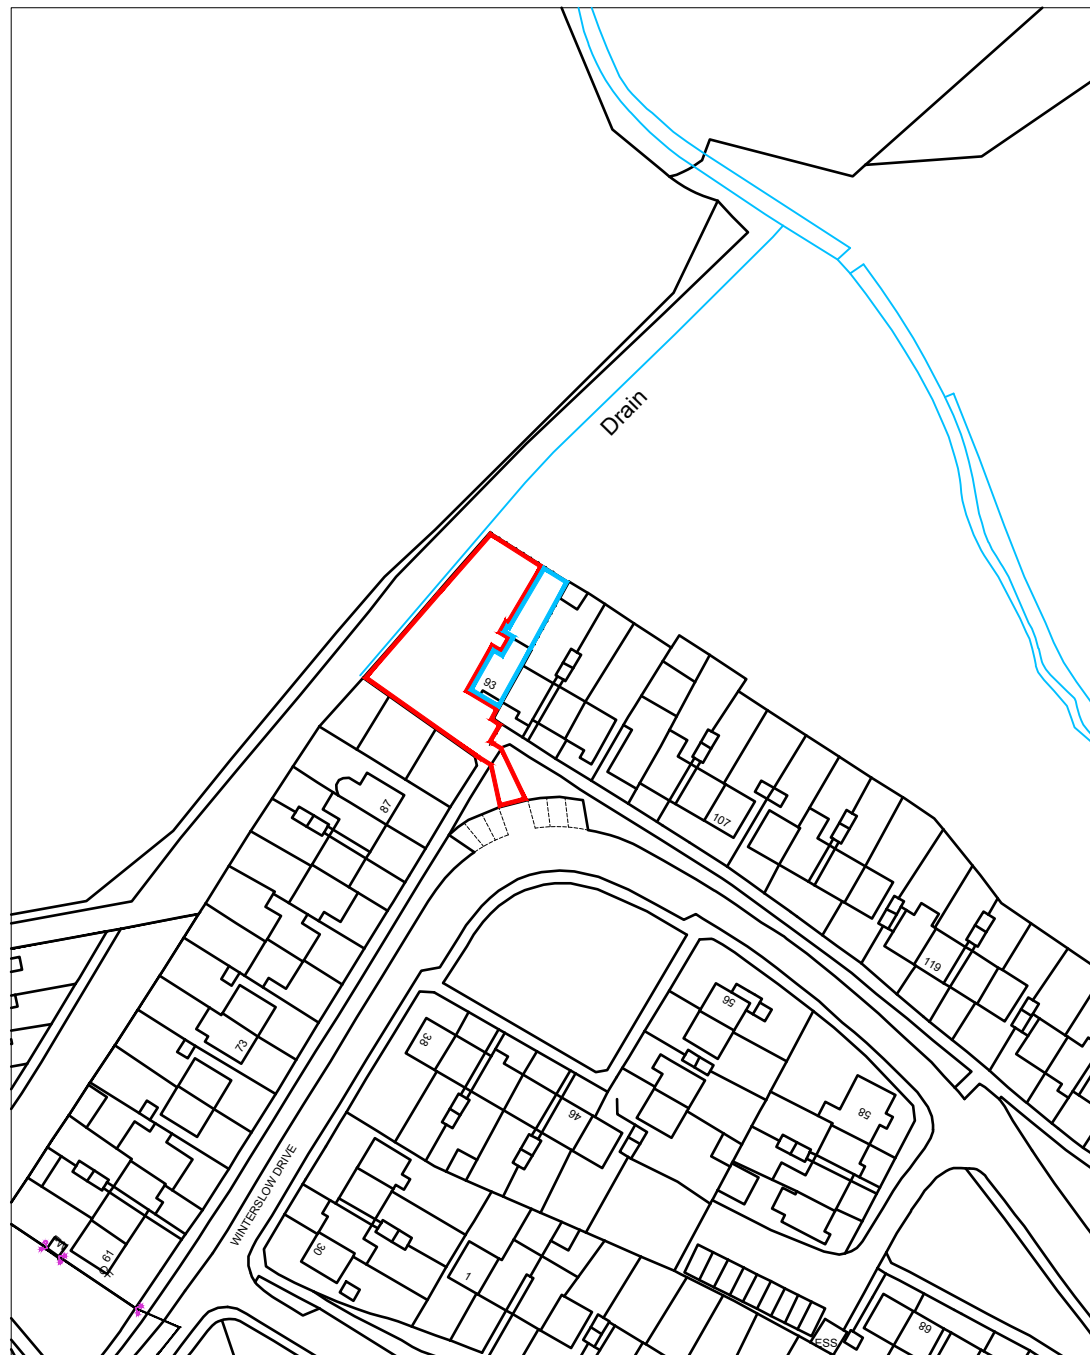

Location Plan: 1:1250

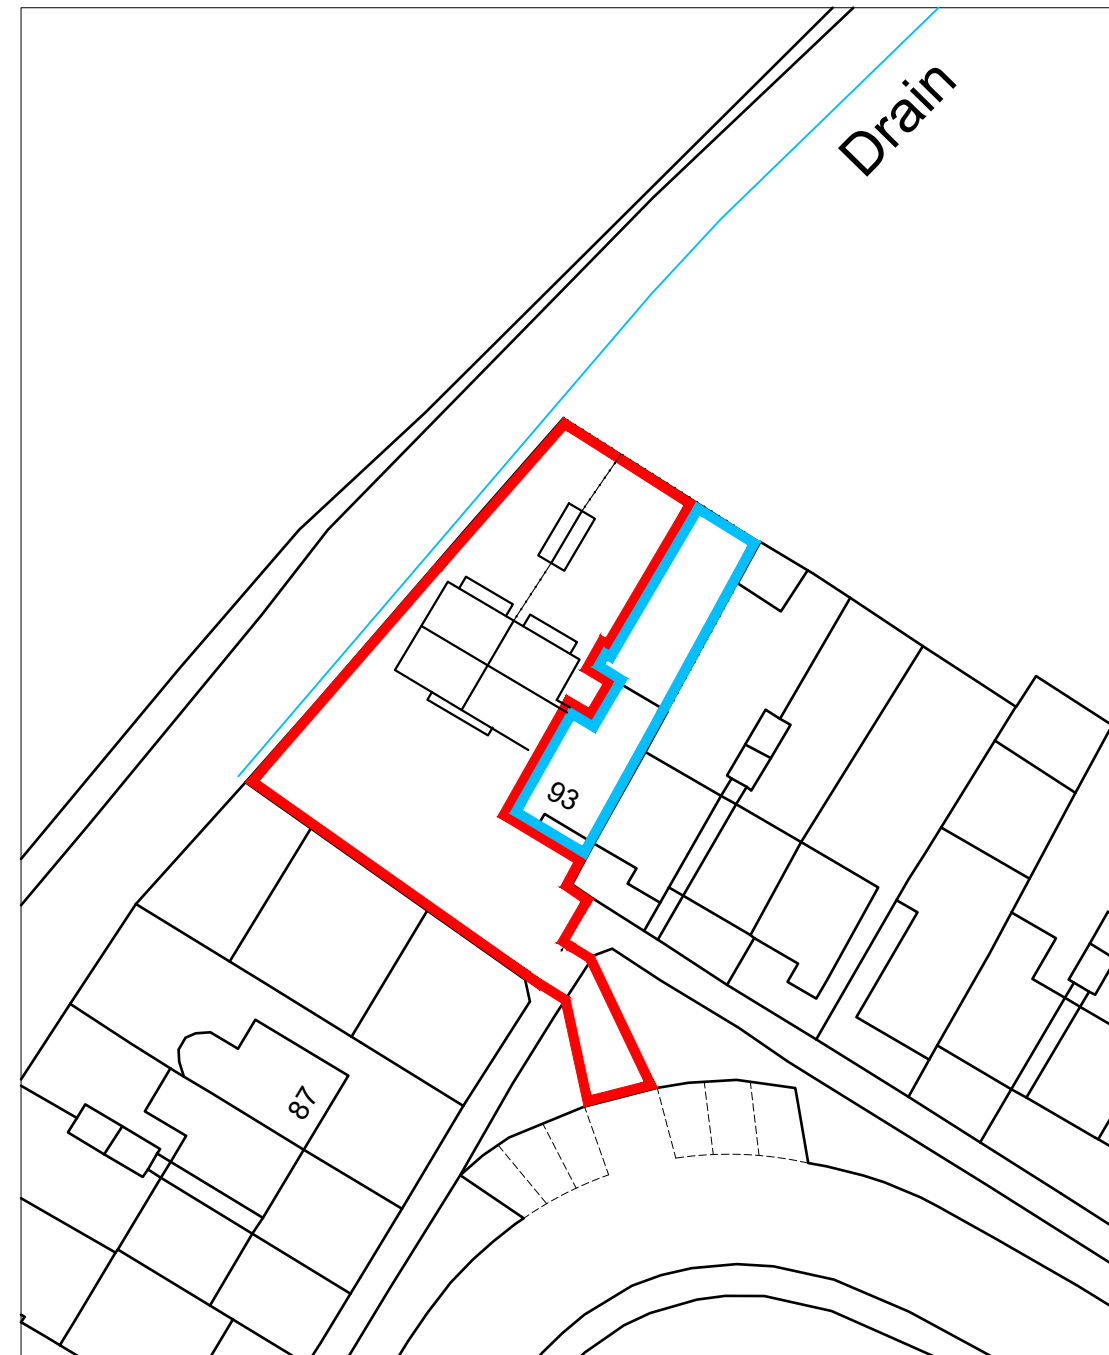

Block Plan: 1:500

Land Adjacent,
93 Winterslow Drive,
Havant,
Hampshire,
PO9 5DZ

SITE PLANS

Revisions a) Note/Date/Initial
b)
c)

© Crown Copyright
All right reserved
Reproduced by Permission
Licence No.100046837

CAD

Critchley Architecture And Design Ltd.

Contact: 02392 474 919 | info@caad.online

The Old Brewery, 15E South Street, Havant, PO9 1BU




Scale A3 = As Shown
Drawn OS
Date 24/08/2022

19032-101

0m 10m 20m 30m 40m 50m

0m 10m 20m 30m 40m 50m

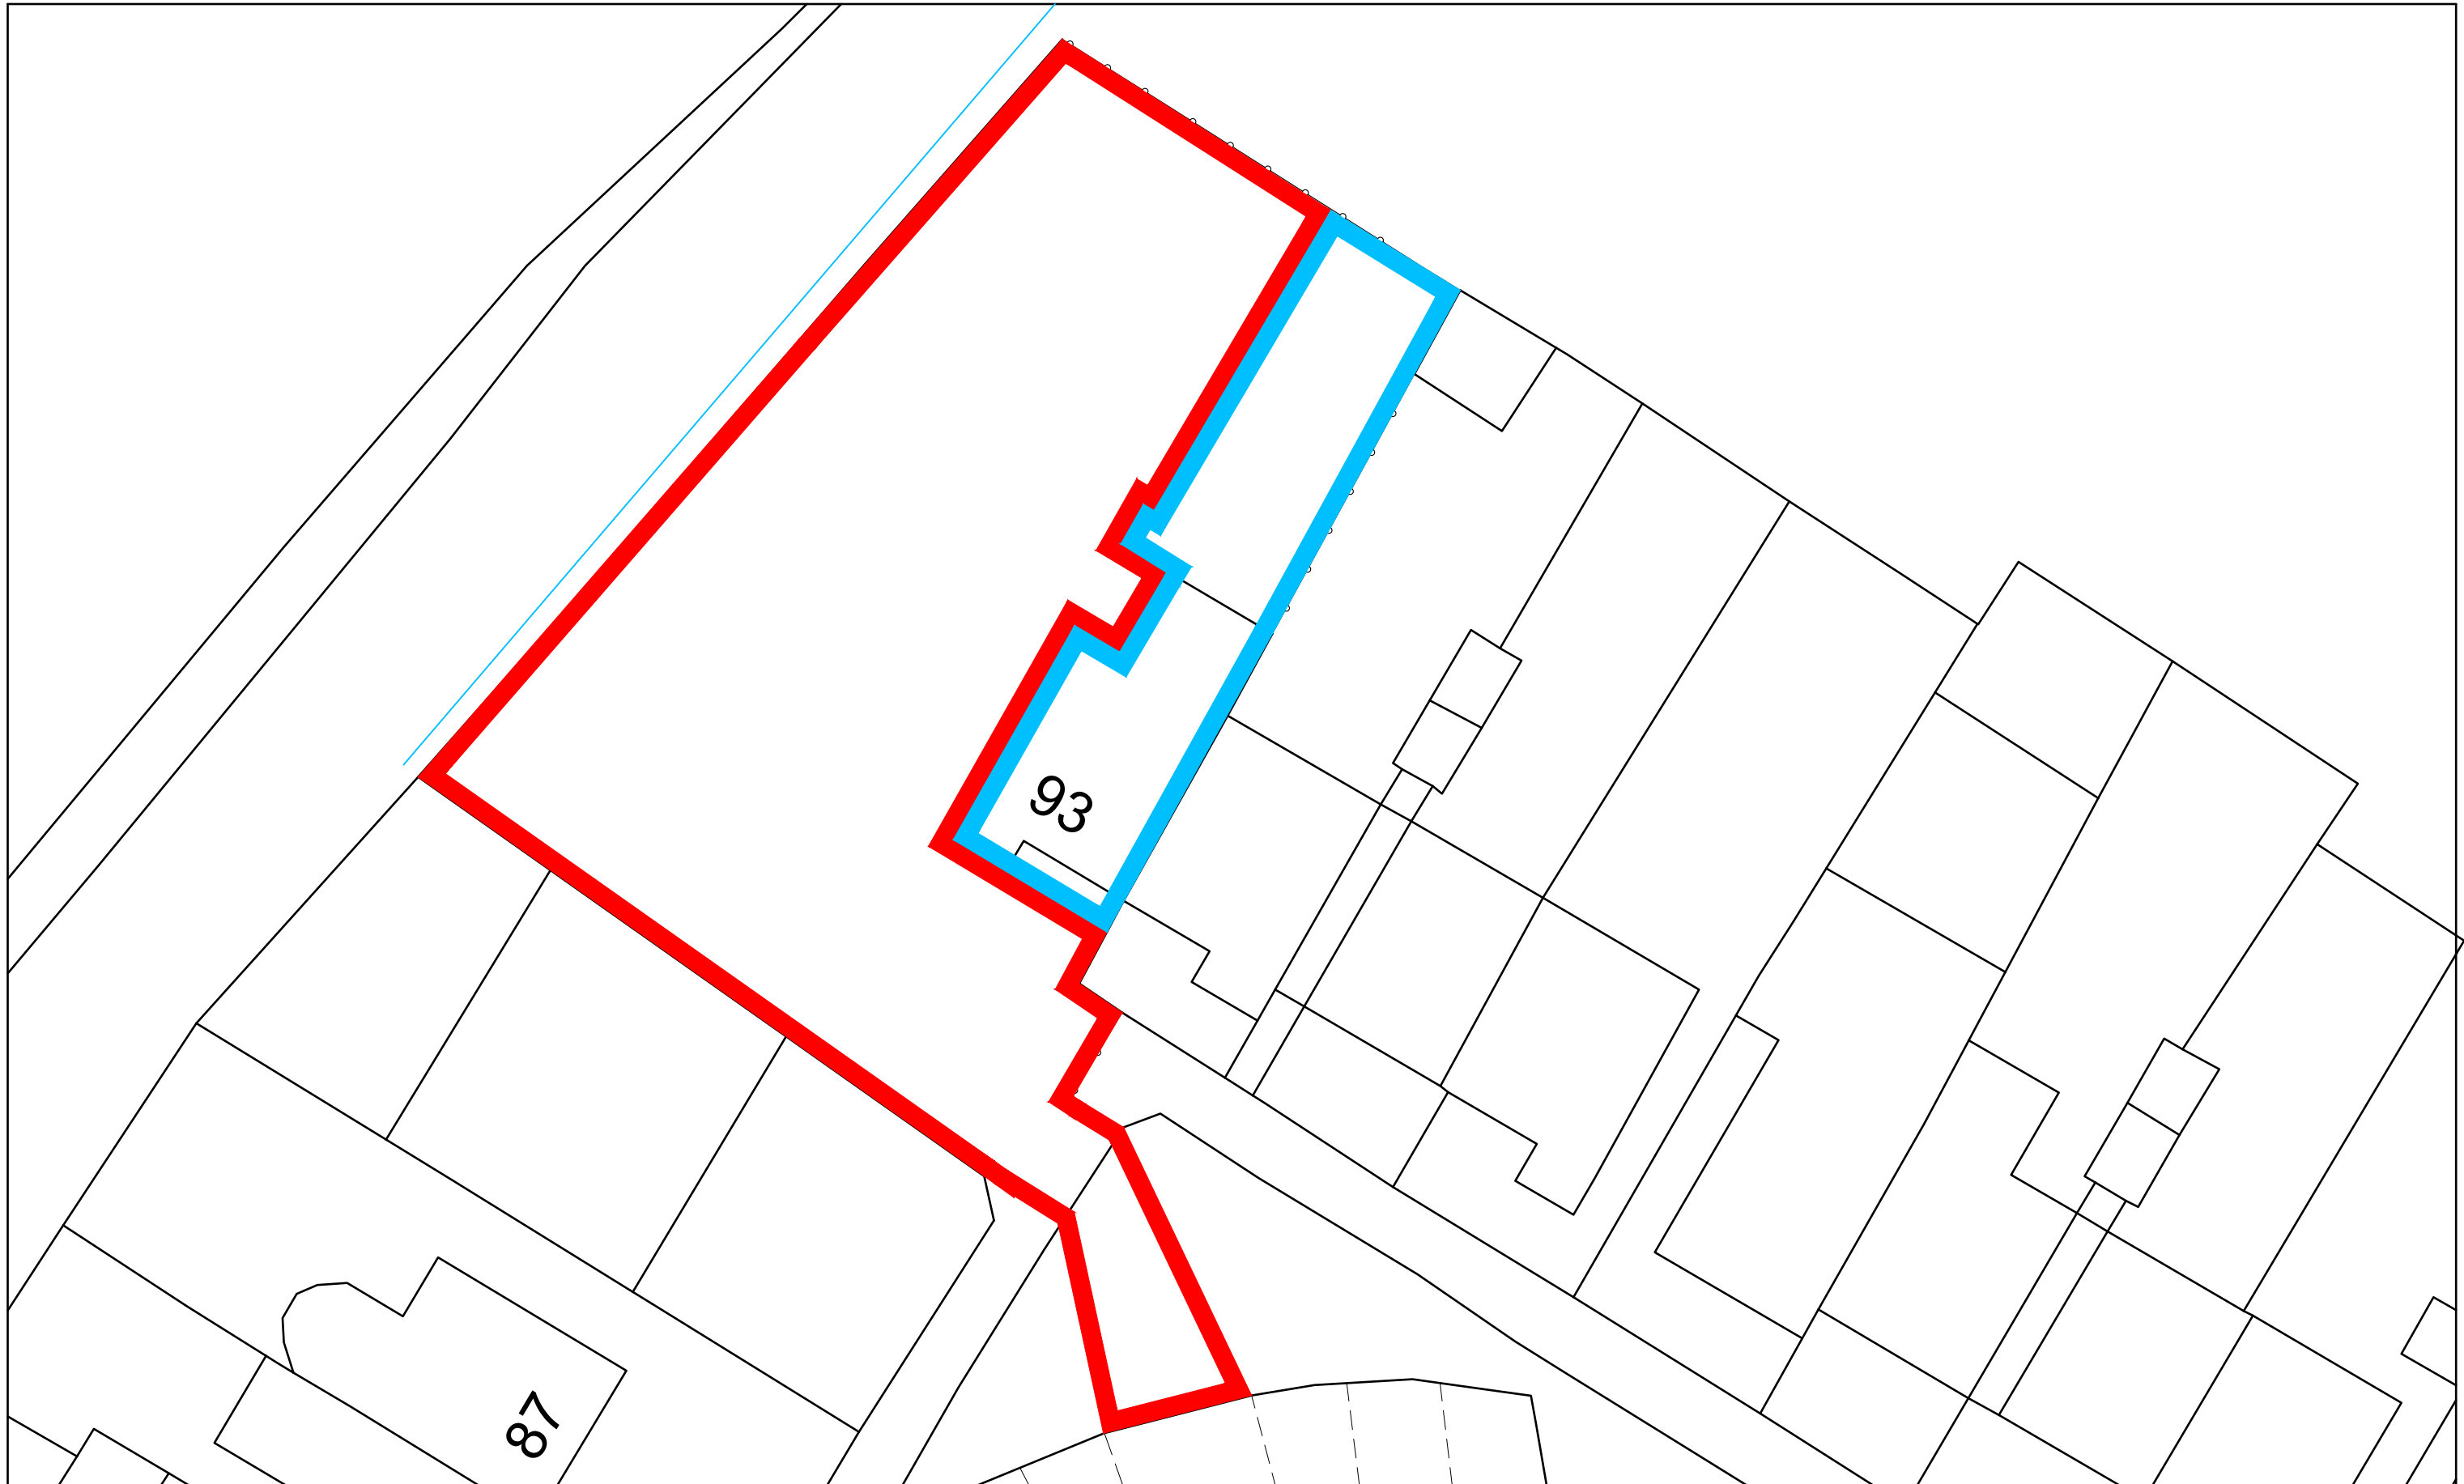

CAD

Critchley Architecture And Design Ltd.
Contact: 02392 474 919 | info@caad.online
The Old Brewery, 15E South Street, Havant, PO9 1BU



Existing Site Plan

Revisions	a) Note/Date/Initial
b)	
c)	
d)	

Land Adjacent,
93 Winterslow Dr,
Havant,
Hampshire,
P09 5DZ

Scale A1=1:100, A3=1:200
Drawn SAR
Date 04/08/2022

19032-102⁰

20m

40m

60m

80m



CAD

Critchley Architecture And Design Ltd.
Contact: 02392 474 919 | info@cad.online

The Old Brewery, 15E South Street, Havant, PO9 1BU




Proposed Site Plan

Revisions	a) Note/Date/Initial
b)	
c)	
d)	

Land Adjacent,
93 Winterslow Dr,
Havant,
Hampshire,
PO9 5DZ

Scale A1=1:100, A3=1:200
Drawn SAR
Date 24/08/2022

19032-110⁰

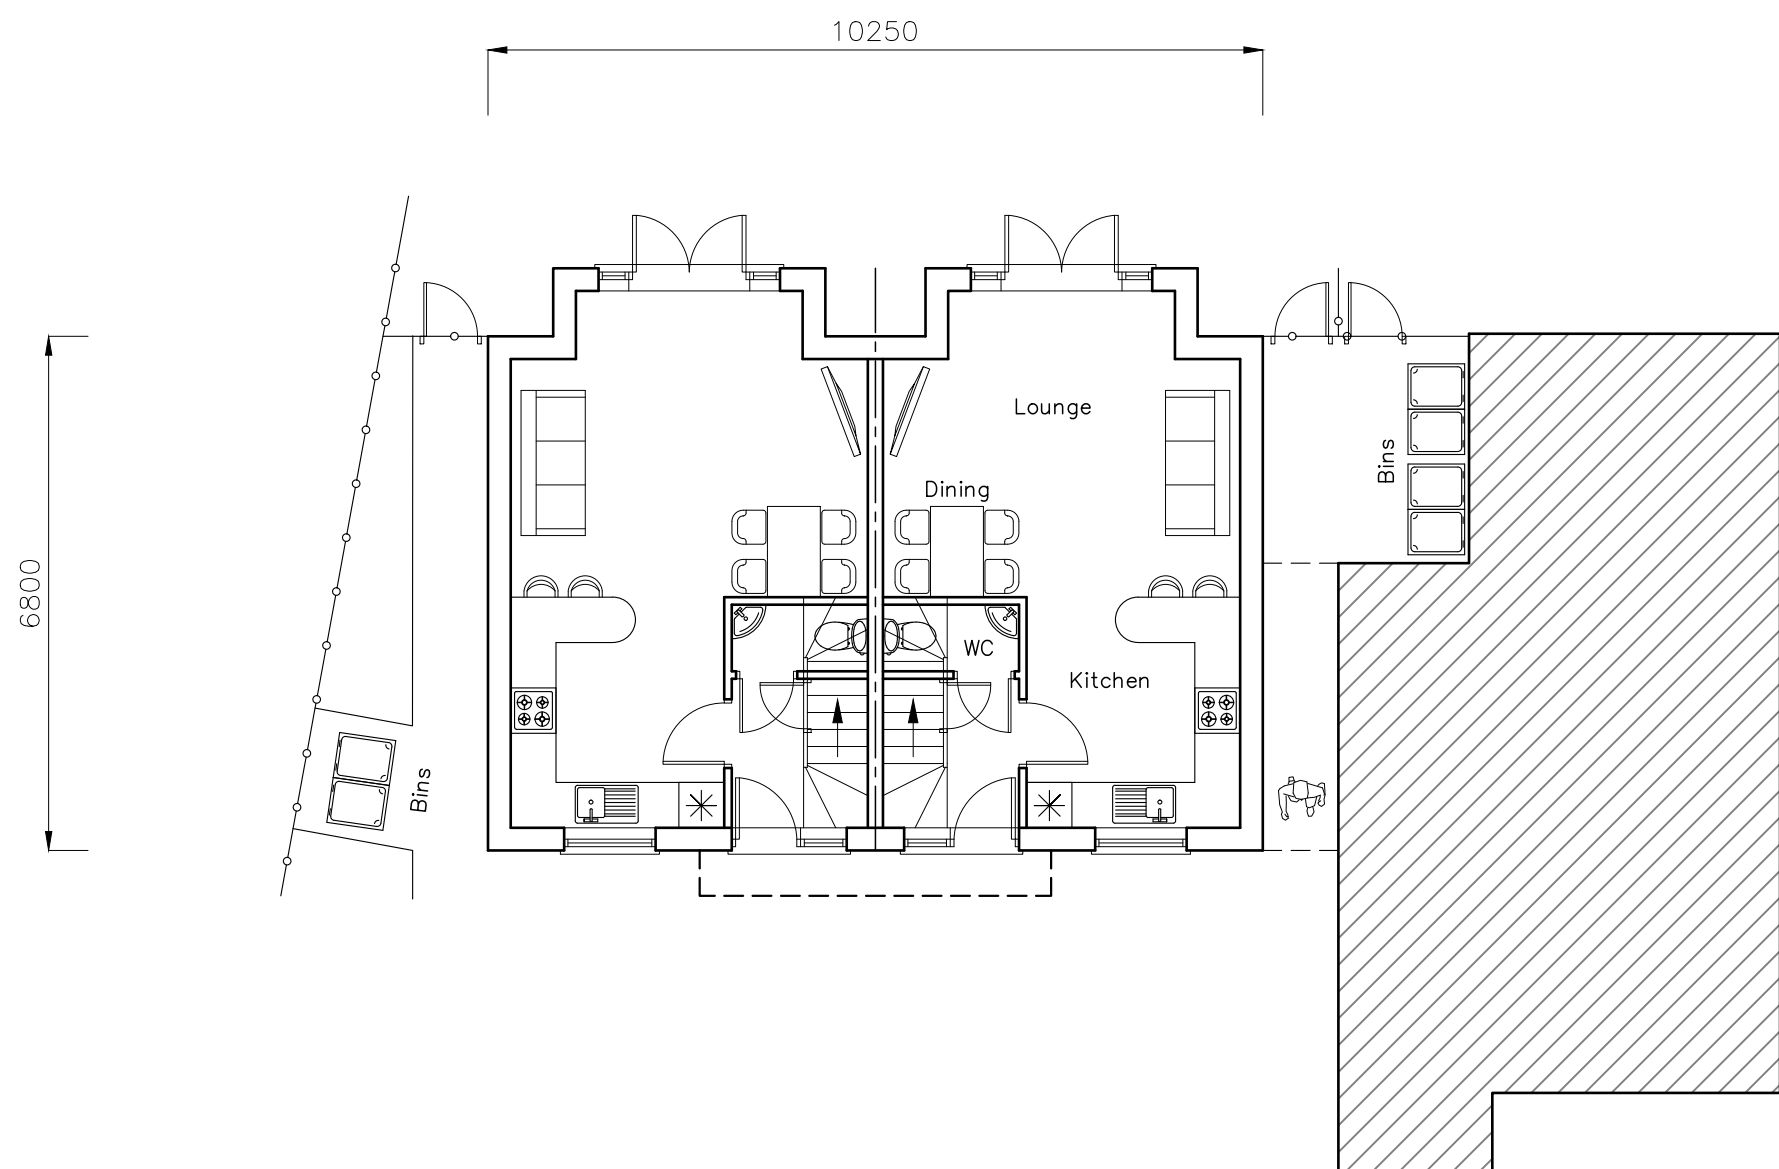

CAD

Critchley Architecture And Design Ltd.
Contact: 02392 474 919 | info@caad.online

The Old Brewery, 15E South Street, Havant, PO9 1BU



Proposed Ground Floor Plan

Revisions	a) Note/Date/Initial
b)	
c)	
d)	

Land Adjacent,
93 Winterslow Dr,
Havant,
Hampshire,
PO9 5DZ

Scale A1=1:50, A3=1:100
Drawn SAR
Date 24/08/2022


19032-410⁰

10m

20m

30m

40m

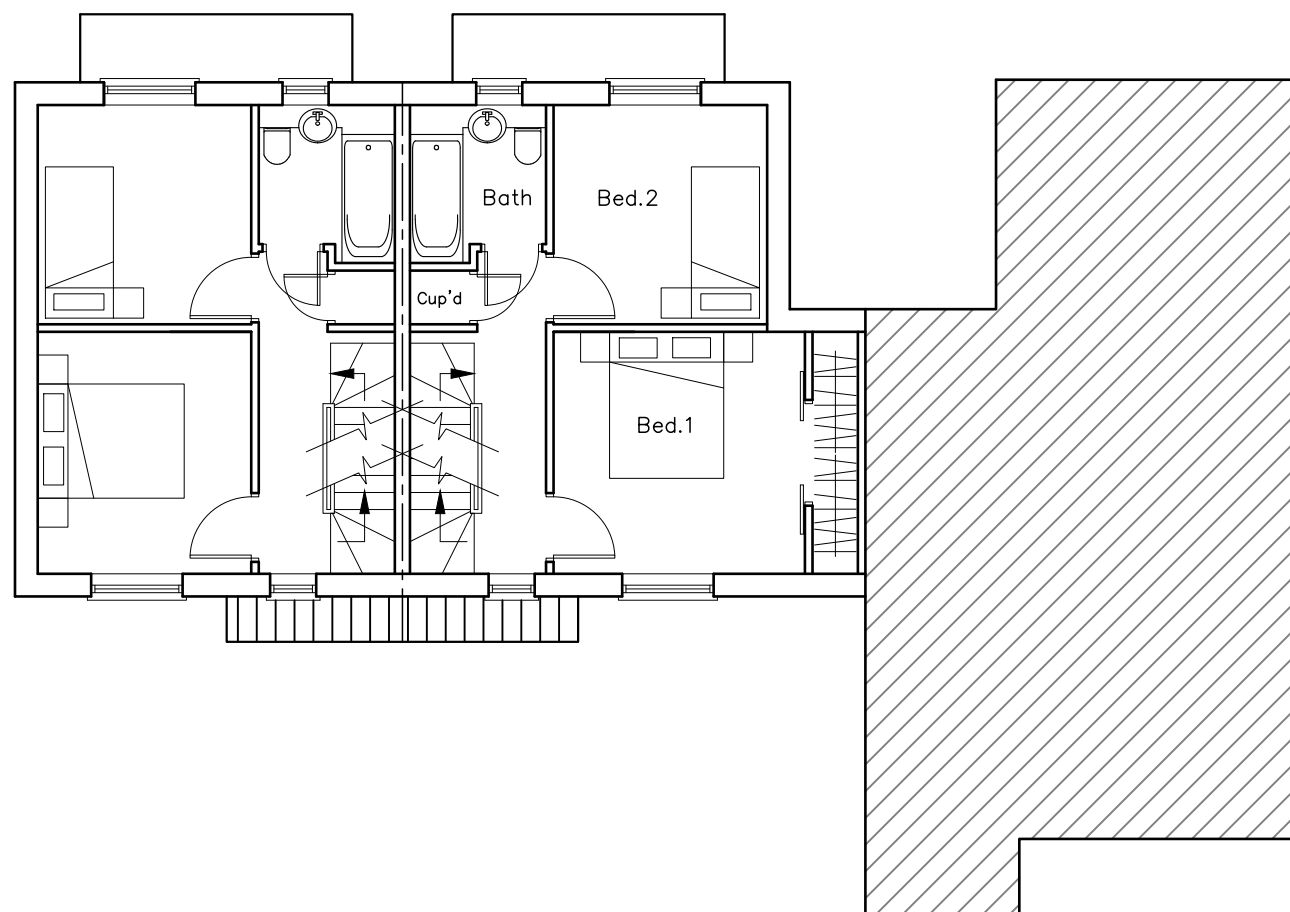

CAD

Critchley Architecture And Design Ltd.
Contact: 02392 474 919 | info@caad.online

The Old Brewery, 15E South Street, Havant, PO9 1BU



Proposed First Floor Plan

Revisions	a)	Note/Date/Initial
	b)	
	c)	
	d)	

Land Adjacent,
93 Winterslow Dr,
Havant,
Hampshire,
PO9 5DZ

Scale A1=1:50, A3=1:100
Drawn SAR
Date 24/08/2022


19032-411⁰

10m

20m

30m

40m

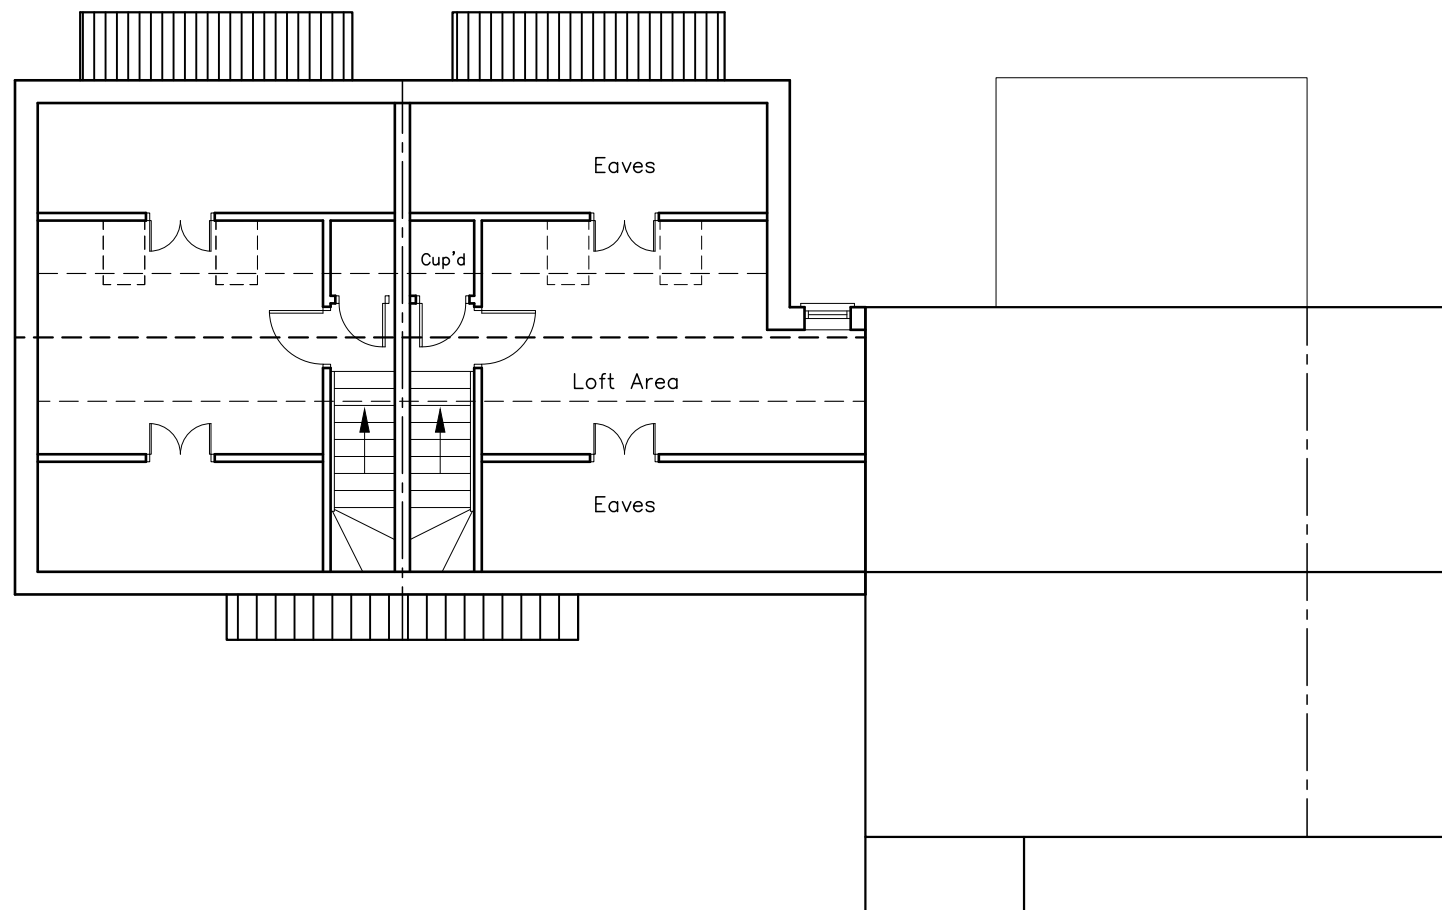

CAD

Critchley Architecture And Design Ltd.
Contact: 02392 474 919 | info@caad.online
The Old Brewery, 15E South Street, Havant, PO9 1BU



Proposed Loft Plan

Revisions	a) Note/Date/Initial
b)	
c)	
d)	

Land Adjacent,
93 Winterslow Dr,
Havant,
Hampshire,
PO9 5DZ

Scale A1=1:50, A3=1:100
Drawn SAR
Date 24/08/2022


19032-412⁰

10m

20m

30m

40m

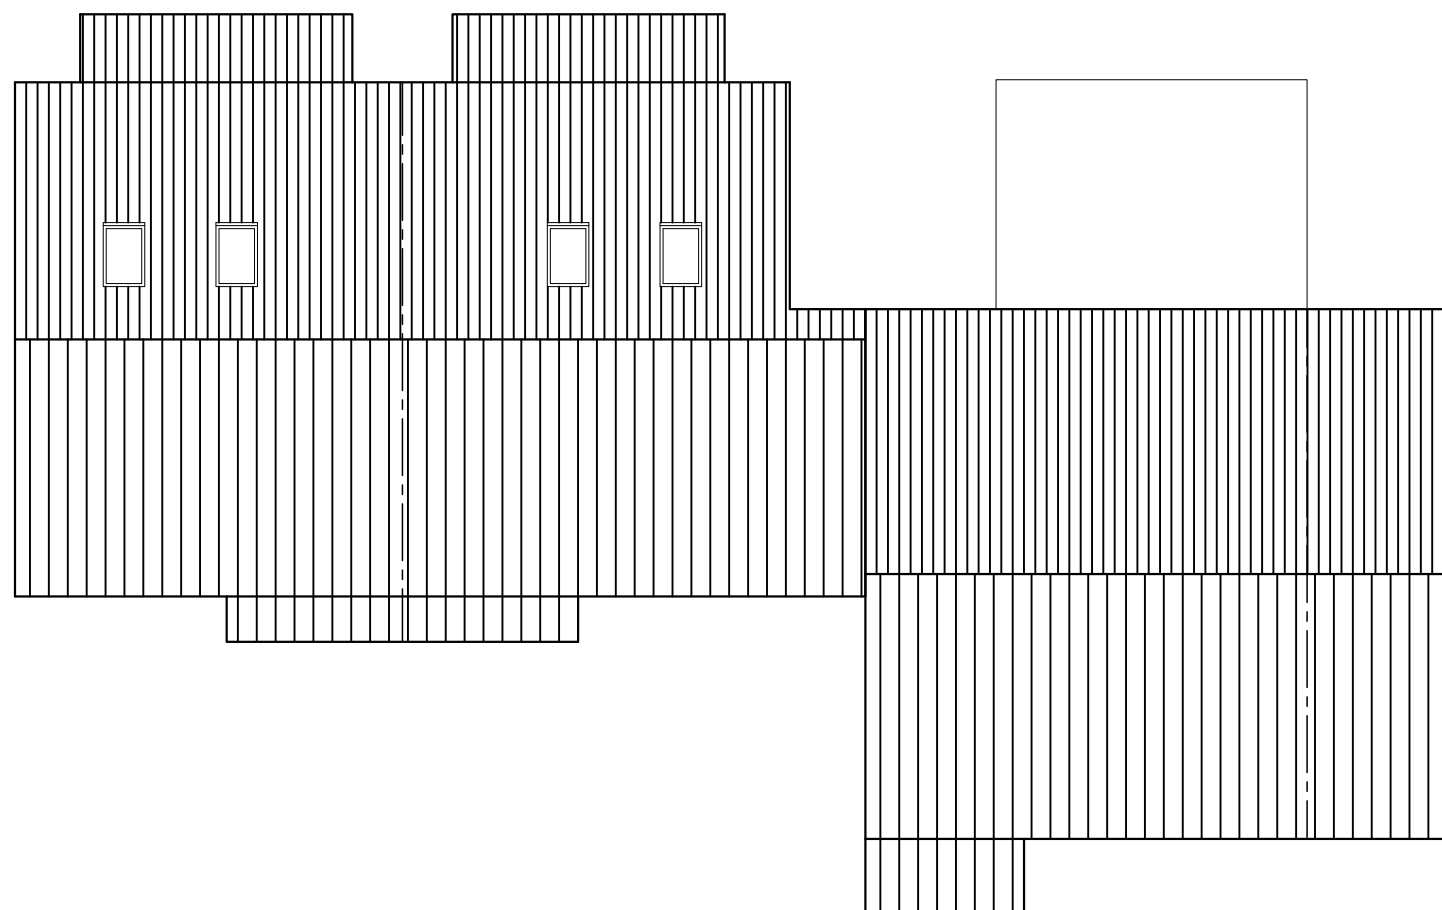

CAD

Critchley Architecture And Design Ltd.
Contact: 02392 474 919 | info@caad.online
The Old Brewery, 15E South Street, Havant, PO9 1BU



Proposed Roof Plan

Revisions	a) Note/Date/Initial
b)	
c)	
d)	

Land Adjacent,
93 Winterslow Dr,
Havant,
Hampshire,
PO9 5DZ

Scale A1=1:50, A3=1:100
Drawn SAR
Date 24/08/2022

19032-413⁰

10m


20m

30m


40m




South—West

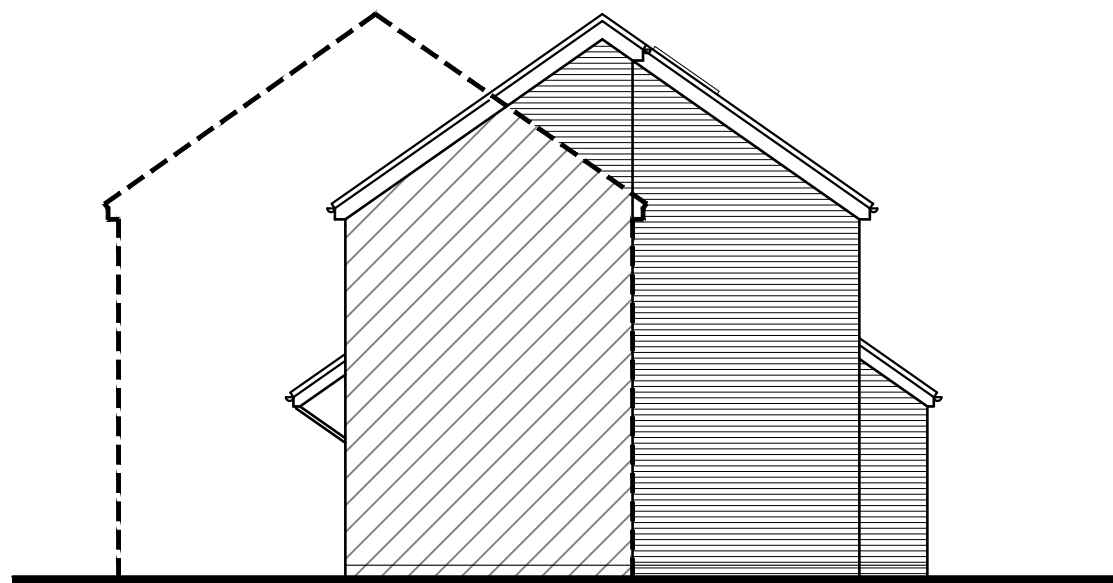

South—East

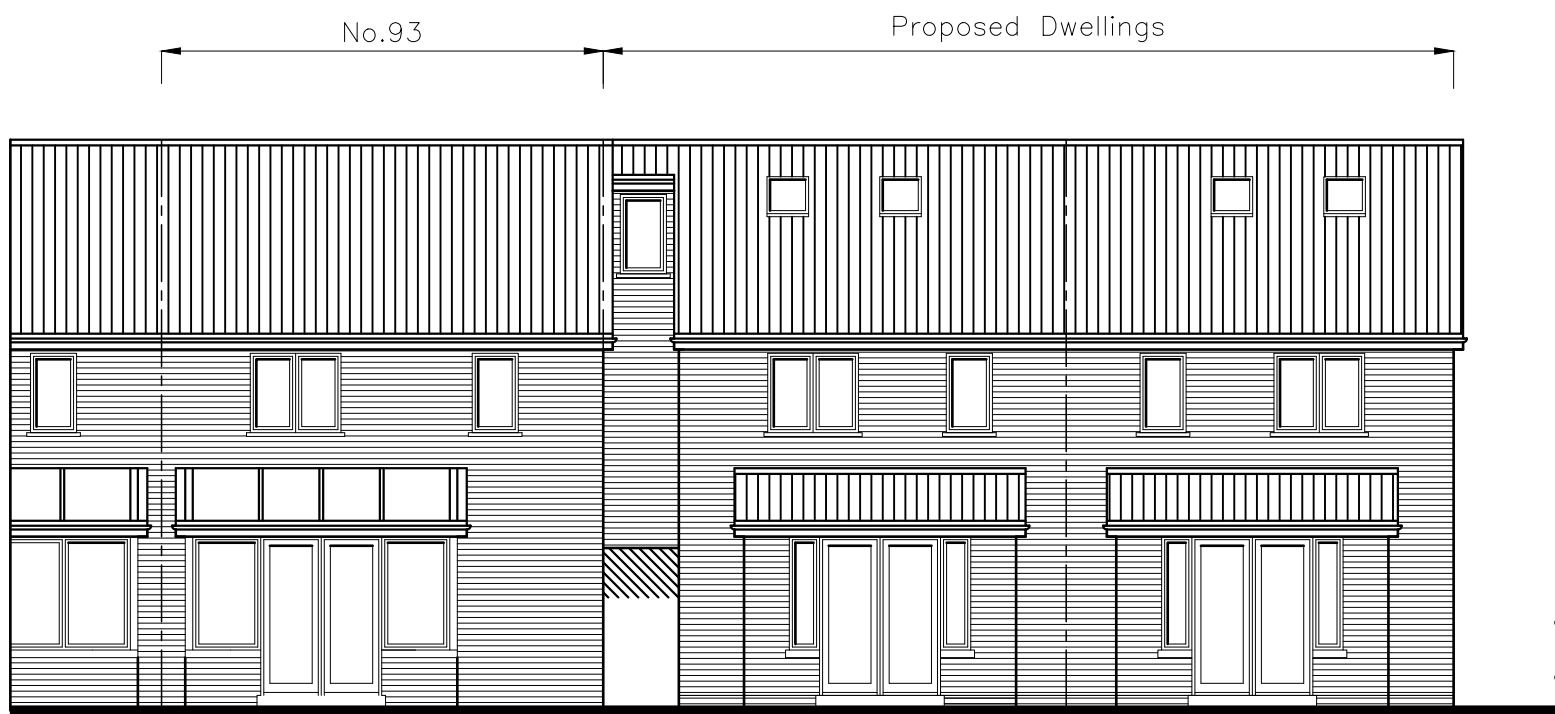

North—East

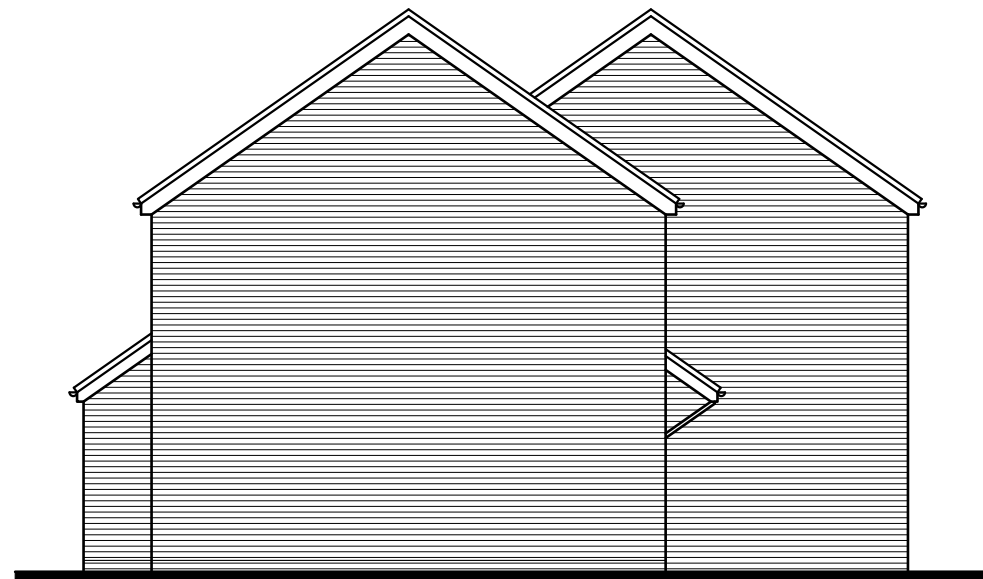

North—West

CAAD

Critchley Architecture And Design Ltd.
Contact: 02392 474 919 | info@caad.online
The Old Brewery, 15E South Street, Havant, PO9 1BU

Proposed Elevations

Revisions	a) Note/Date/Initial
b)	
c)	
d)	

Land Adjacent,
93 Winterslow Dr,
Havant,
Hampshire,
PO9 5DZ

Scale A1=1:50, A3=1:100
Drawn SAR
Date 24/08/2022


19032-510⁰

10m

20m

30m


40m

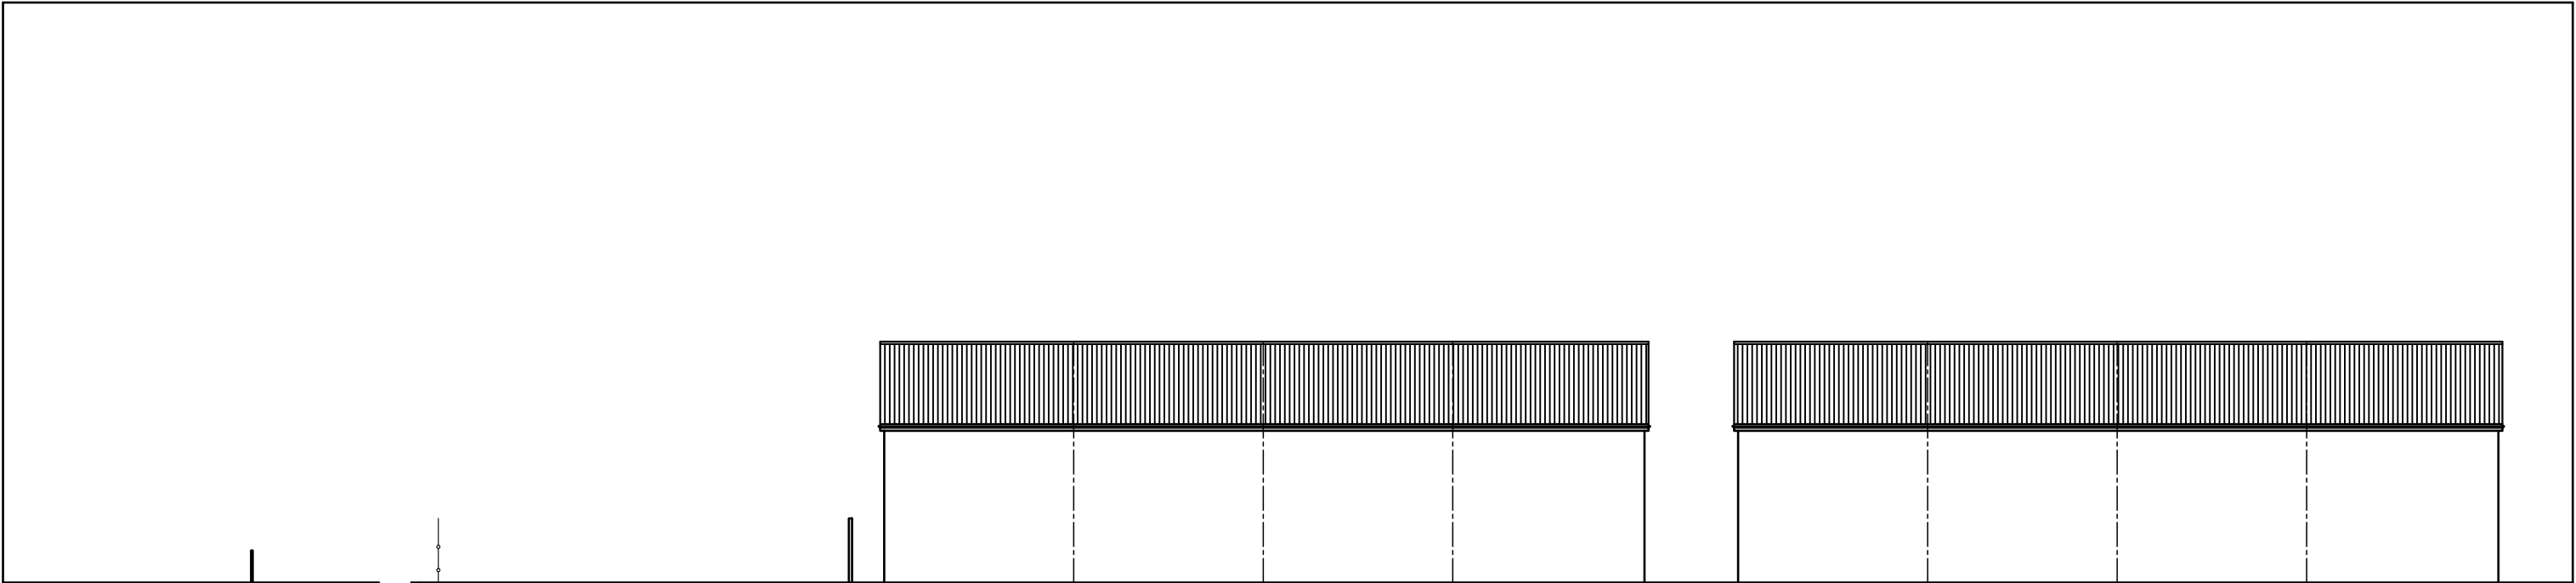

Existing Streetscene Elevation

93–99

101–107

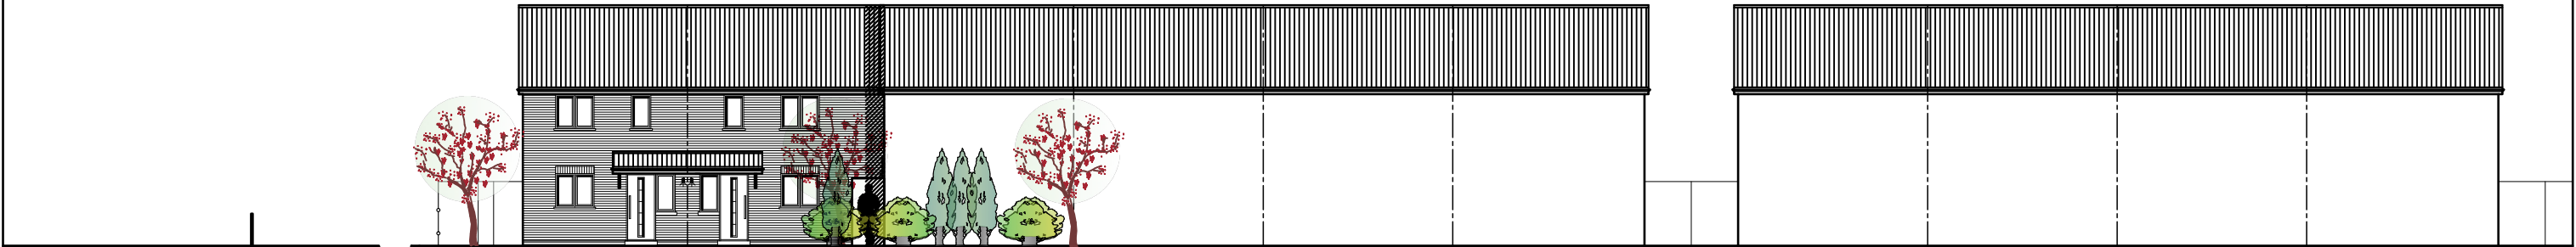

Proposed Streetscene Elevation

93A 93B

93–99

101–107