


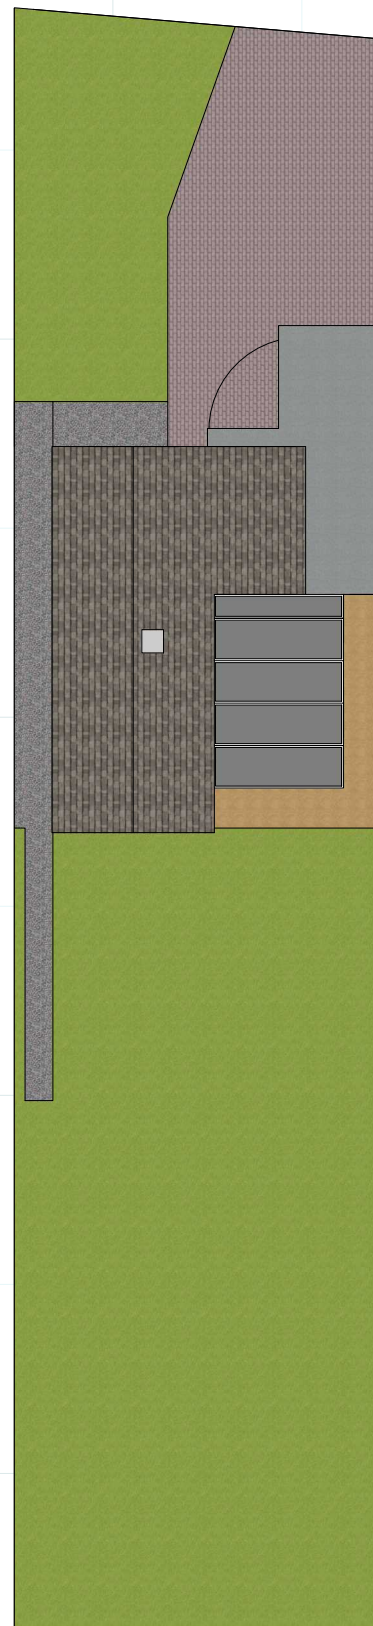


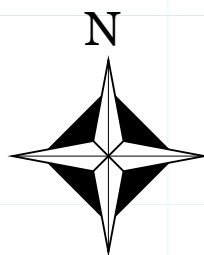

EXISTING BLOCK PLAN
SCALE 1:200

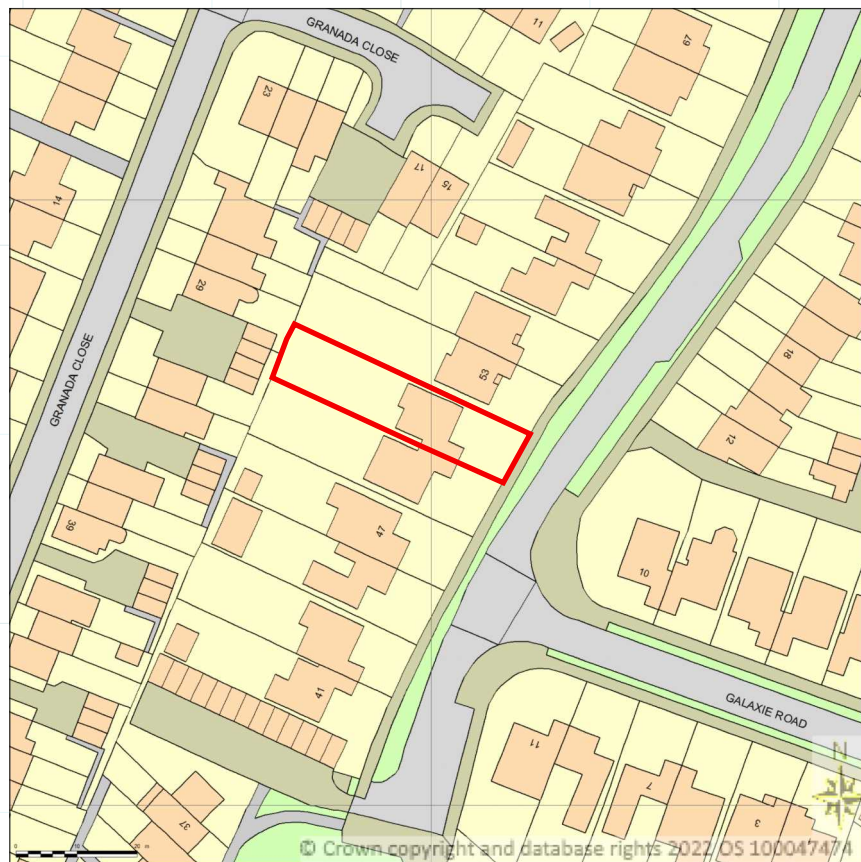

PROPOSED BLOCK PLAN
SCALE 1:200

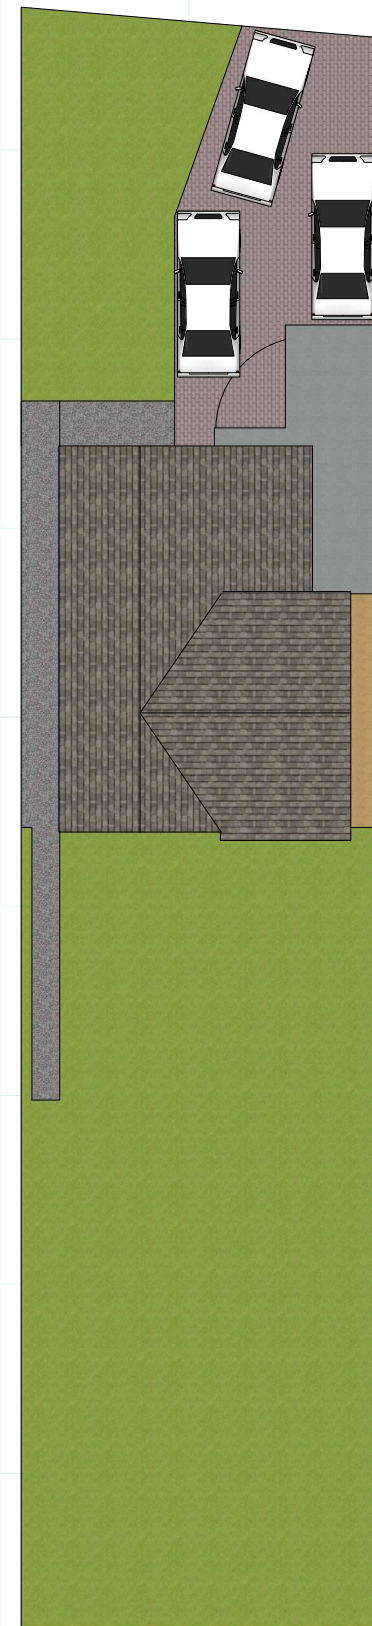

51 GALAXIE RD WATERLOOVILLE PO8 9AT	PLANNING APPLICATION: DOUBLE STOREY SIDE EXTENSION. SCALE 1:100/200/1250	DATE: 3/12/22 Rev A 6/1/23
---	--	---