



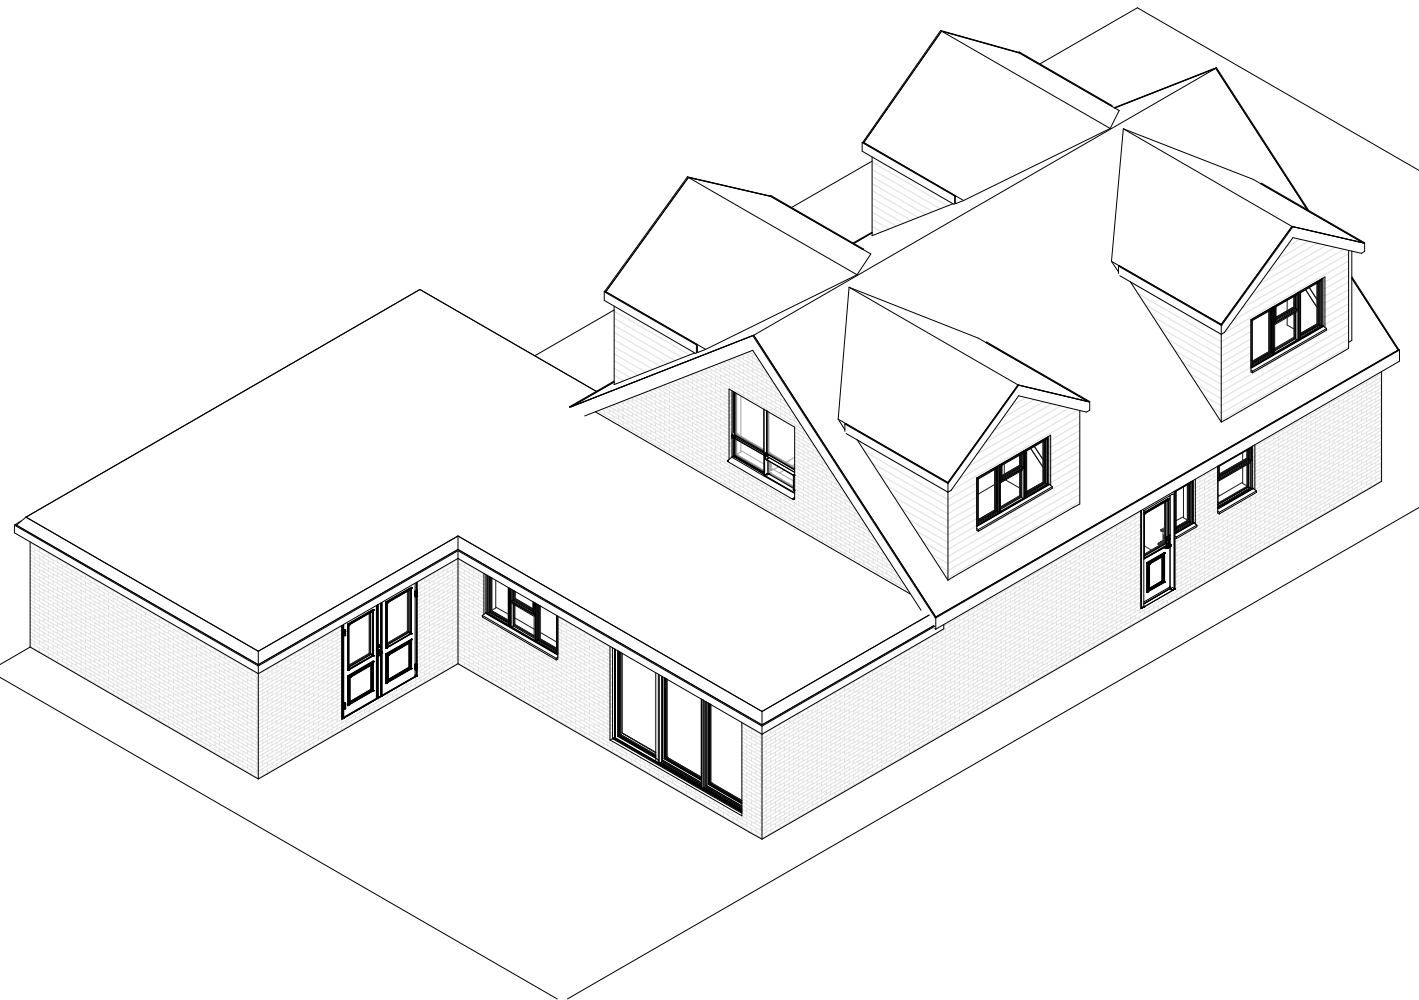

Existing 3D 4

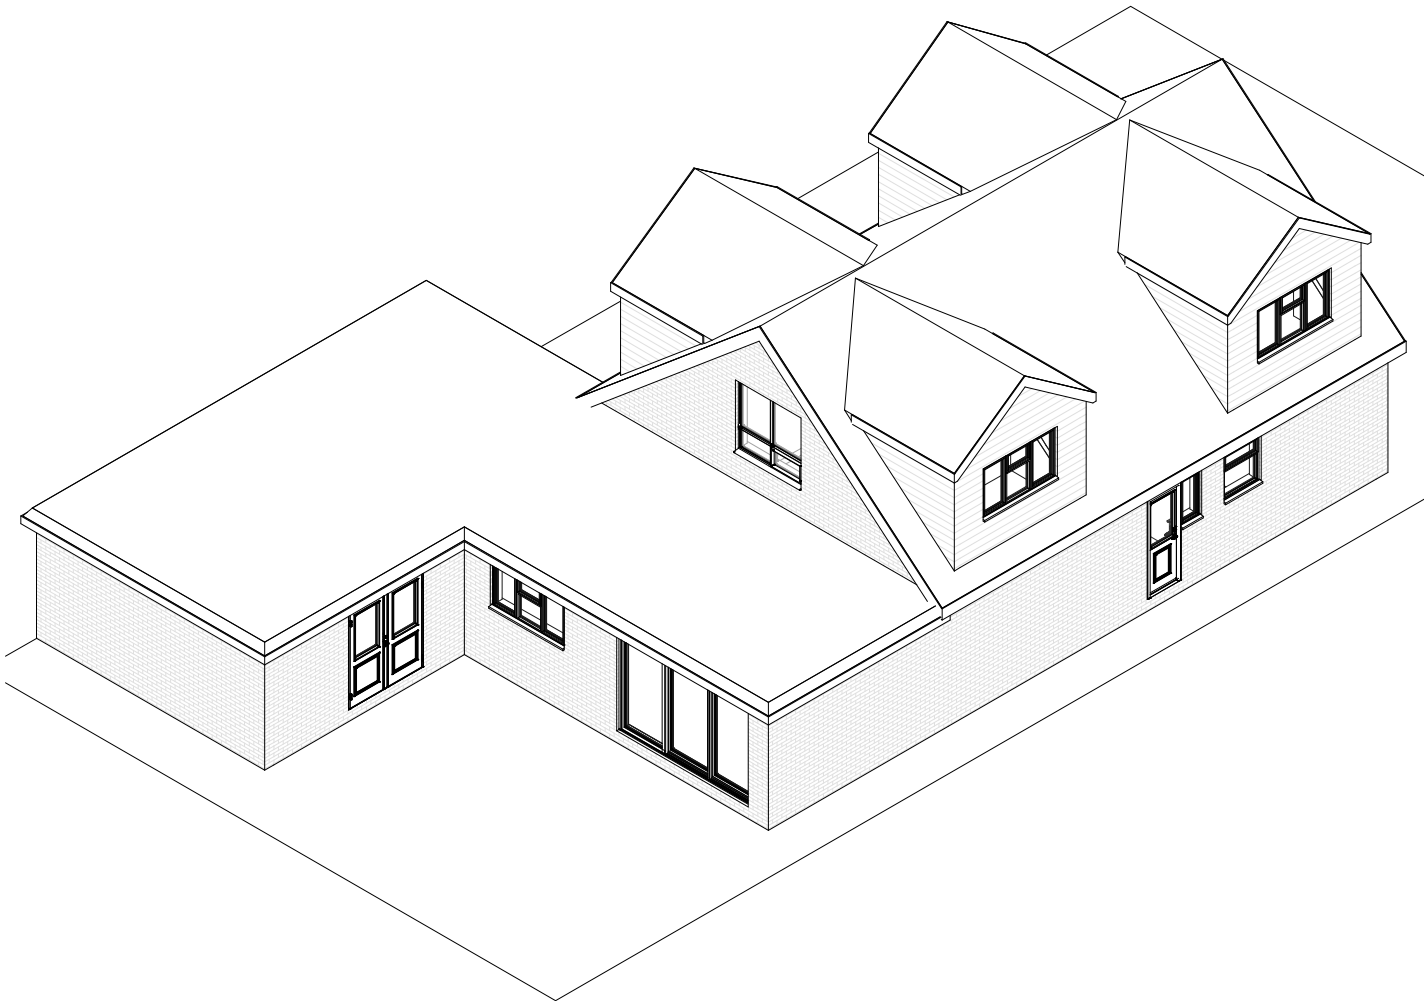

Proposed 3D 4

1:500		50
1:200		20
1:100		10
1:50		5

pd

parkers

executive

design

All measurement to be checked on site prior to any commenment
(C) Copyright of Parkers Design (Southern) Limited. Any reproduction of these drawings will require written authority from the copyright owner.

Parkers Design Limited - The Studio @ 90, PO9 2PR
www.pexd.co.uk - info@parkersdesign.com - 07776 008822

PROJECT	18 Spring Vale PO8 9DA
SHEET	3D 4

CLIENT				Southwood	
Date	Issue Date		Scale (@ A3)		
Drawn by	SW	DRAWING NUMBER		REV	
Checked by	SR	P 11			