


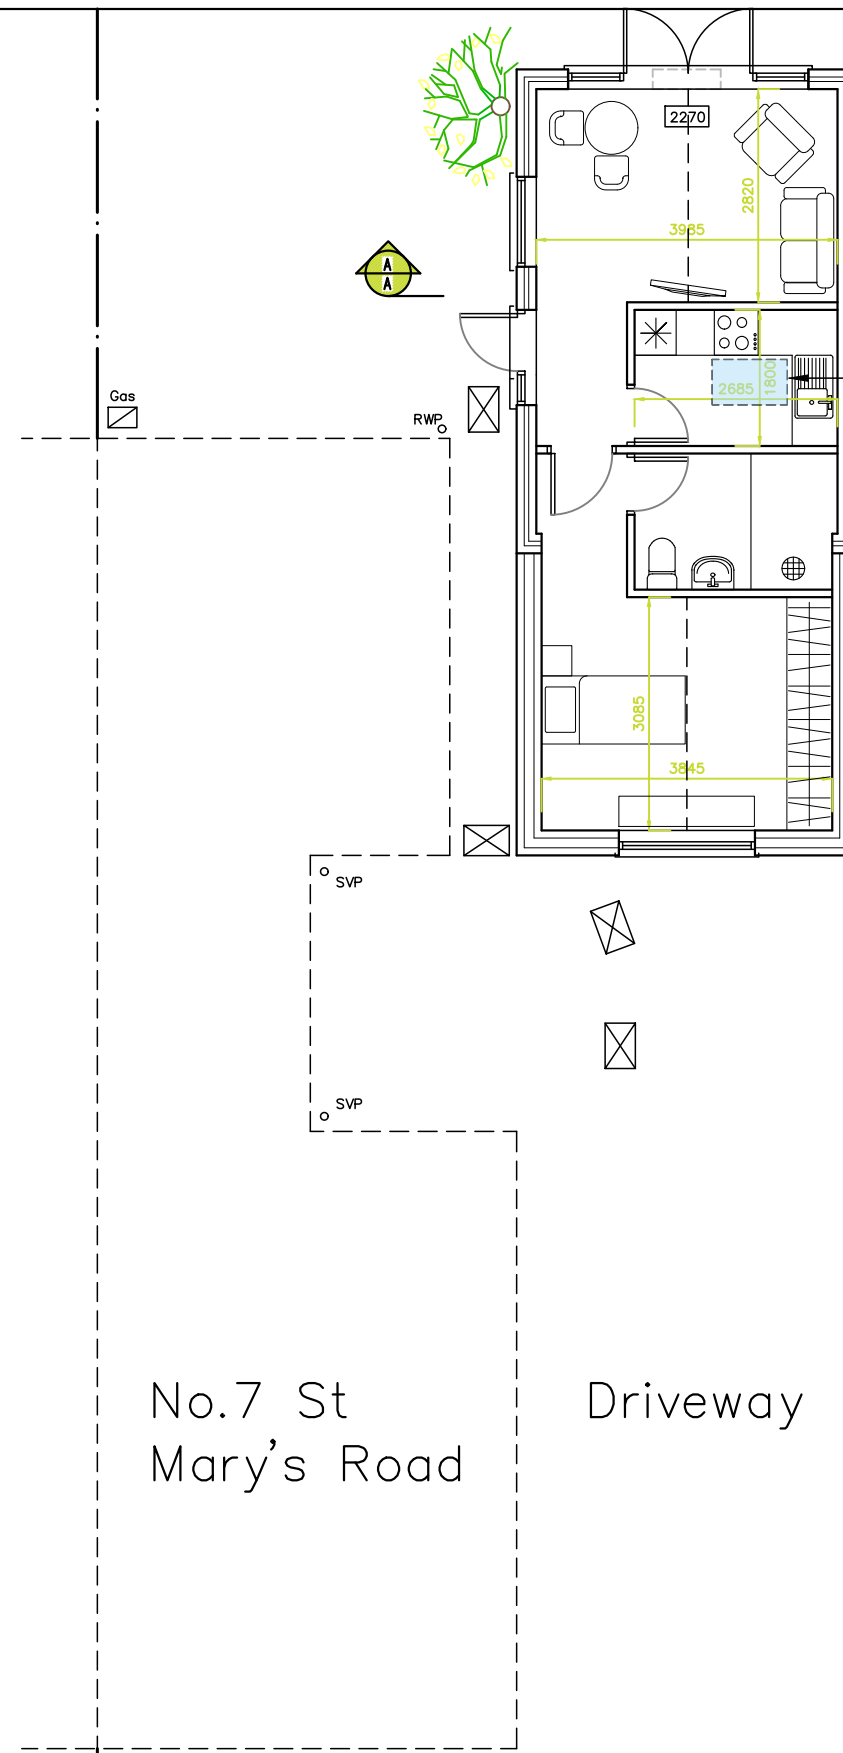

Double block cavity wall

Skylights over kitchen & wet room.

White uPVC Window Frames

Walls to match existing

Slate tiled roof with terracotta details to match the neighbouring properties and the main house

Proposed Addition

4500

Proposed Addition

4000

Proposed Parapet Wall

South

East

North

West

Aluminium Glazed Gable

White uPVC Door

Vaulted lounge & bedroom with ceiling collar ties

Section A-A

No.5

No.7 St Mary's Road

Driveway



Proposed Drawings

Revisions

- a) Drawing Revisions/25.08.2022/LNR
- b) Parapet Wall updates/03.10.2022/SAR
- c)
- d)

7 St Marys Road,
Hayling Island,
Hampshire,
PO11 9BY.

Scale A1=1:50, A3=1:100
Drawn SAR
Date 22/08/2022

22072-403^B

10m

20m

30m

40m