

Havant Thicket Reservoir Project

Environmental Statement Volume 3:

Revised Chapters 1 - 6 Introduction and Description of
Development Figures


Portsmouth Water Ltd.

May 2024



Schedule of Drawings included in this application:

Drawing title	Drawing number
Figure 1.1 Scheme Setting (rev)	HTR-ATK-ZZ-ZZ-GS-Z-0142
Figure 2.1 Site Location (rev)	HTR-ATK-ZZ-ZZ-GS-Z-0143
Figure 2.2 Environmental Constraints (rev)	HTR-ATK-ZZ-ZZ-GS-Z-0144
Figure 2.3 Outline Masterplan	HTR-ATK-ZZ-ZZ-DR-L-0001
Figure 4.3 Original and New Schemes (new)	HTR-ATK-ZZ-ZZ-GS-Z-0170

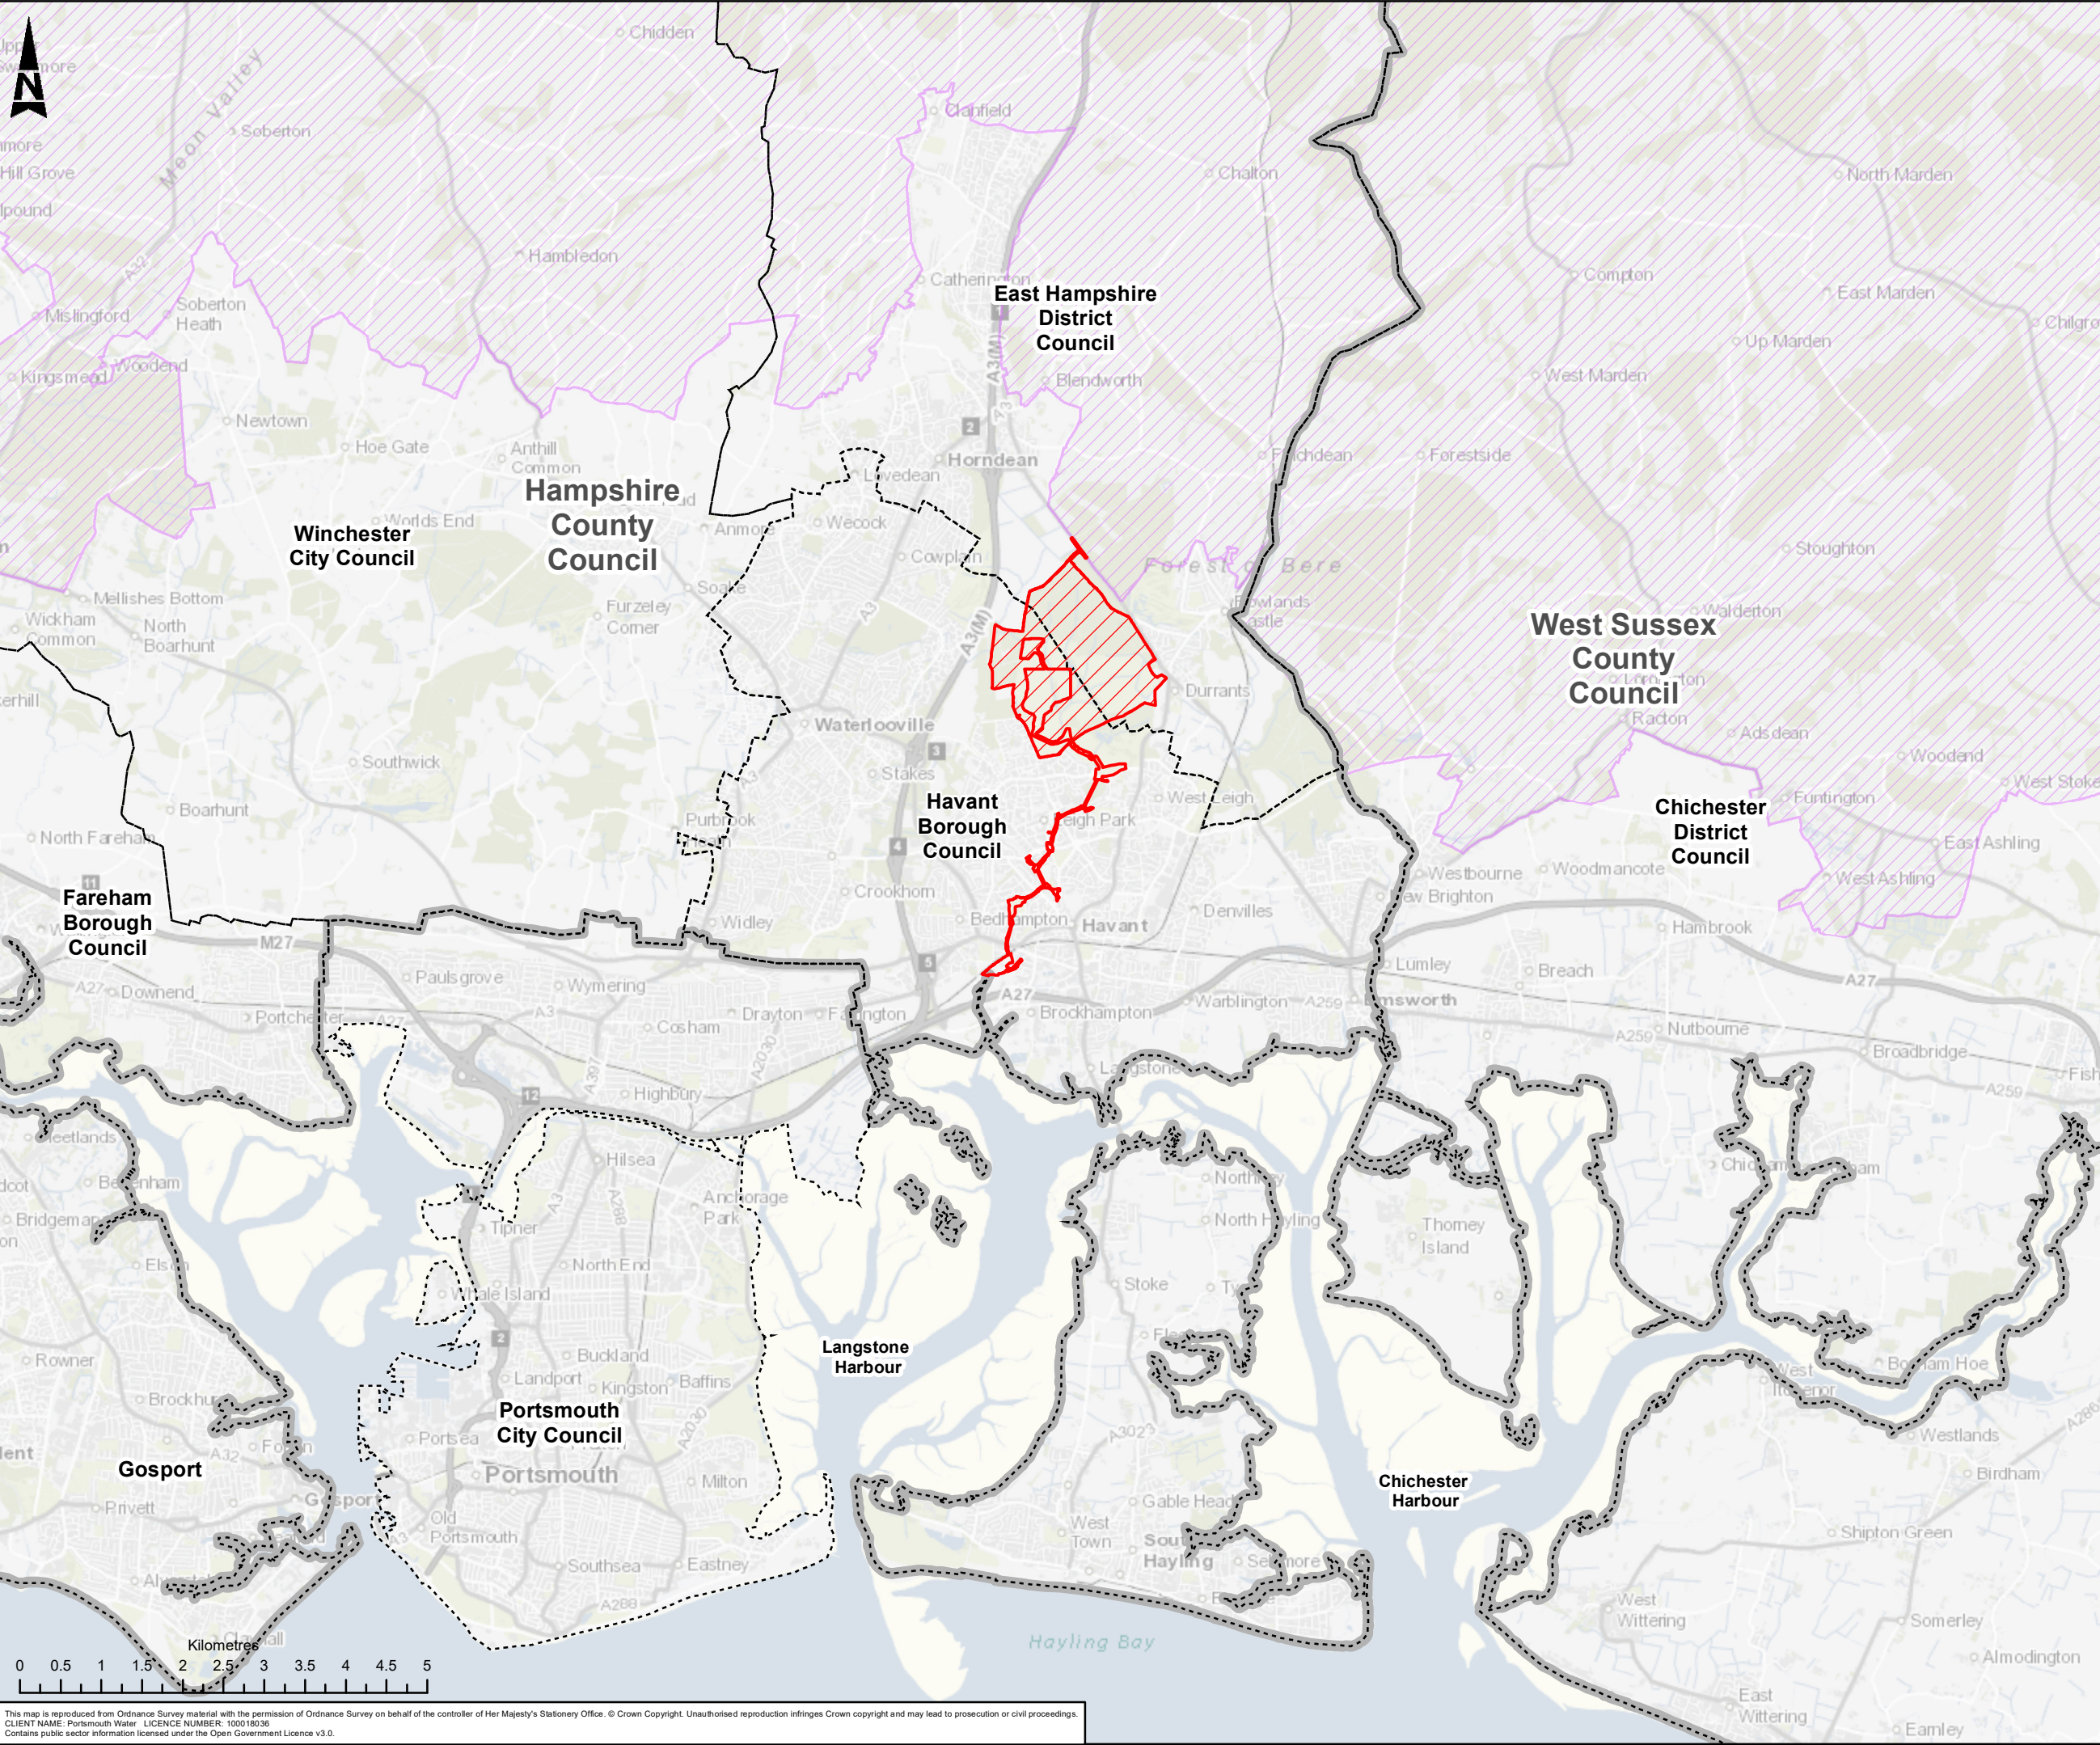

Pipeline Red Line Boundary

Reservoir Red Line Boundary

Local Authority District

County/Unitary Authority

South Downs National Park

C03	MMN	NW	AR	JF	PUBLISHED	03/04/2024
C02	NW	FD	AR	JF	PUBLISHED	26/06/2023
C01	FD	SW	JF	LB	PUBLISHED	19/08/2020
Rev.	Dm By	Cld By	Rev By	Auth By	Description	Date

AtkinsRéalis

Aztec West
500 Park Avenue
Almondsbury
Bristol
BS32 4RZ

Tel: +44 (0) 1454 6620000
Fax: +44 (0) 1454 663333
www.atkinsrealis.com

Drawing Suitability

PUBLISHED

Status

A1

Contractors Drawing Number:

HTR - ATK - ZZ - ZZ - GS - Z - 0142

Project | Originator | Volume | Location | Type | Role | Number

Telephone: Havant (023) 9249 9888
Fax: Havant (023) 9245 3632
Website: www.portsmouthwater.co.uk
Registered Office: PO Box 8 West Street
Havant Hampshire PO9 1LG
REGISTERED IN ENGLAND No. 2536455

Project Ref. No

5169117

Sheet

1 of 1

Scale

1:75,000

Sheet Size

A3

Project Title

HAVANT THICKET RESERVOIR

Drawing Title


FIGURE 1.1
SCHEME SETTING

Portsmouth Water Drawing Number

Rev

C03

This map is reproduced from Ordnance Survey material with the permission of Ordnance Survey on behalf of Her Majesty's Stationery Office. © Crown Copyright. Unauthorised reproduction infringes Crown copyright and may lead to prosecution or civil proceedings.
CLIENT NAME: Portsmouth Water LICENCE NUMBER: 100018036
Contains public sector information licensed under the Open Government Licence v3.0.

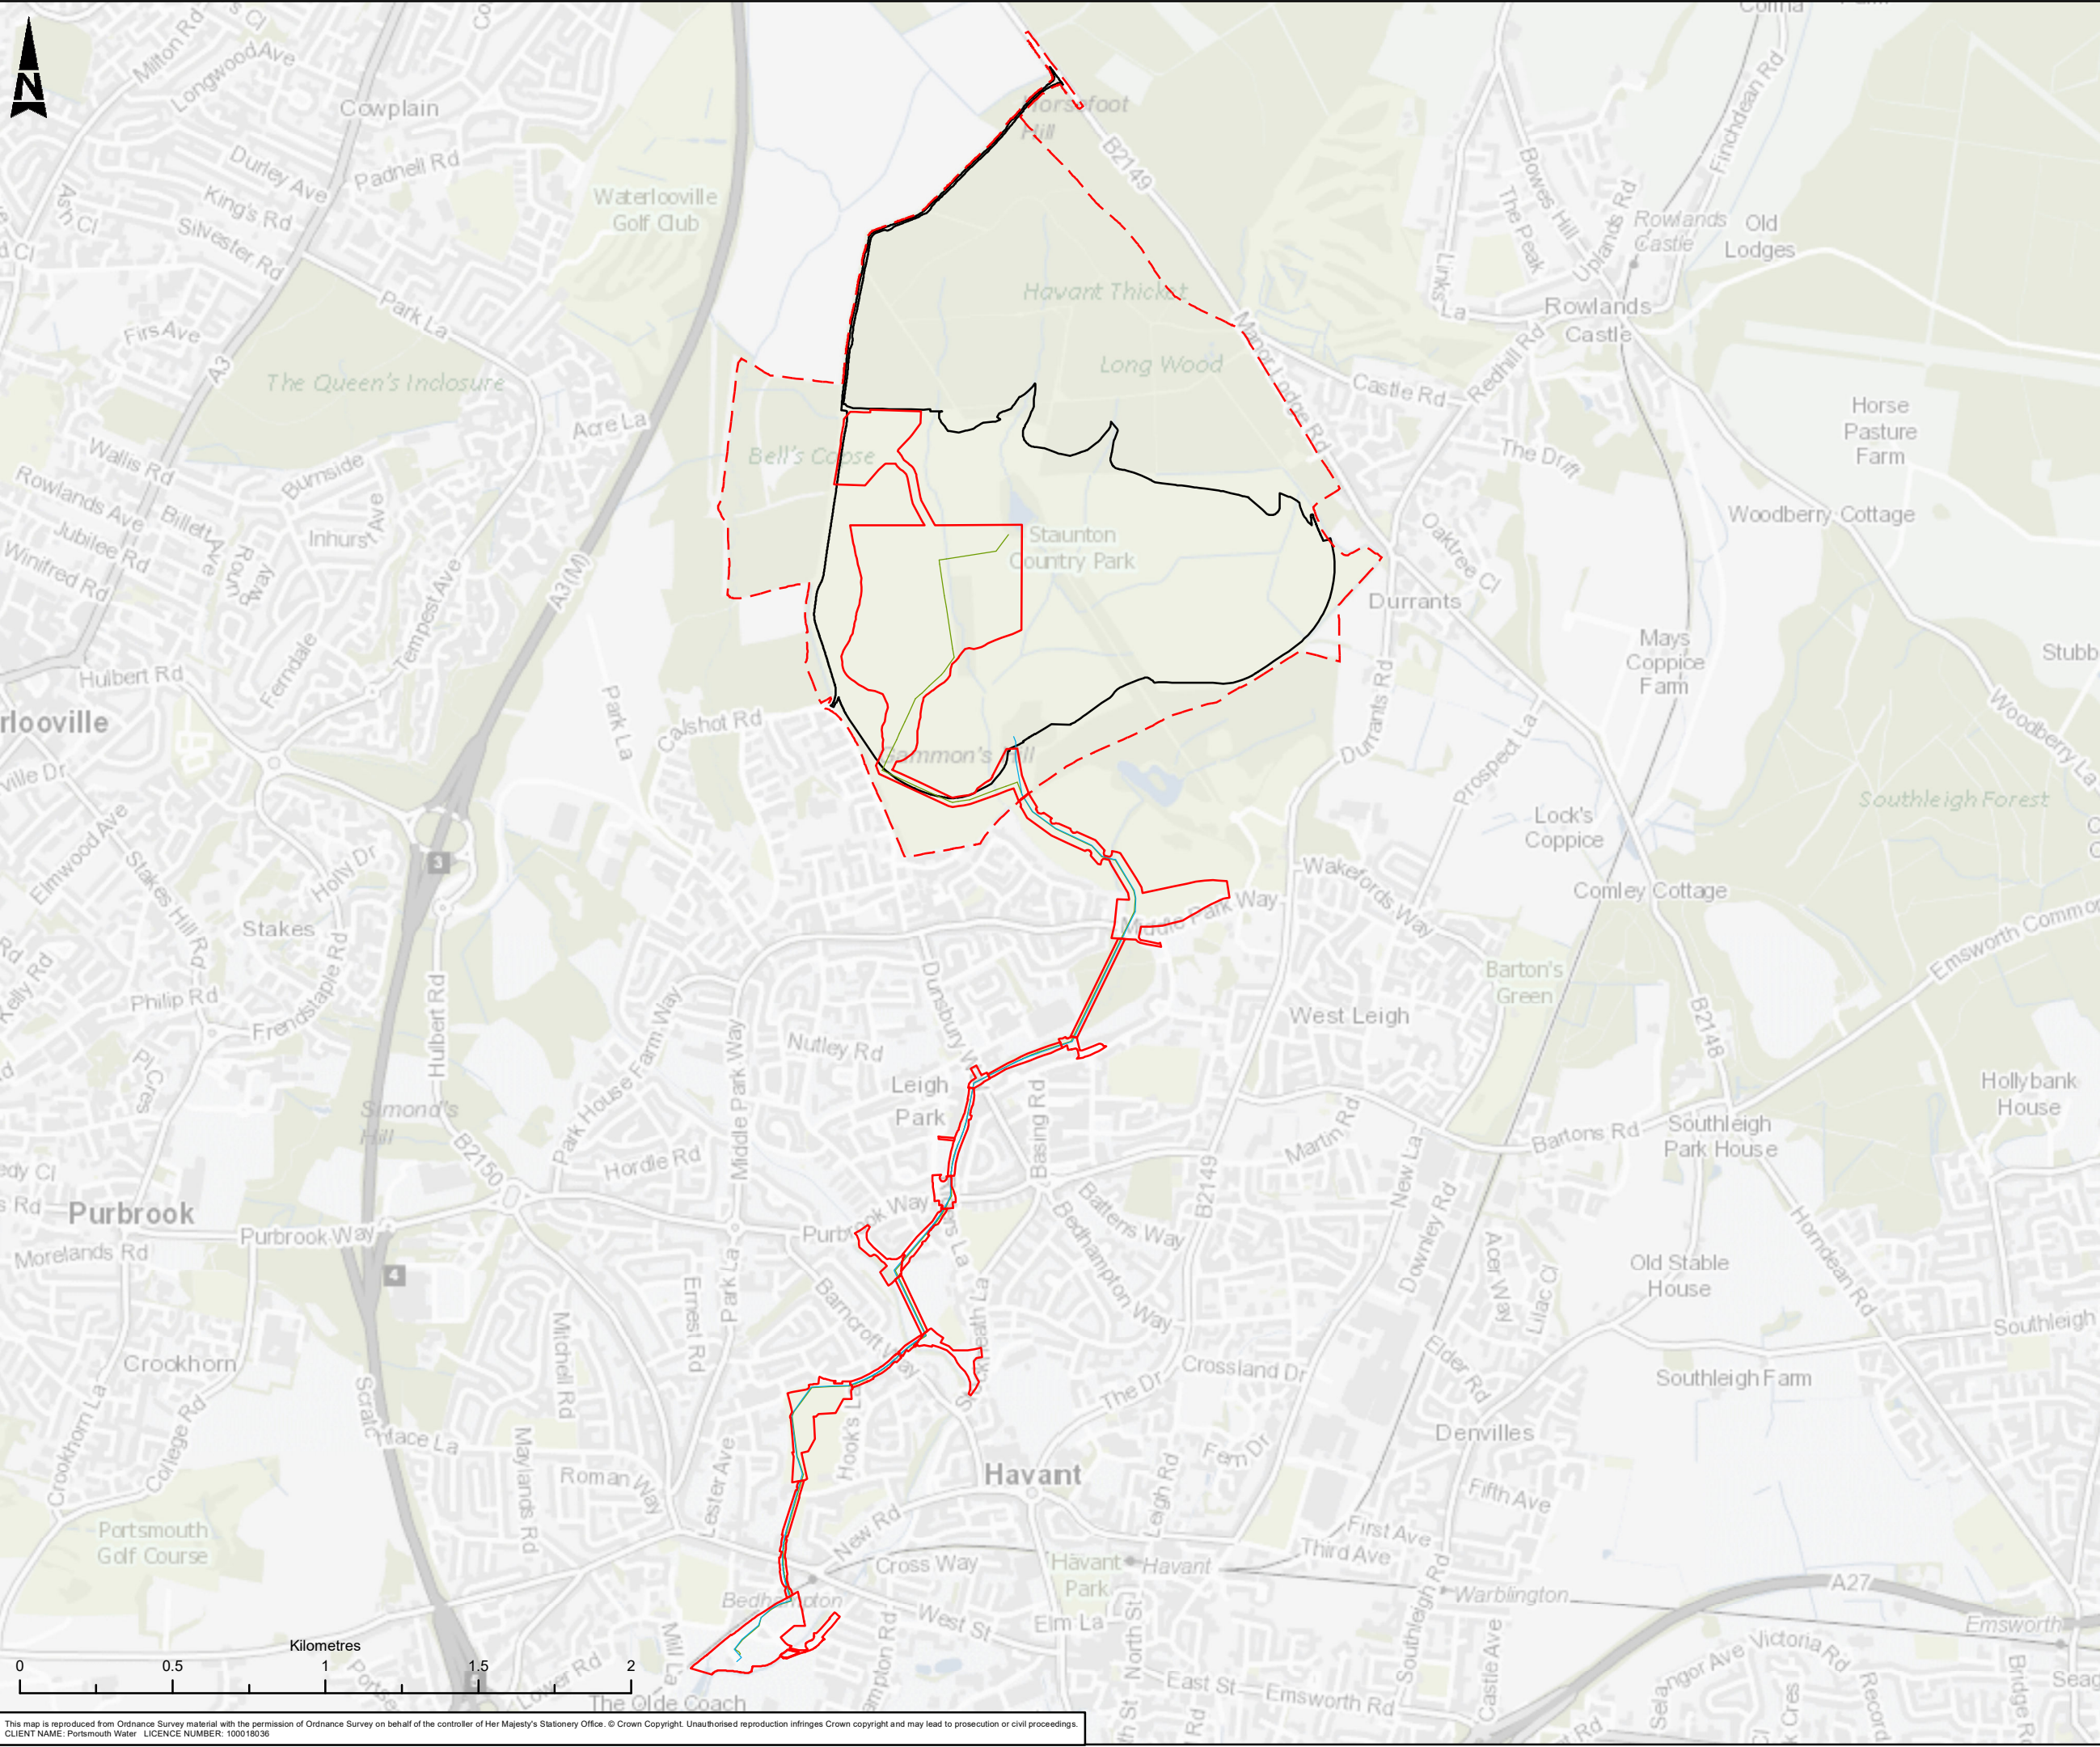

Reservoir Red Line Boundary

Pipeline Red Line Boundary

Reservoir Footprint

Pipeline Alignment - Outlet

Pipeline Alignment - Inlet

C03	MMN	NW	AR	JF	PUBLISHED	03/04/2024
C02	NW	FD	AR	JF	PUBLISHED	26/06/2023
C01	FD	CB	LJB	JF	PUBLISHED	13/08/2020
Rev.	Dn By	Old By	Rev By	Auth By	Description	Date

AtkinsRéalis

Aztec West
500 Park Avenue
Almondsbury
Bristol
BS32 4RZ

Tel: +44 (0) 1454 6620000
Fax: +44 (0) 1454 663333
www.atkinsrealis.com

Drawing Suitability

PUBLISHED

Status

A1

Contractors Drawing Number:

HTR - ATK - ZZ - ZZ - GS - Z - 0143

Project | Originator | Volume | Location | Type | Role | Number

Telephone: Havant (023) 9249 9888
Fax: Havant (023) 9245 3632
Website: www.portsmouthwater.co.uk
Registered Office: PO Box 8 West Street
Havant Hampshire PO9 1LG
REGISTERED IN ENGLAND No. 2536455

Portsmouth Water

Project Ref. No	Sheet	Scale	Sheet Size
5169117	1 of 1	1:20,000	A3

Project Title

HAVANT THICKET RESERVOIR

Drawing Title


FIGURE 2.1
SITE LOCATION

Portsmouth Water Drawing Number

Rev

C03

This map is reproduced from Ordnance Survey material with the permission of Ordnance Survey on behalf of the controller of Her Majesty's Stationery Office. © Crown Copyright. Unauthorised reproduction infringes Crown copyright and may lead to prosecution or civil proceedings.
CLIENT NAME: Portsmouth Water LICENCE NUMBER: 100018036

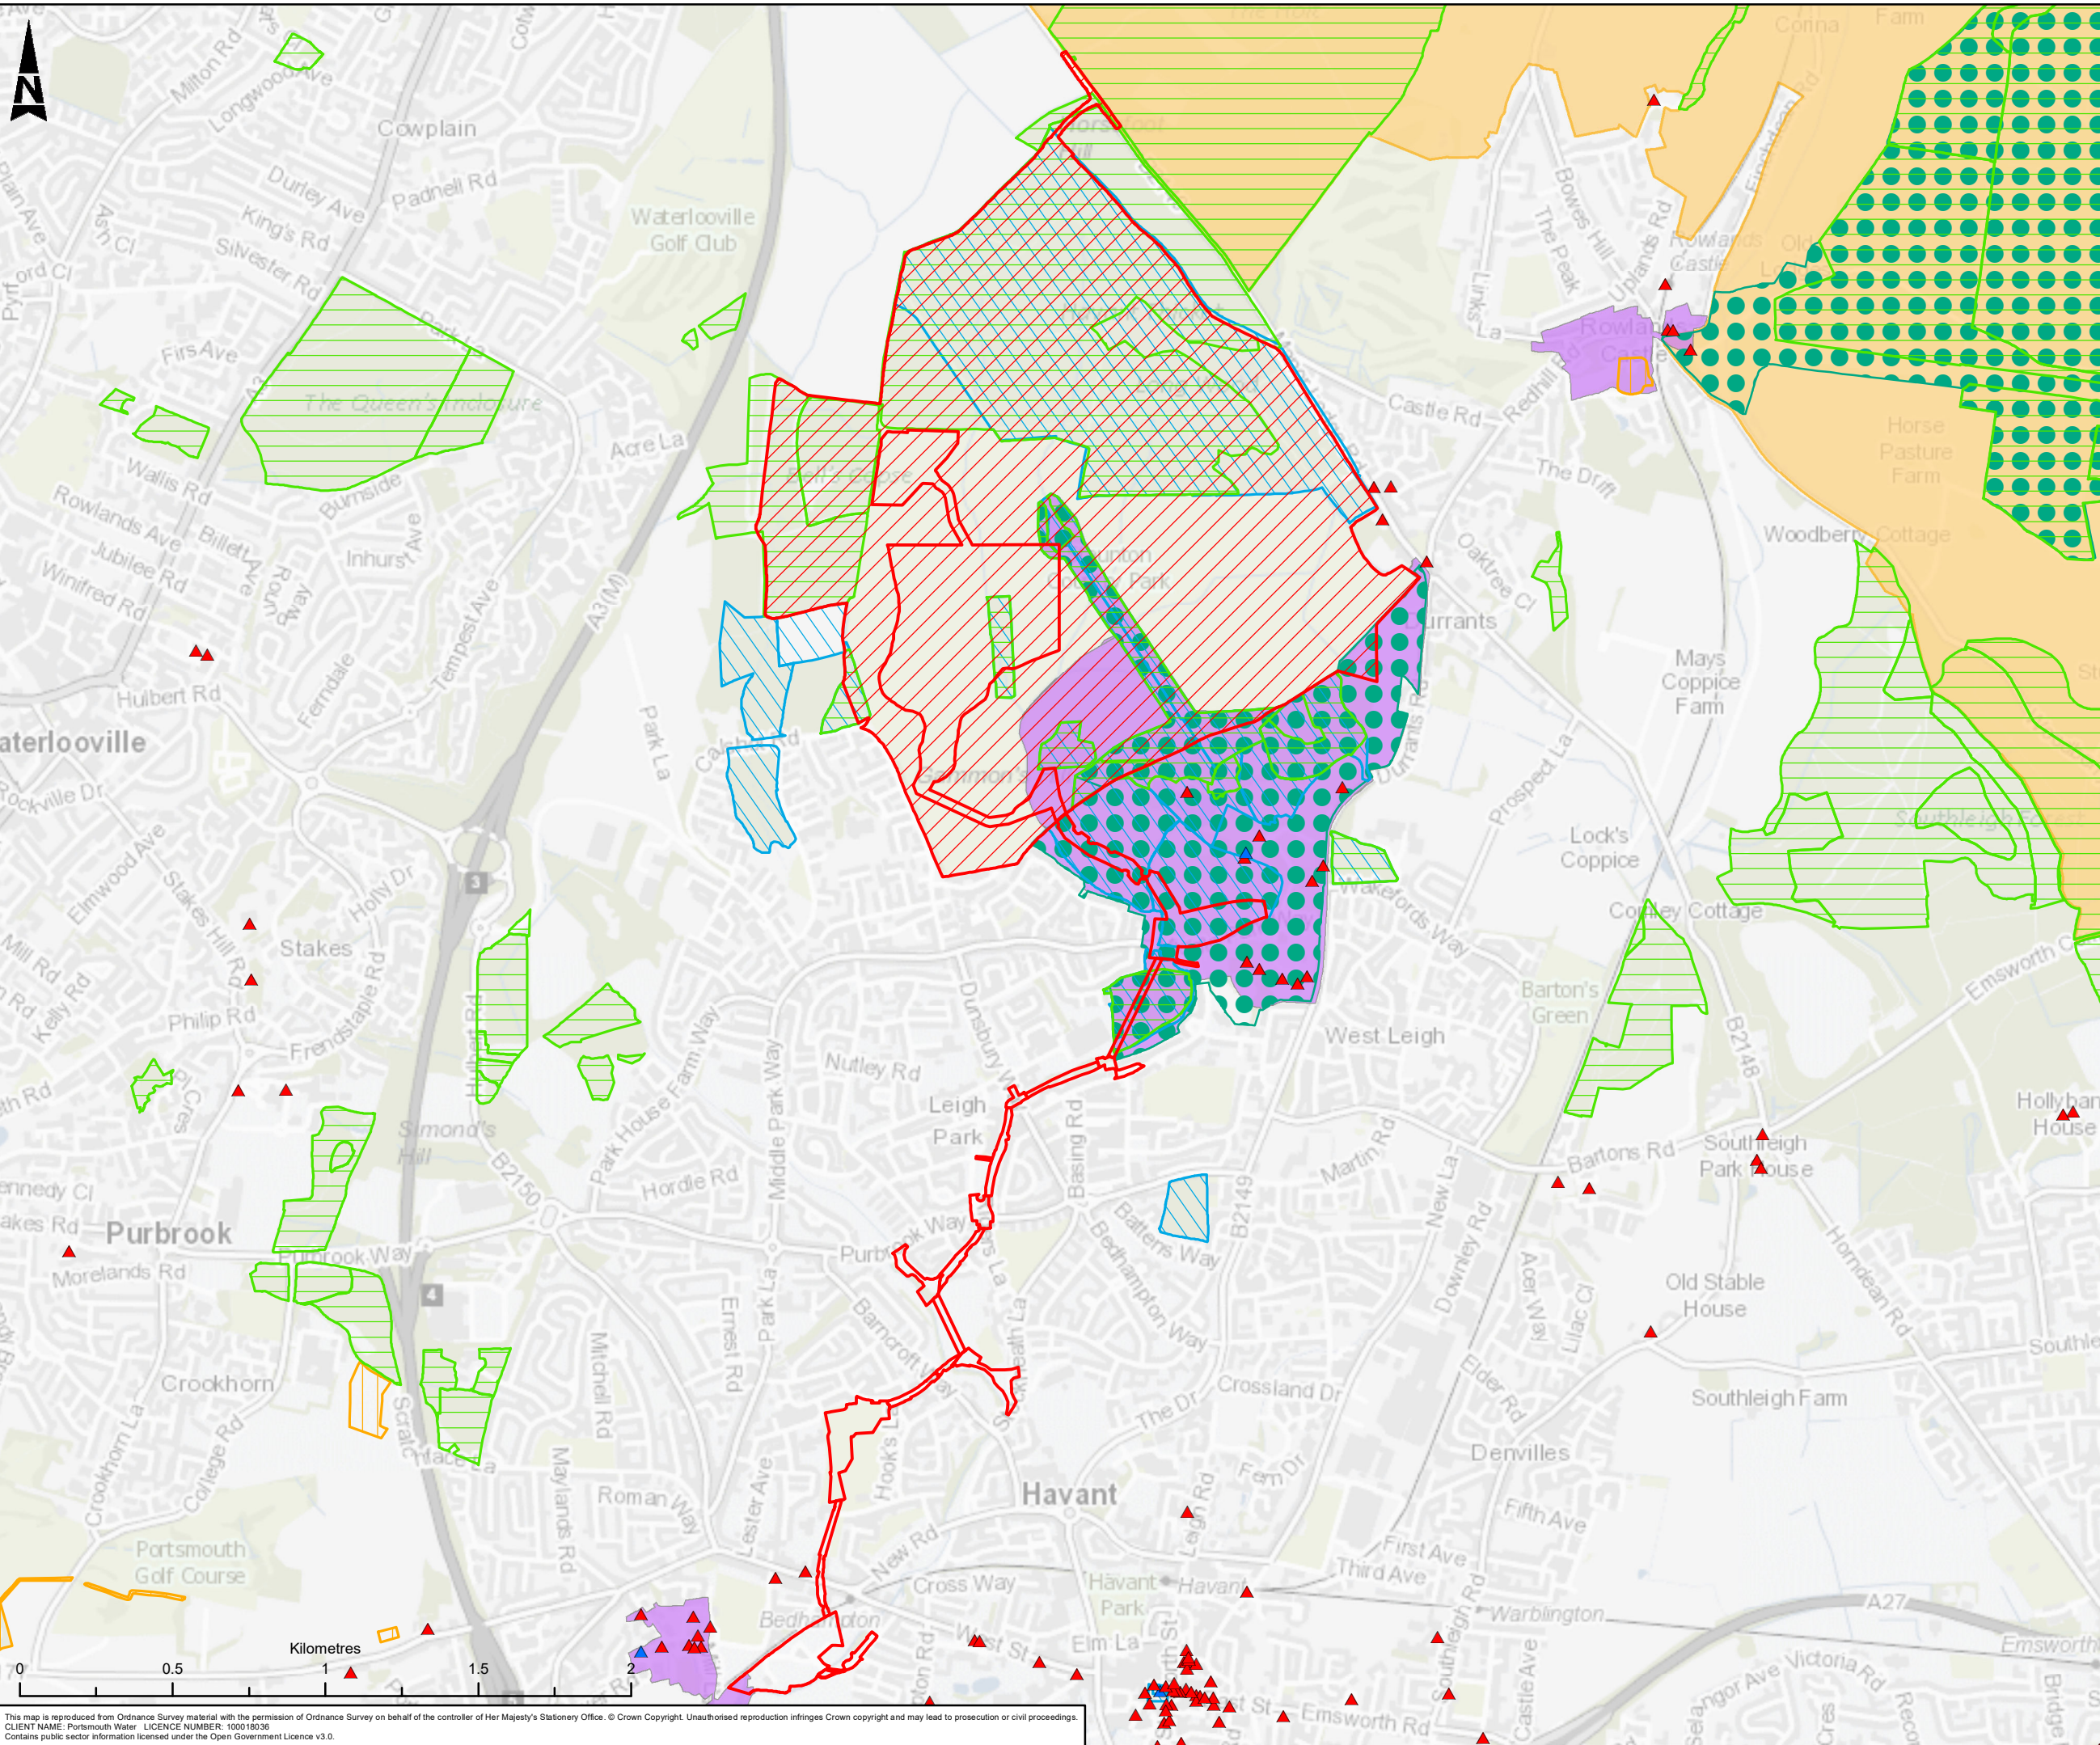

Red Line Boundary

Reservoir Red Line Boundary

Grade II Listed Building

Grade II* Listed Building

Ancient Woodland

Site of Importance for Nature Conservation

Scheduled Monuments

Registered Park and Garden

Conservation Area

South Downs National Park

C03	MMN	NW	AR	JF	PUBLISHED	03/04/2024
C02	NW	FD	AR	JF	PUBLISHED	26/06/2023
C01	FD	CB	LJB	JF	PUBLISHED	13/08/2020
Rev.	Dm By	Old By	Rev By	Auth By	Description	Date

AtkinsRéalis

Aztec West
500 Park Avenue
Almondsbury
Bristol
BS32 4RZ

Tel: +44 (0) 1454 662000
Fax: +44 (0) 1454 663333
www.atkinsrealis.com

Copyright © AtkinsRéalis Limited (2023)

Drawing Suitability

PUBLISHED

Status

A1

Contractors Drawing Number:

HTR - ATK - ZZ - ZZ - GS - Z - 0144

Project | Originator | Volume | Location | Type | Role | Number

Telephone: Havant (023) 9249 9888
Fax: Havant (023) 9245 3632
Website: www.portsmouthwater.co.uk
Registered Office: PO Box 8 West Street
Havant Hampshire PO9 1LG
REGISTERED IN ENGLAND No. 2536455

Portsmouth Water

Project Ref. No

5169117

Sheet

1 of 1

Scale

1:20,000

Sheet Size

A3

Project Title

HAVANT THICKET RESERVOIR

Drawing Title

FIGURE 2.2
ENVIRONMENTAL CONSTRAINTS

Portsmouth Water Drawing Number

C03

Rev

This map is reproduced from Ordnance Survey material with the permission of Ordnance Survey on behalf of the controller of Her Majesty's Stationery Office. © Crown Copyright. Unauthorised reproduction infringes Crown copyright and may lead to prosecution or civil proceedings.
CLIENT NAME: Portsmouth Water LICENCE NUMBER: 100018036
Contains public sector information licensed under the Open Government Licence v3.0.



LEGEND

- RED LINE BOUNDARY
- PERMISSIVE PATH - PEDESTRIAN USE (EXISTING)
- PERMISSIVE PATH - PEDESTRIAN USE (PROPOSED)
- BRIDLEWAY - PEDESTRIAN, CYCLE AND EQUESTRIAN USE (EXISTING)
- BRIDLEWAY - PEDESTRIAN, CYCLE AND EQUESTRIAN USE (PROPOSED)
- PATH - PEDESTRIAN AND CYCLE USE (PROPOSED)
- EXISTING CYCLE PATH
- LONG DISTANCE PATH
- TEMPORARY BRIDLEWAY DIVERSION (WILL BE REINSTATED TO PERMISSIVE PATH ACCESS)
- BIRD WATCHING
- CHILDRENS' PLAYGROUND
- PICNIC AREA
- VIEWING POINT
- CAR PARK
- VEHICLE ACCESS POINT
- ENTRANCE POINT
- EXISTING WOODLAND *
- NEW WOODLAND
- PROPOSED WET WOODLAND
- PROPOSED SCRUB REGENERATION
- PROPOSED WET GRASSLAND
- PROPOSED EMBANKMENT GRASSLAND
- PROPOSED WETLANDS
- PROPOSED RESERVOIR

* Proposed habitat enhancement areas within red line boundary

Rev	3	2	1	0	Rev Status	Rev	3	2	1	0	Rev	3	2	1	0	Description	Date
Rev 3	RJ	JM	WR	JF	FOR PLANNING												31/07/20
Rev 2	CMS	JM	WR	LB	FOR PLANNING												29/05/20
Rev 1	CMS	JM	WR	LB	FOR PLANNING												03/04/20
Rev	0	0	0	0	0	0	0	0	0	0	0	0	0	0	0	0	0

ATKINS

Member of the SNC-Lavalin Group

Aztec West
500 Park Avenue
Almondsbury
Bristol
BS32 4RZ

Tel: +44 (0)1454 662000
Fax: +44 (0)1454 663333
www.atkinsglobal.com

Copyright © Atkins Limited (2020)

Drawing Suitability:	FOR PLANNING	Status:	S2
Drawing Number:	HTR-ATK-ZZ-ZZ-DR-L-0001		
Client:	HTR		
Project Ref. No:	HTR	Sheet:	1 of 1
Project Title:	HAVANT THICKET RESERVOIR		
Drawing Title:	RESERVOIR OUTLINE MASTERPLAN		

Portsmouth Water

Project Ref. No: HTR
Sheet: 1 of 1
Scale: 1:2500
Sheet Size: A0

40 30 20 10 0 20 40 60m



Atkins Limited
The Hub
500 Park Avenue
Aztec West
Bristol
BS32 4RZ

© Atkins Limited except where stated otherwise