


Old Taxi Office Havant Station 1:500

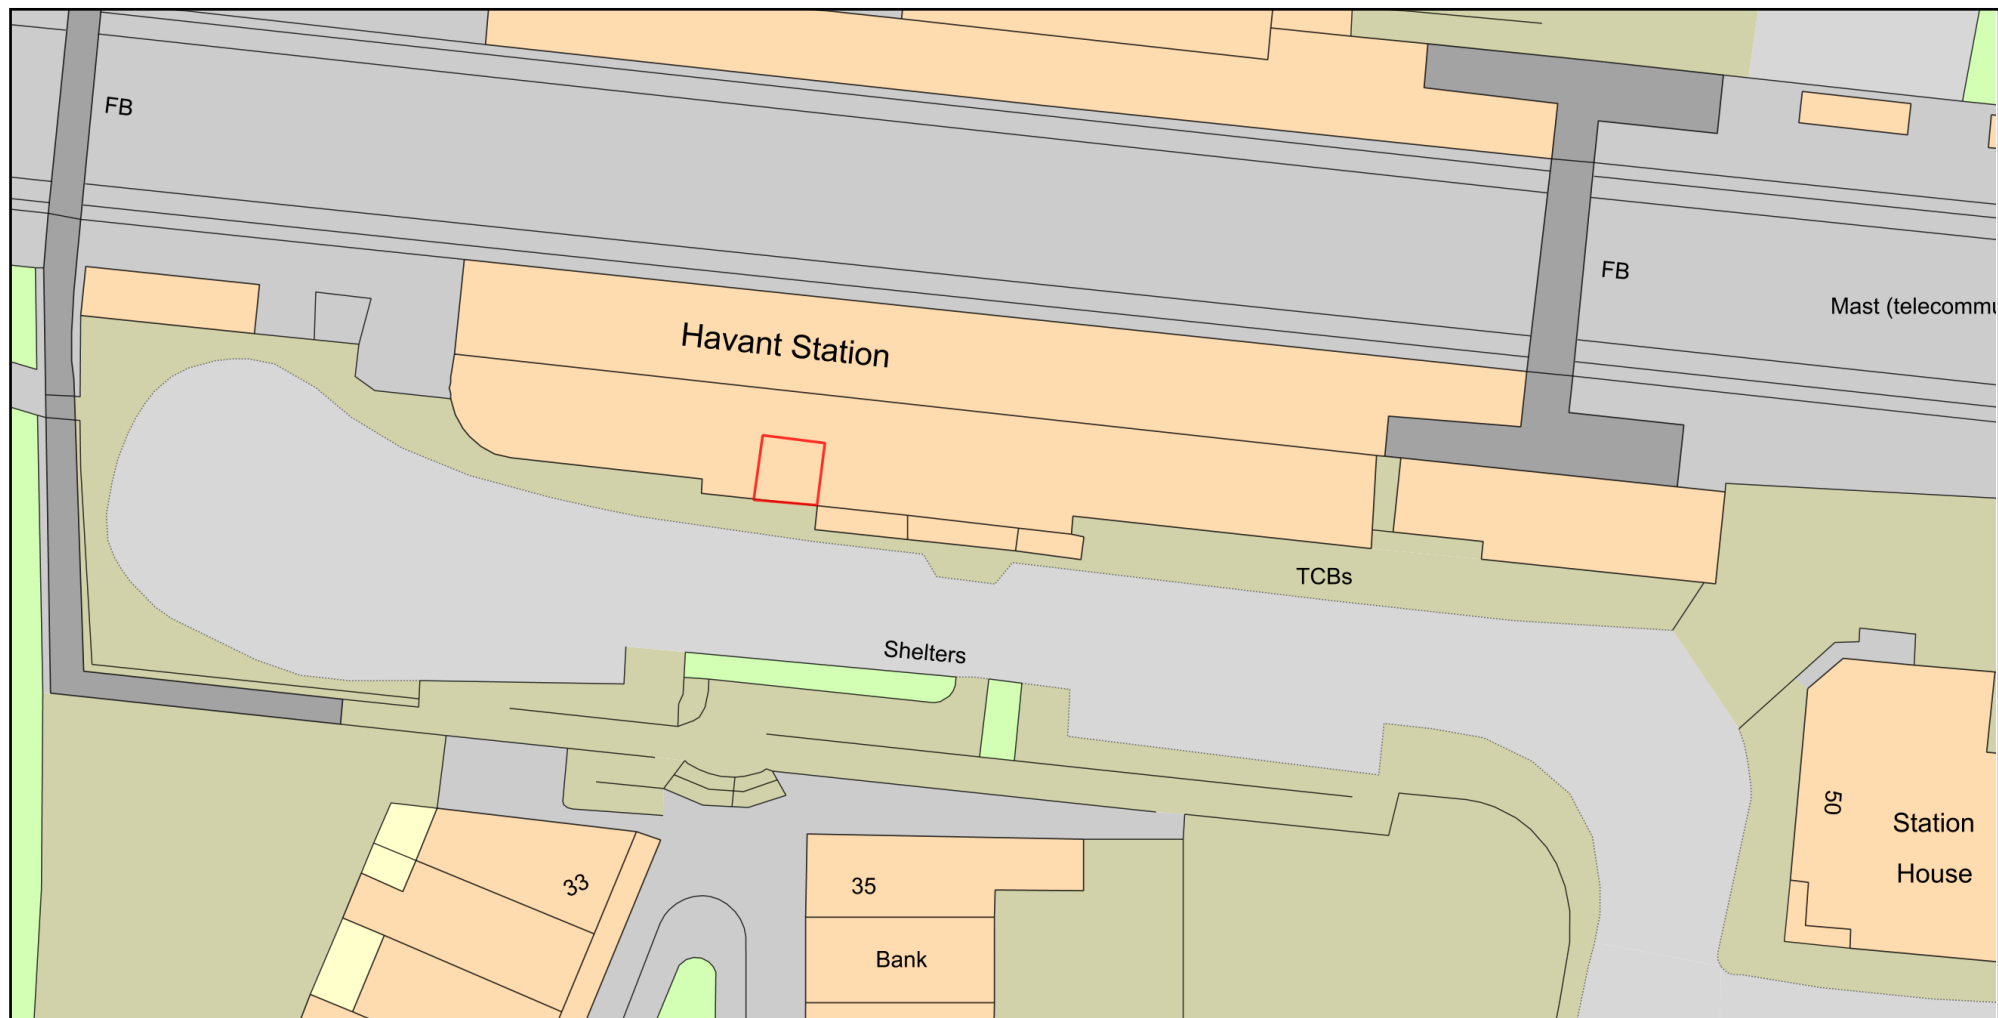

0 20
Metres



Plan Produced for: Solent Remade

Date Produced: 14 Nov 2021

Plan Reference Number: TQRQM21318122200406

Scale: 1:500 @ A4

© Crown copyright and database rights 2021 OS 100042766