



SE

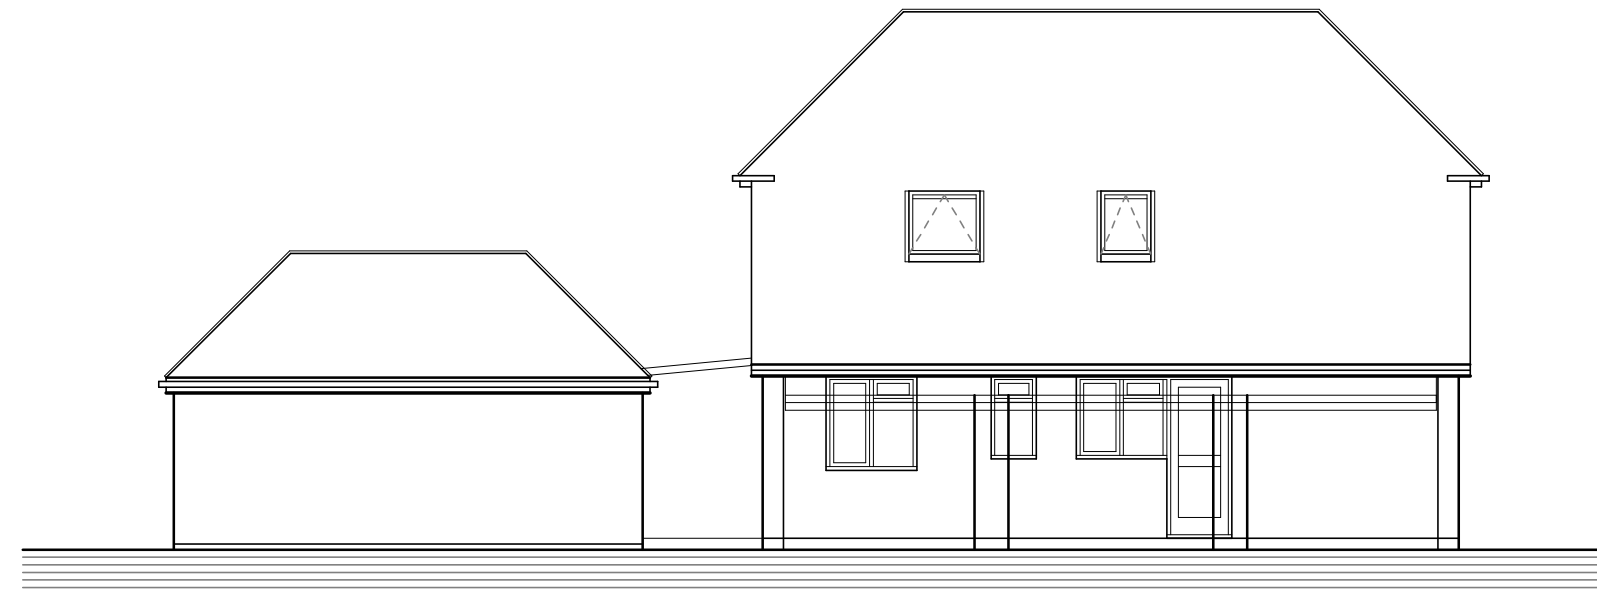

SW



NE

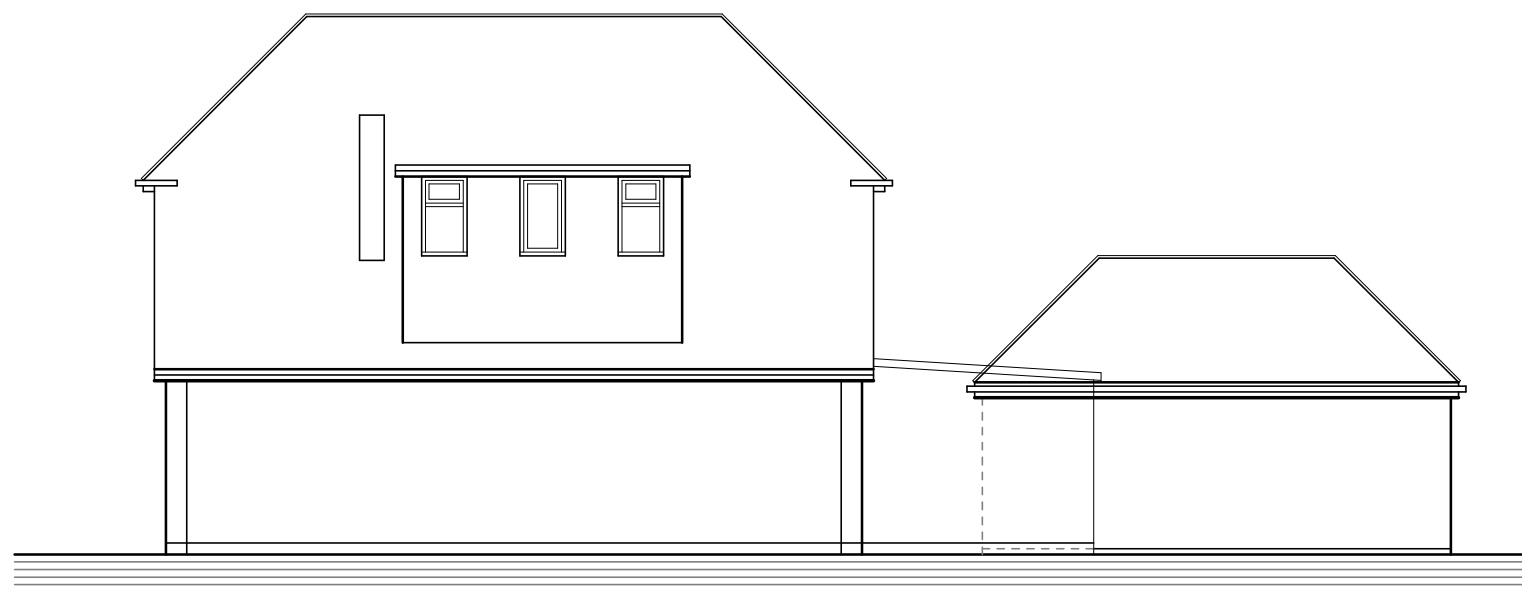


NW



SE




SW

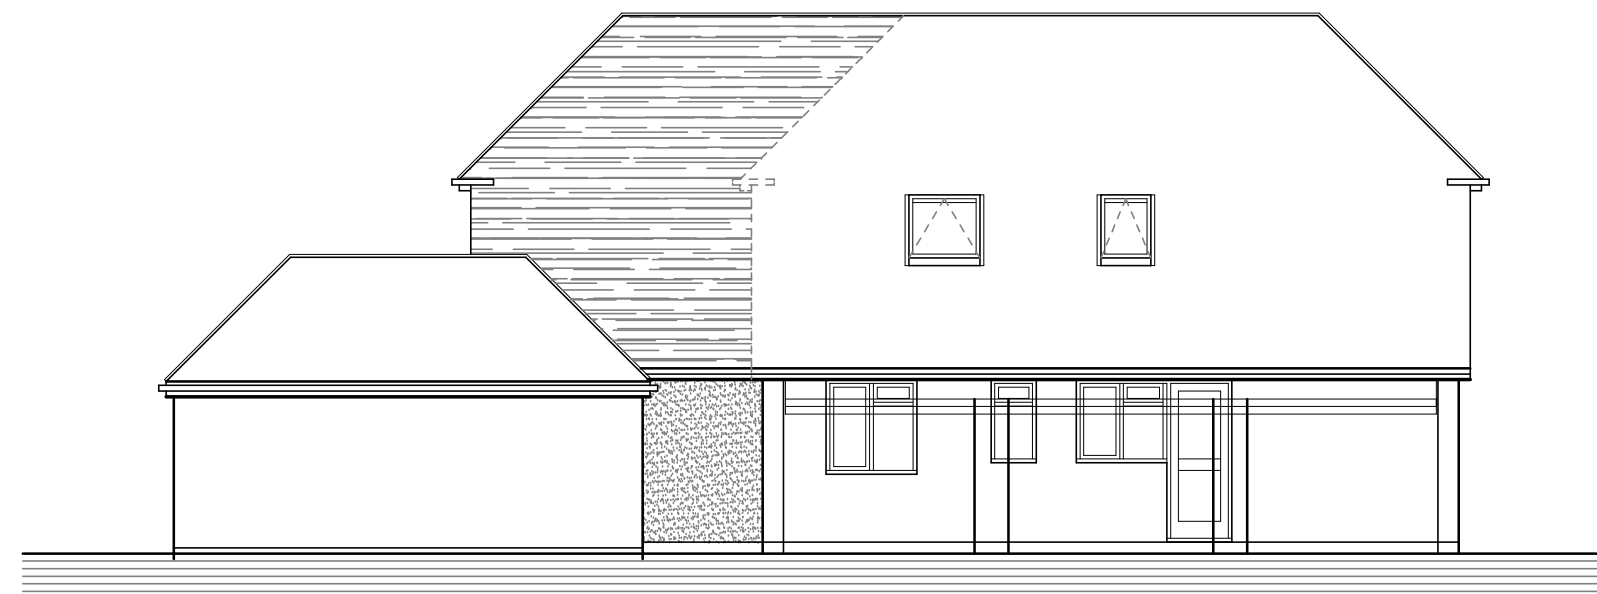

NE




NW

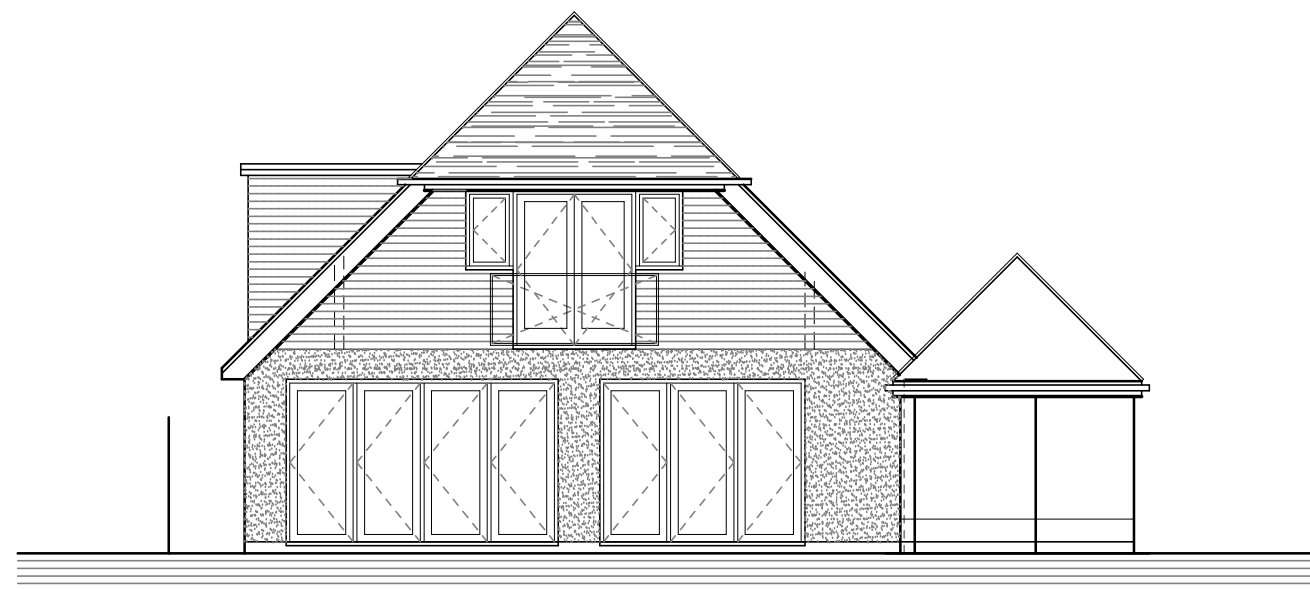

External Finishes: - to match/blend with existing.
Walls: Rough Cast Render
Roof: Plain Concrete Tiles
Gables: Plain Concrete Tiles
Dormers: Plain Concrete Tiles
Windows: White uPVC
Bifolds: White Aluminium

Proposed Section:

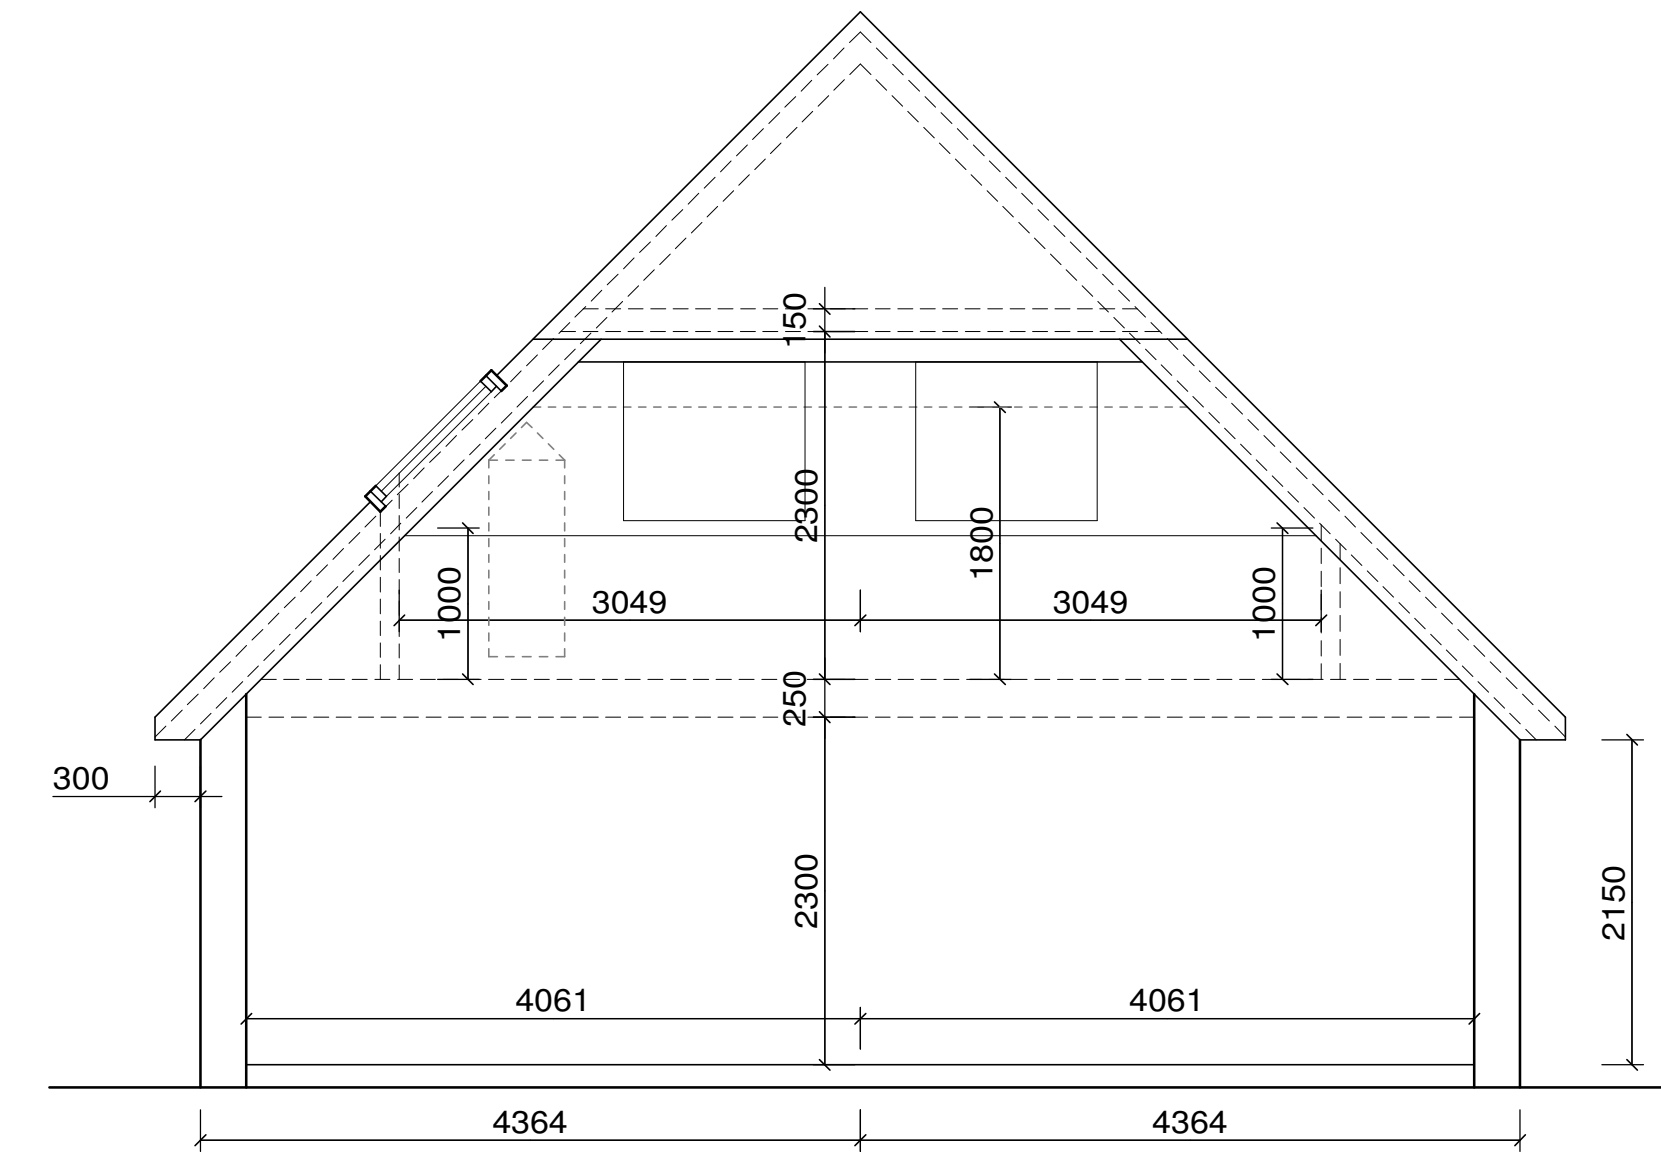

Drawing Copyright of Meon Building Designs

Proposed Extension.
17 Cavendish Drive,
Waterlooville. PO7 7PJ

Existing & Proposed Elevations & Section

Scale: 1:100/50 @ A1
Date: 23rd Aug '21

Meon Building Designs
19 Blackbrook Park Ave, Fareham, PO15 5JN - tel: 078-

Revisions:

- A - First Issue - 23.8.21
- B - Completed for Planning Appn - 1.9.21
- C - Fenestration amended - 1.9.21
- D - Proposal amended - 16.10.21

Drawing No:

CS-3-D