


refer drawing no. 23/201/P-ceilings for locations

REVISION C: AMENDED - 29/05/24 - PG	
SCALE	TITLE
1/20	1, East Street, Havant
DATE	
Mar. 24	
CONTRACTOR MUST CHECK ALL DIMENSIONS ON SITE ONLY FIGURED DIMENSIONS ARE TO BE WORKED FROM DISCREPANCIES MUST BE REPORTED TO THE ARCHITECT BEFORE PROCEEDING	
© COPYRIGHT	
AUTHOR	DETAIL
PG	Section showing existing ceiling
	DRAWING No
	23/201/PW10

A	B	C	D	E	F	G	H
J	K	L	M	N	P	Q	R
S	T	U	V	W	X	Y	Z

PETER GALLOWAY PARTNERSHIP

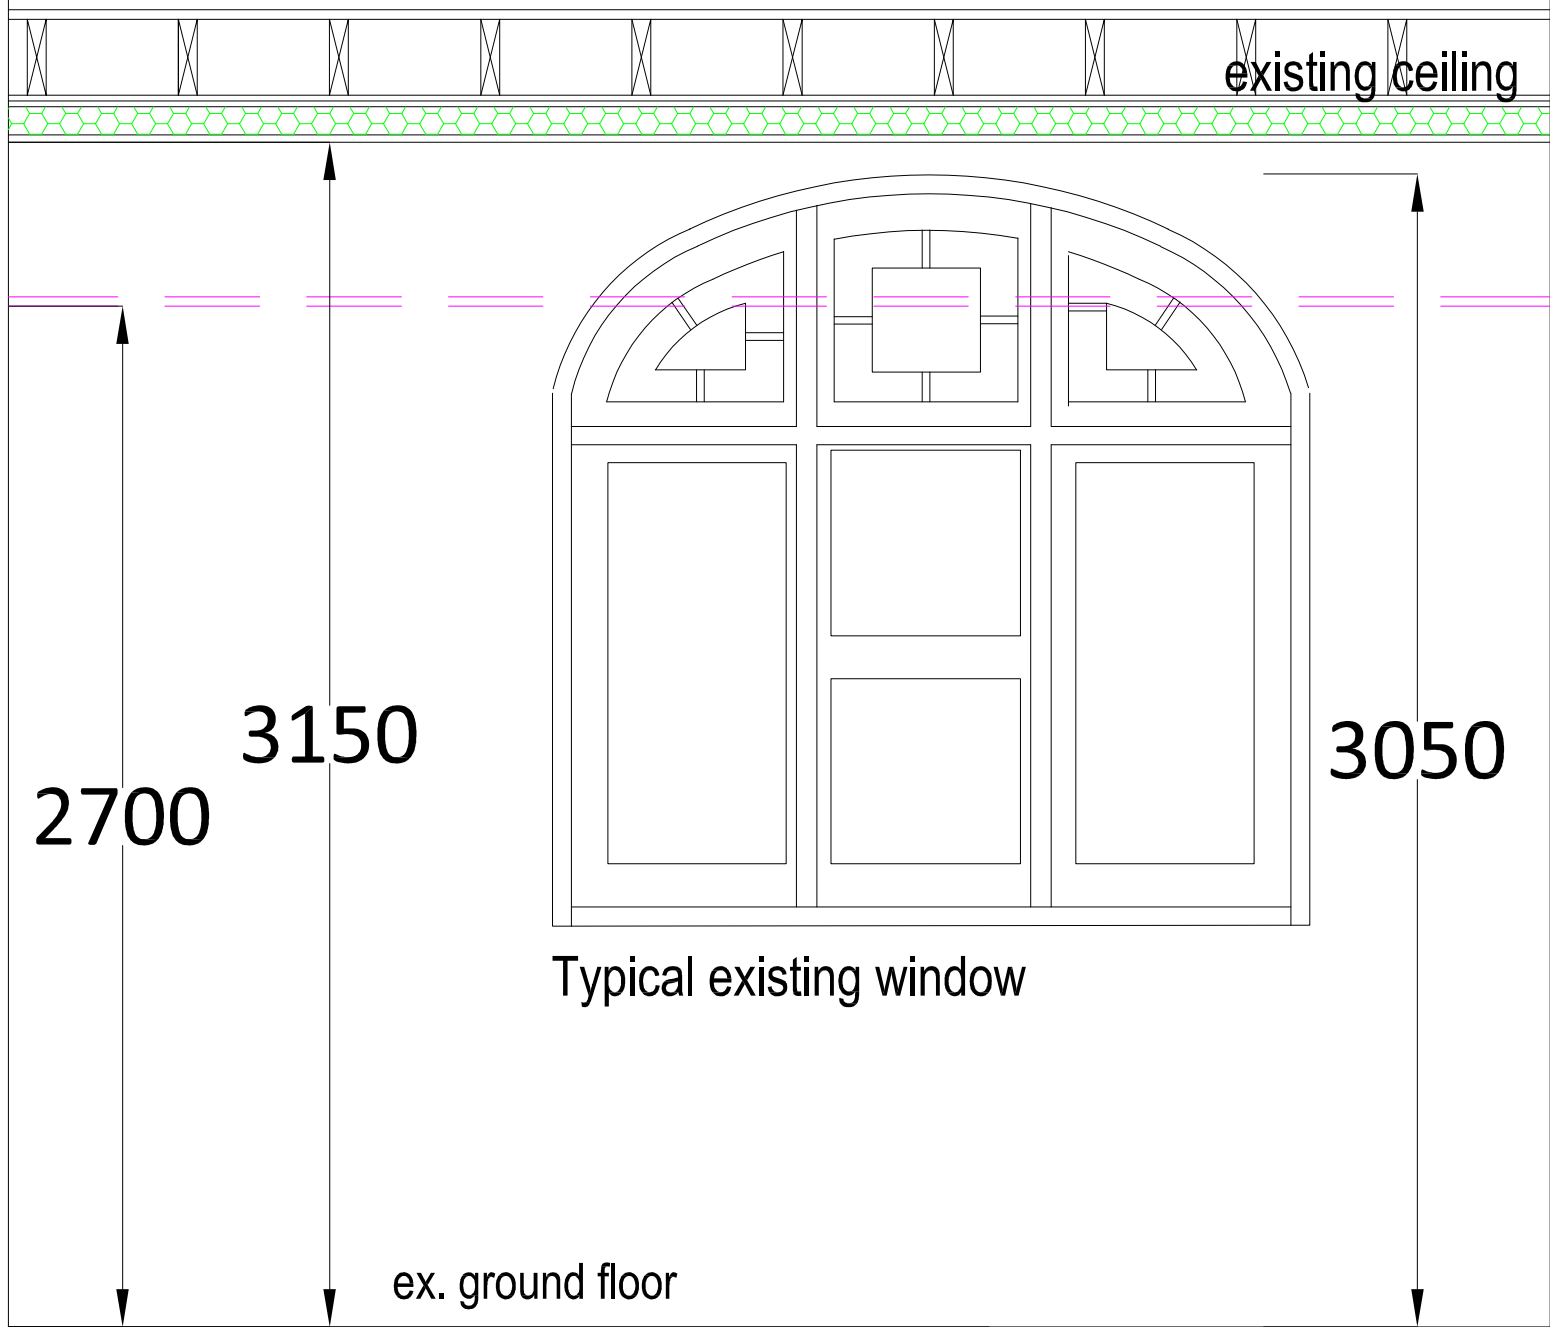

ARCHITECTS

HAVANT

TEL. 02392 483153

MOB. 07808 483362

E-MAIL: peter@pgparchitects.co.uk