
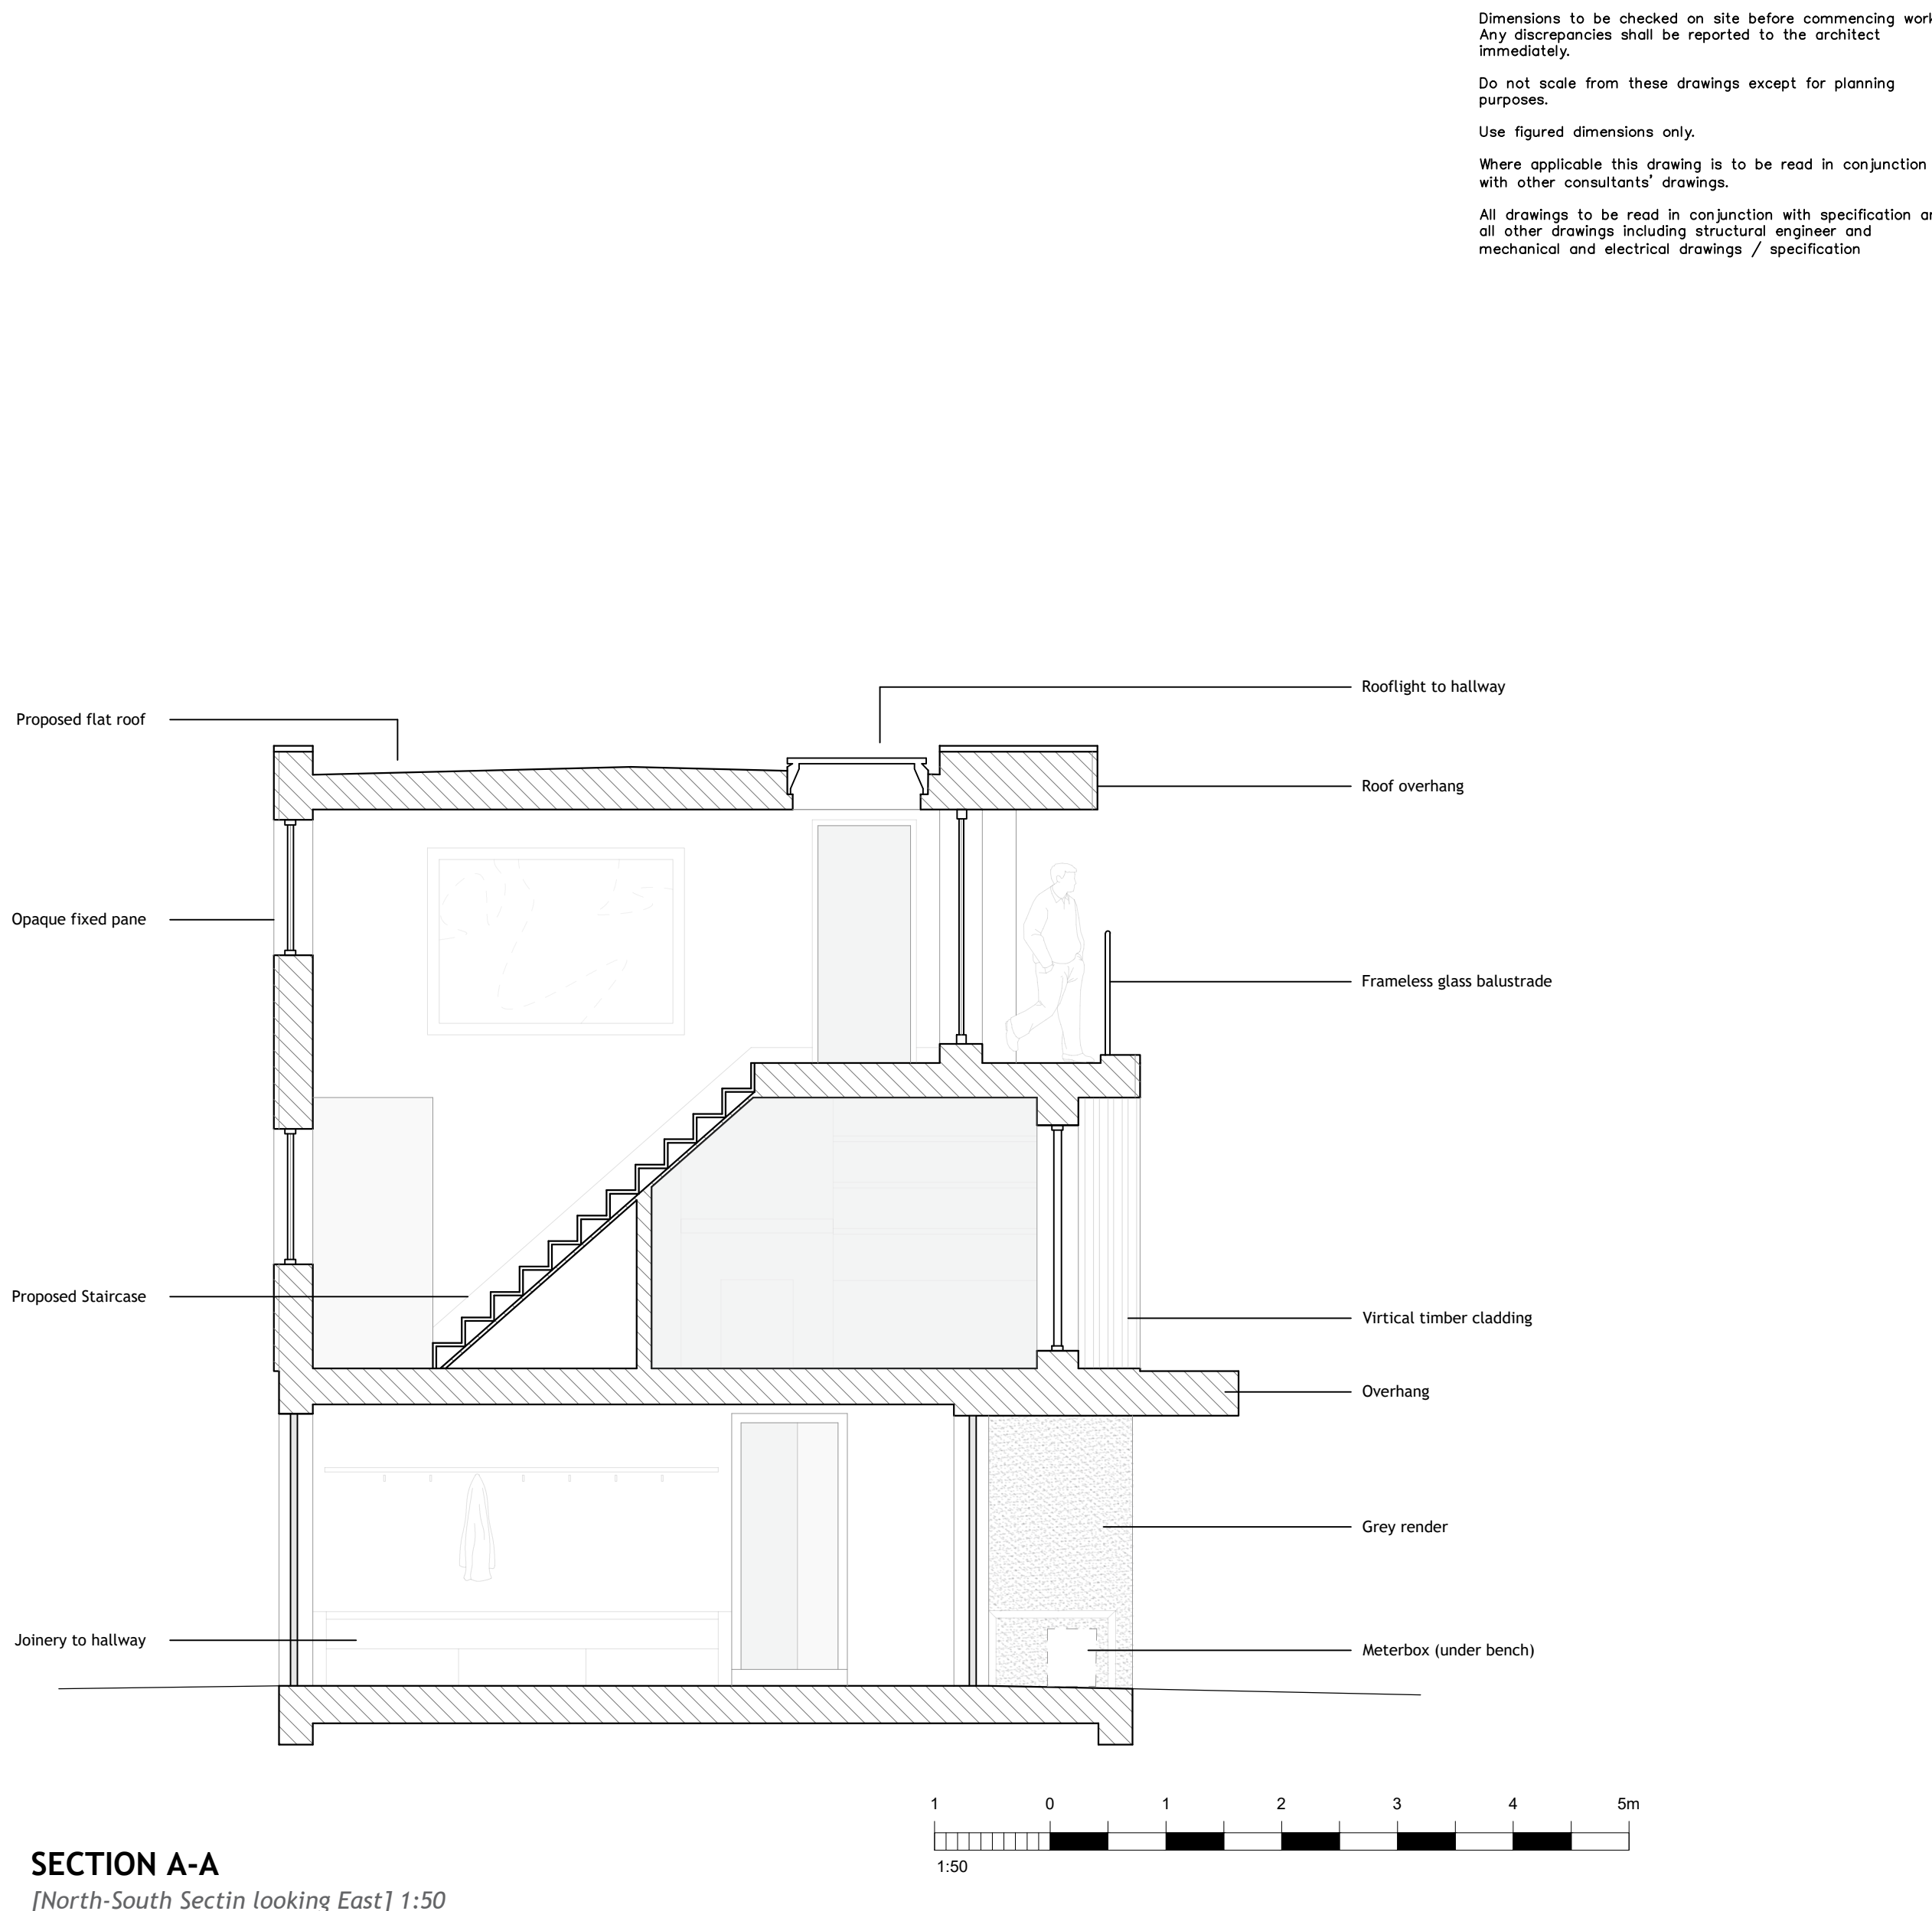
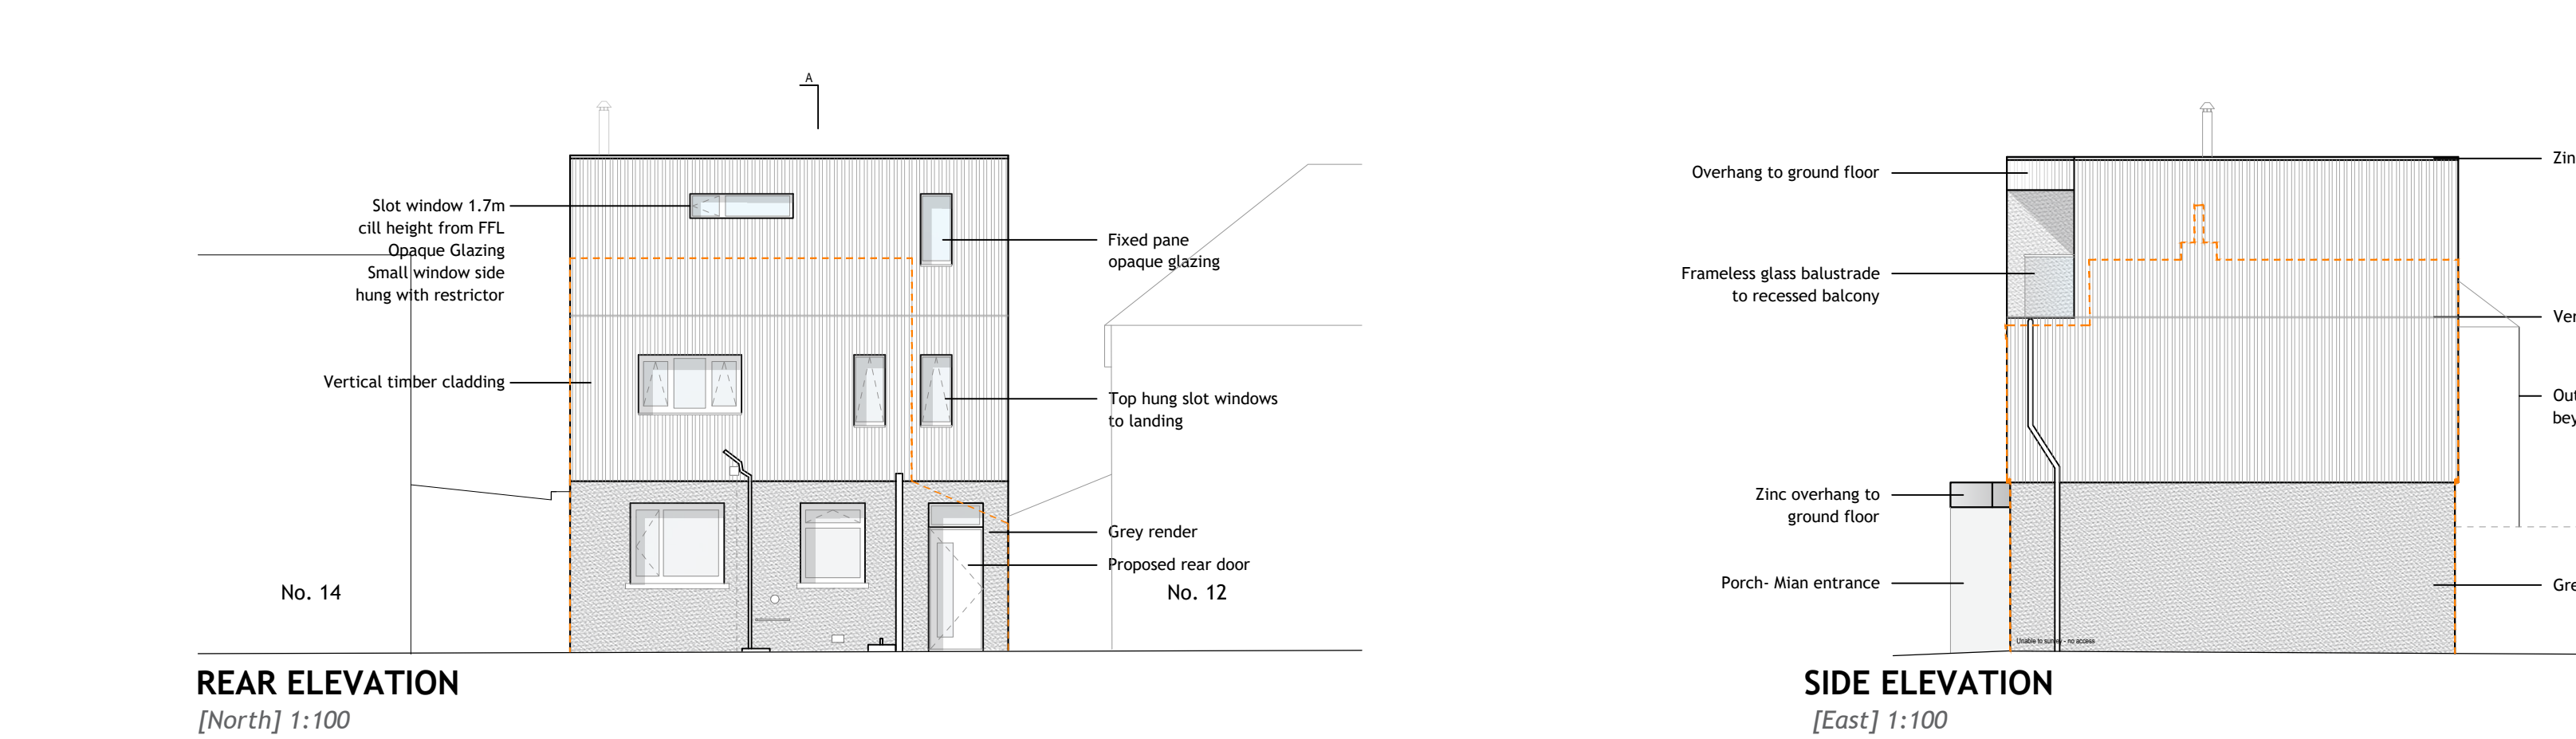
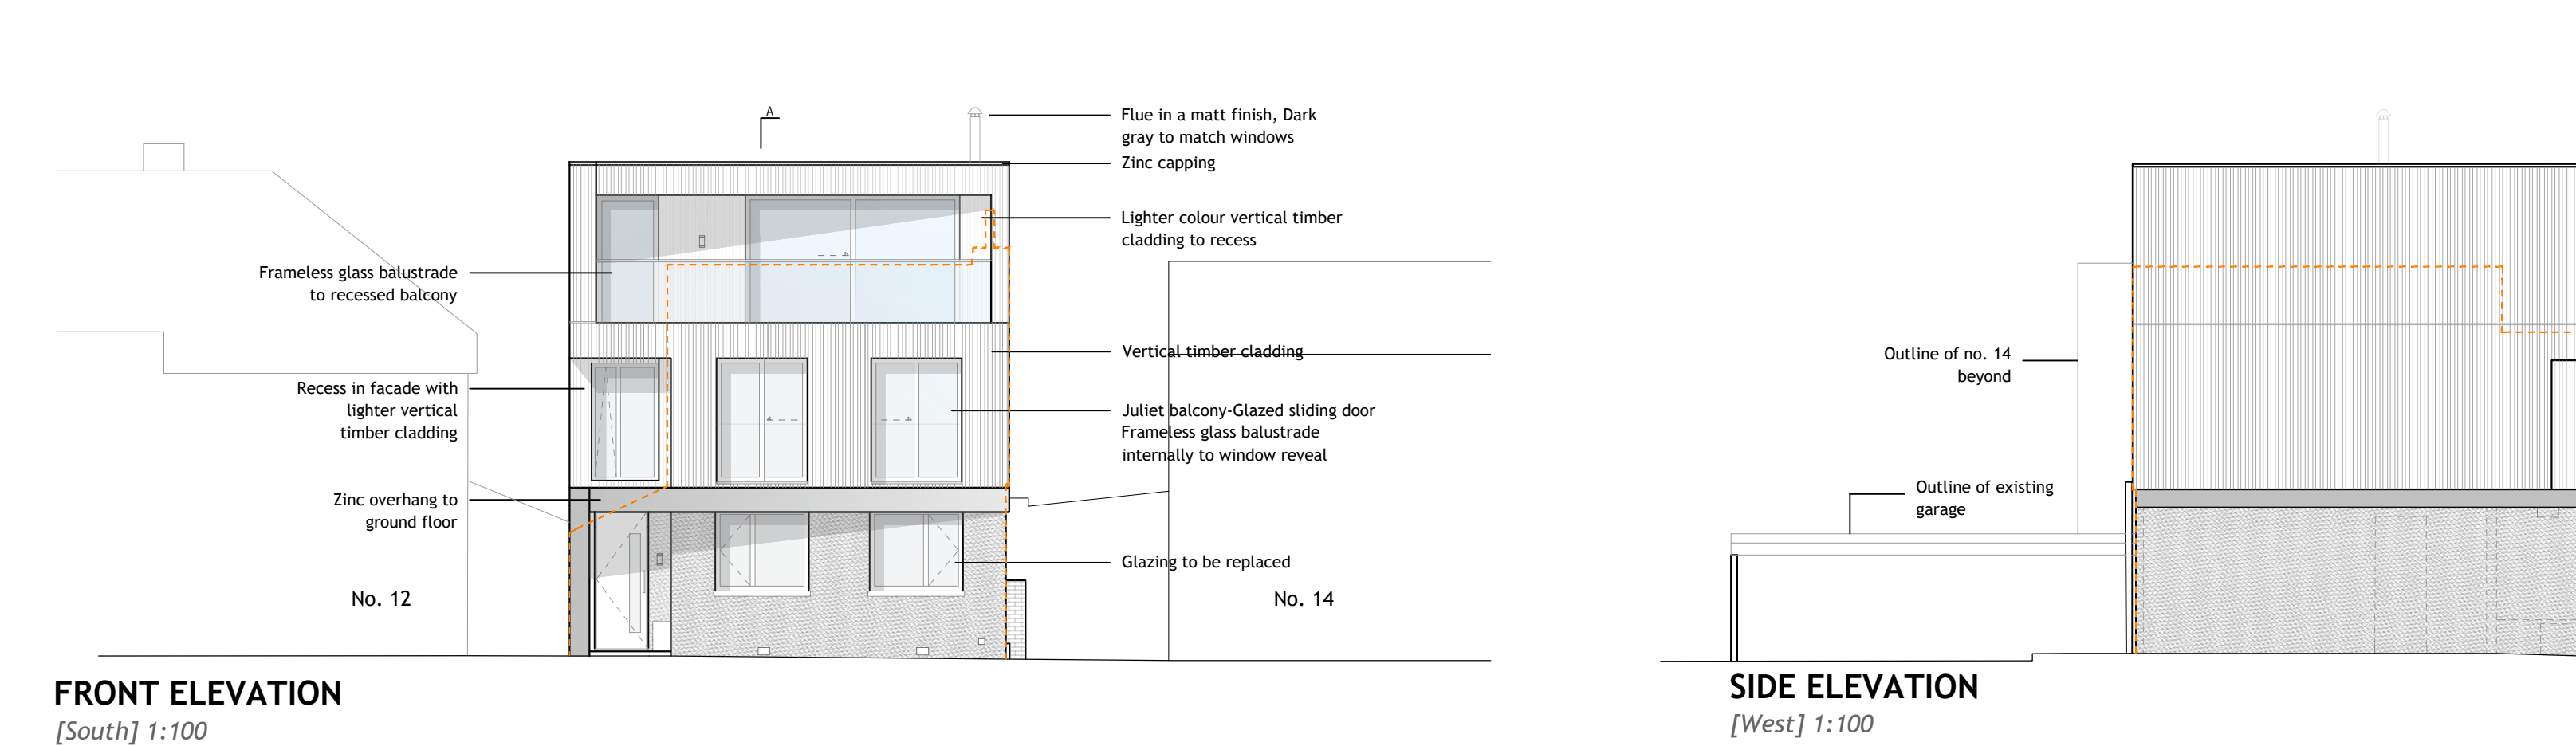
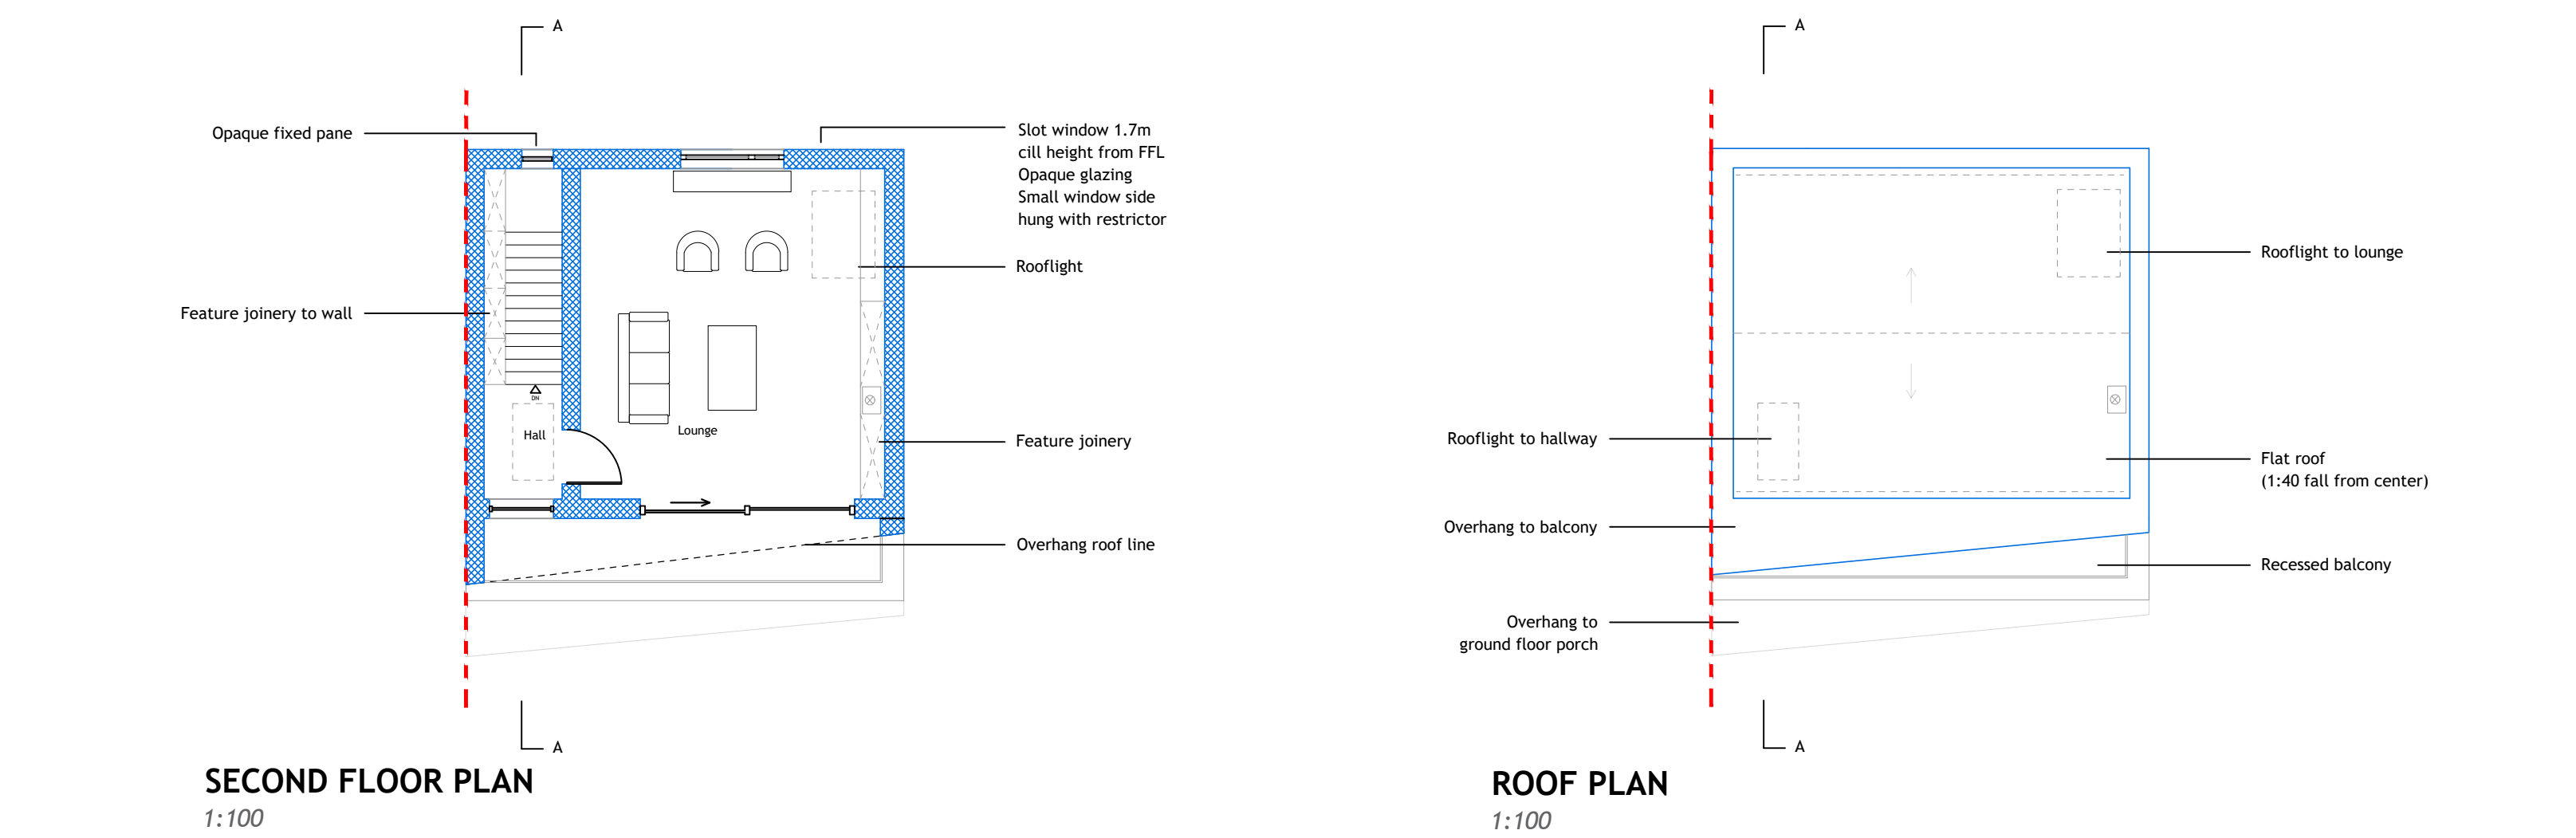


13 SANDY BEACH  
PROPOSED

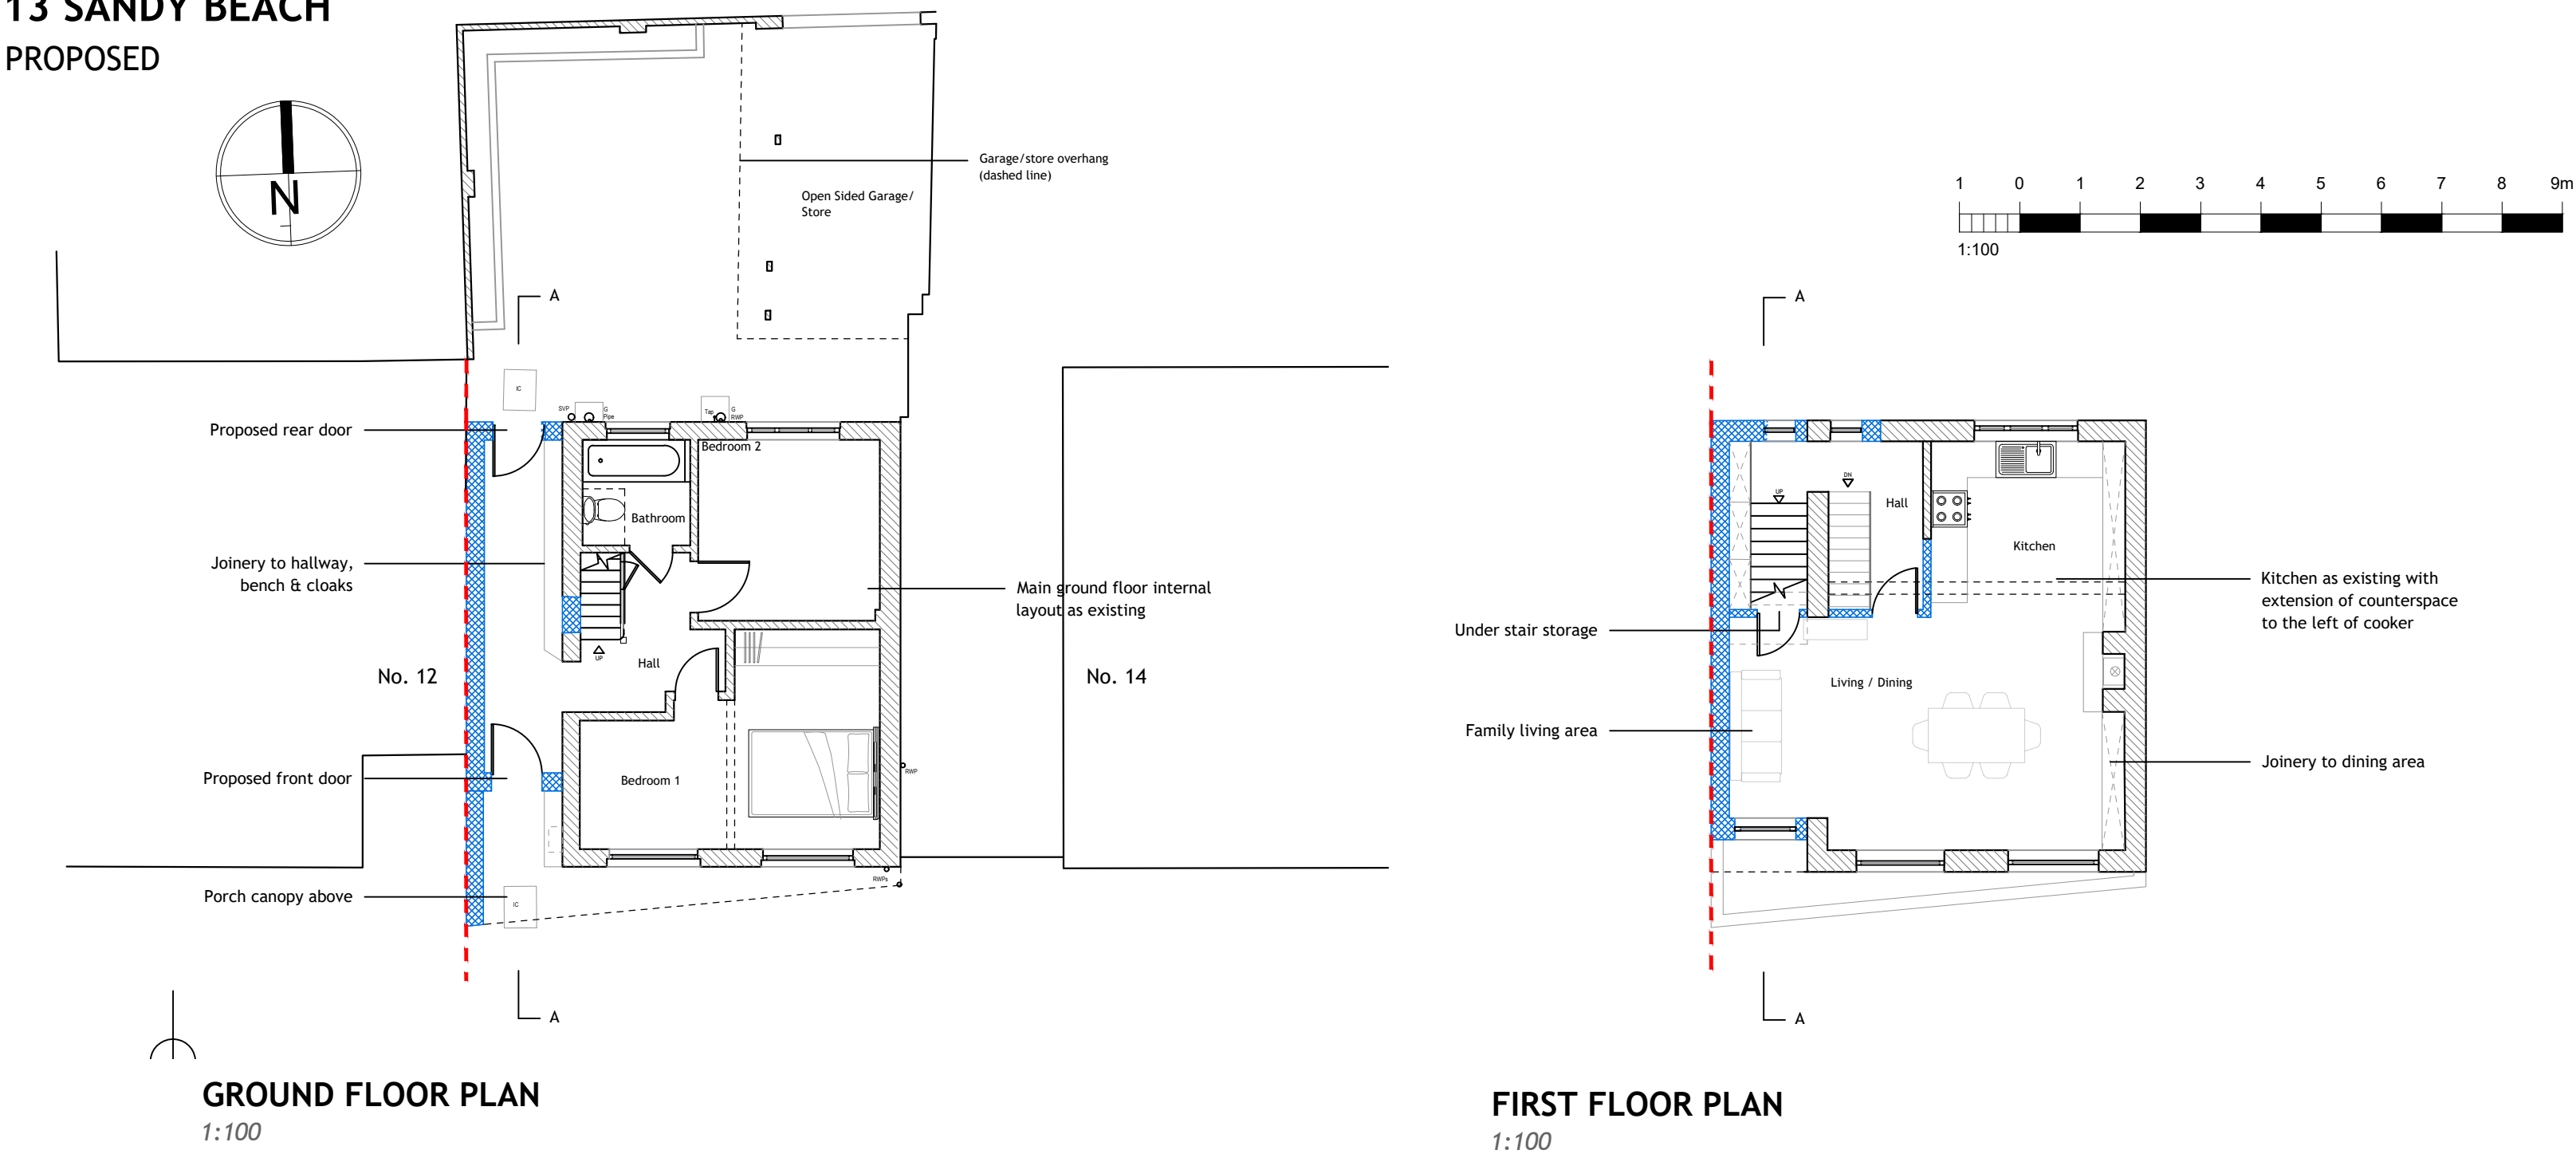

NOTES:

Dimensions to be checked on site before commencing work. Any discrepancies shall be reported to the architect immediately.

Do not scale from these drawings except for planning purposes.

Use figured dimensions only.

Where applicable this drawing is to be read in conjunction with other consultants' drawings.

All drawings to be read in conjunction with specification and all other drawings including structural engineer and mechanical and electrical drawings / specification

LEGEND:

|  |                     |
|--|---------------------|
|  | Existing            |
|  | Proposed            |
|  | Outline of Existing |

|     |          |                               |       |
|-----|----------|-------------------------------|-------|
| D   | 22.05.24 | Planning Validation           | DM    |
| C   | 19.10.23 | Revised Pre-application Issue | MA    |
| B   | 21.09.23 | Pre-Application Issue         | MA    |
| A   | 15.09.23 | Draft concept                 | MA    |
| REV | DATE     | AMENDMENT                     | DRAWN |

**hd**  
architects

**Helyer Davies Architects Ltd**  
1 The Old Flour Mill,  
Emsworth, PO10 7BT  
01243 370 715

www.hdarchitects.co.uk mail@hdarchitects.co.uk

**PROJECT**

13 Sandy Beach Estate  
Hayling Island  
PO11 9SA

**DRAWING**  
Proposed Plans, Elevations & Section

**SCALE**  
as noted @ A1

|                |                |          |    |
|----------------|----------------|----------|----|
| DATE           | SEPTEMBER 2023 | DRAWN    | MA |
| DRAWING NUMBER | 23063-03       | REVISION | D  |