


Fence Detail
1:20 @ A3

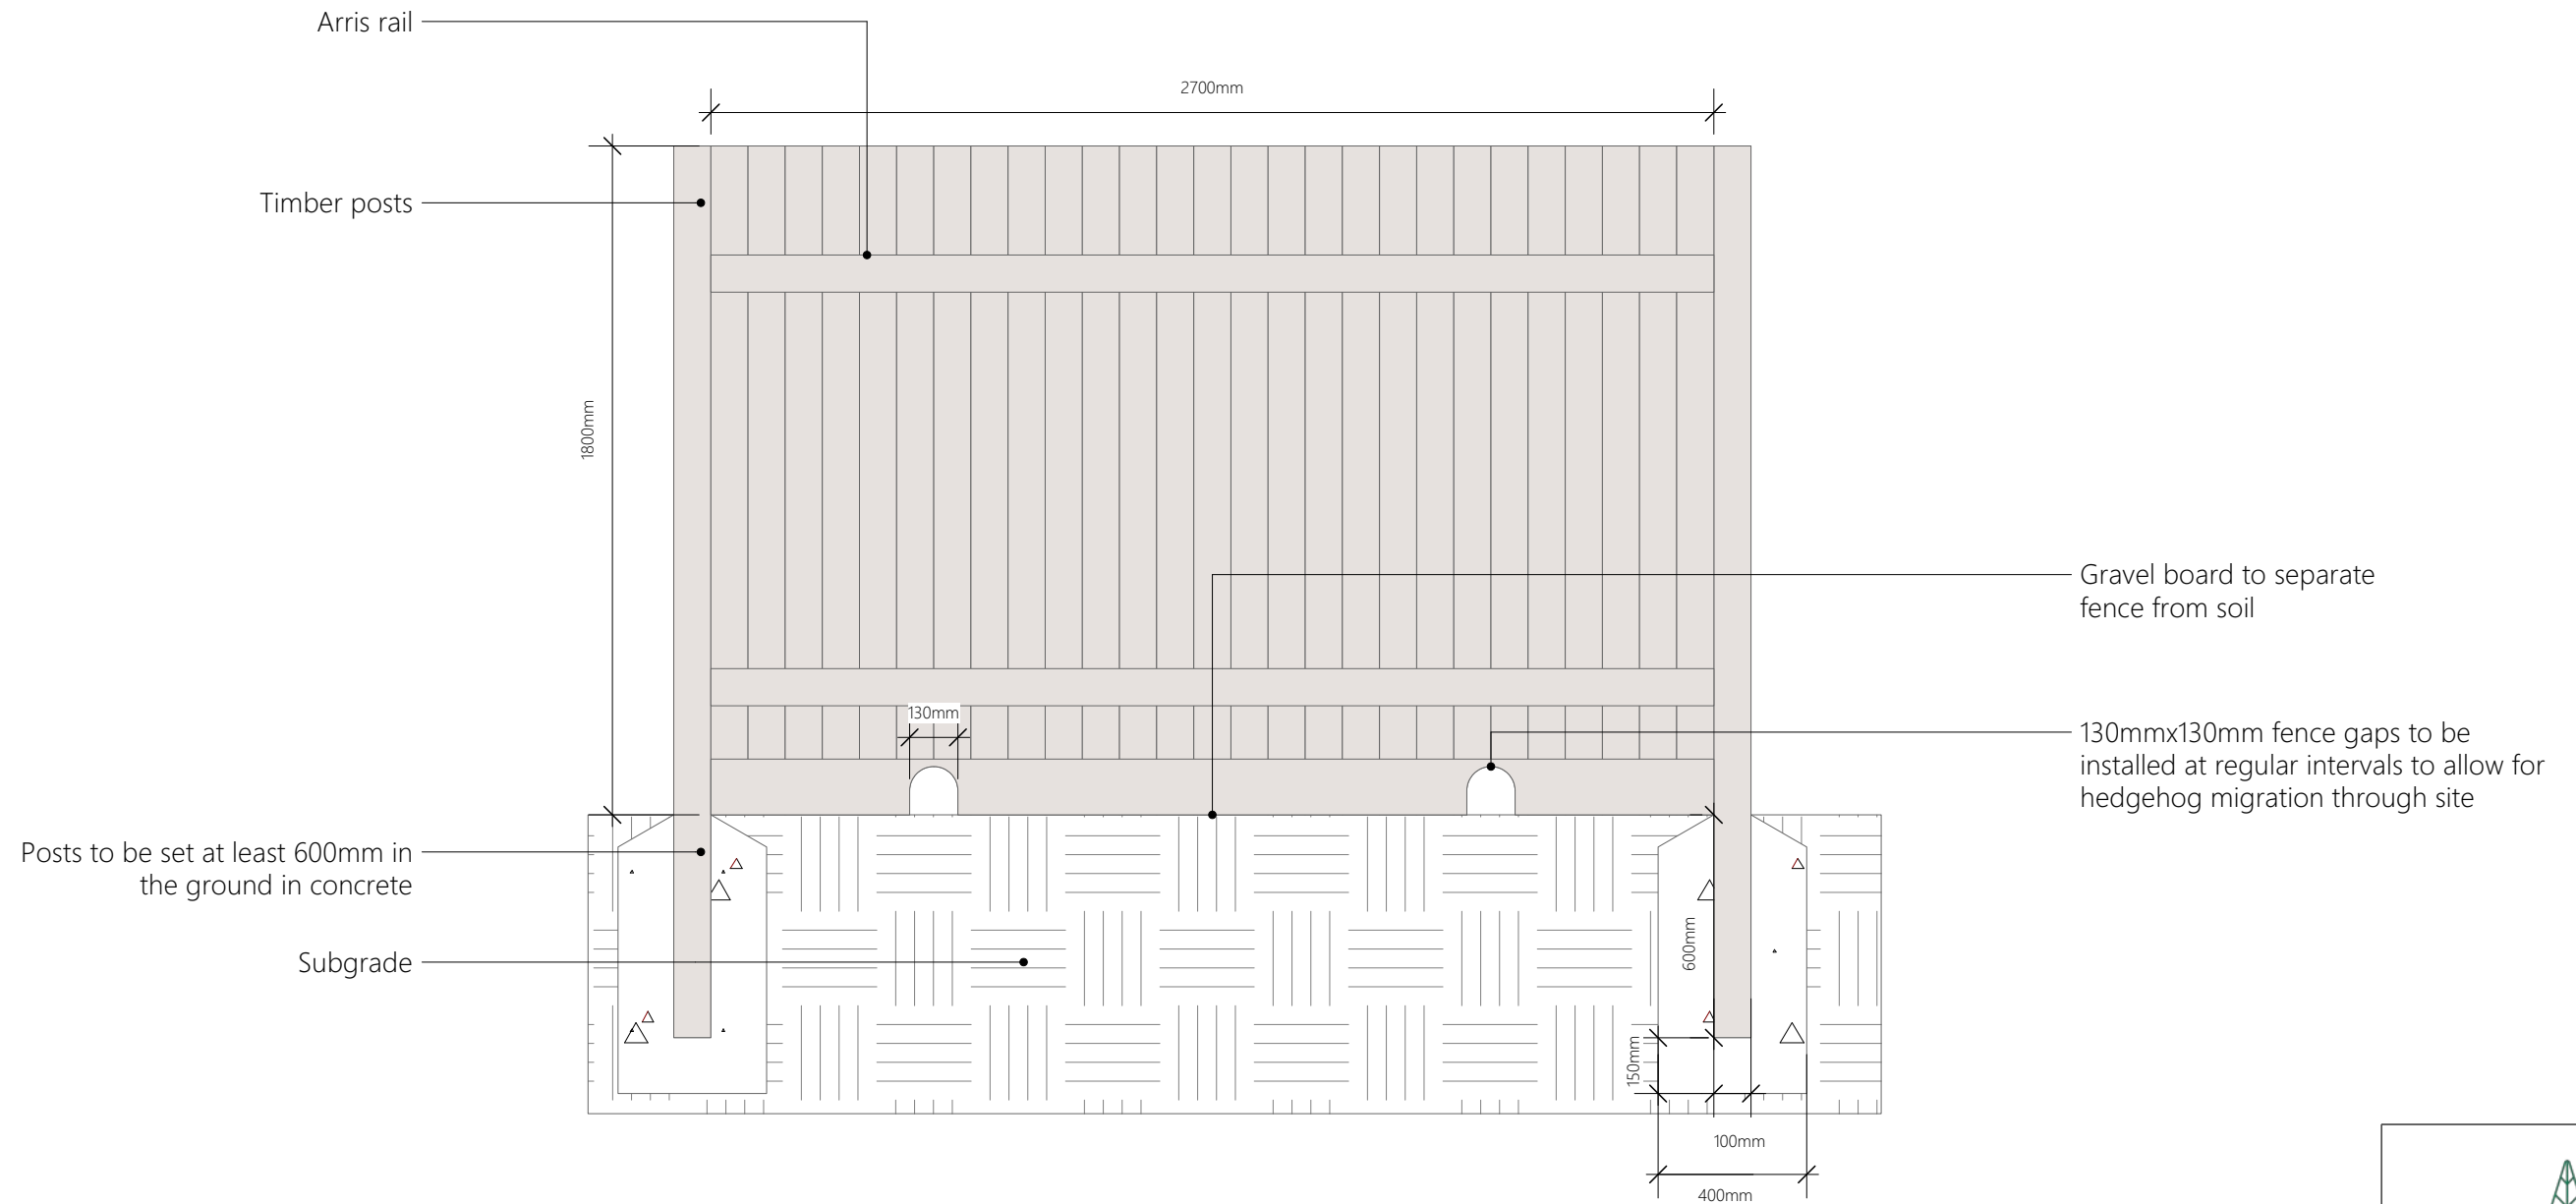


THE LANDSCAPE SERVICE
Landscape & Garden Design
T: 02381 980022
E: info@thelandscape-service.com
W: www.thelandscape-service.com

Site Address
Land at Cowplain School, Hart Plain Avenue, Waterlooville PO8 8RY
Drawing Title
Fence Detail
Drawing Number
464 - 3
Date
25.04.2024
Scale
1:20 @ A3