



Proposed Ground Floor

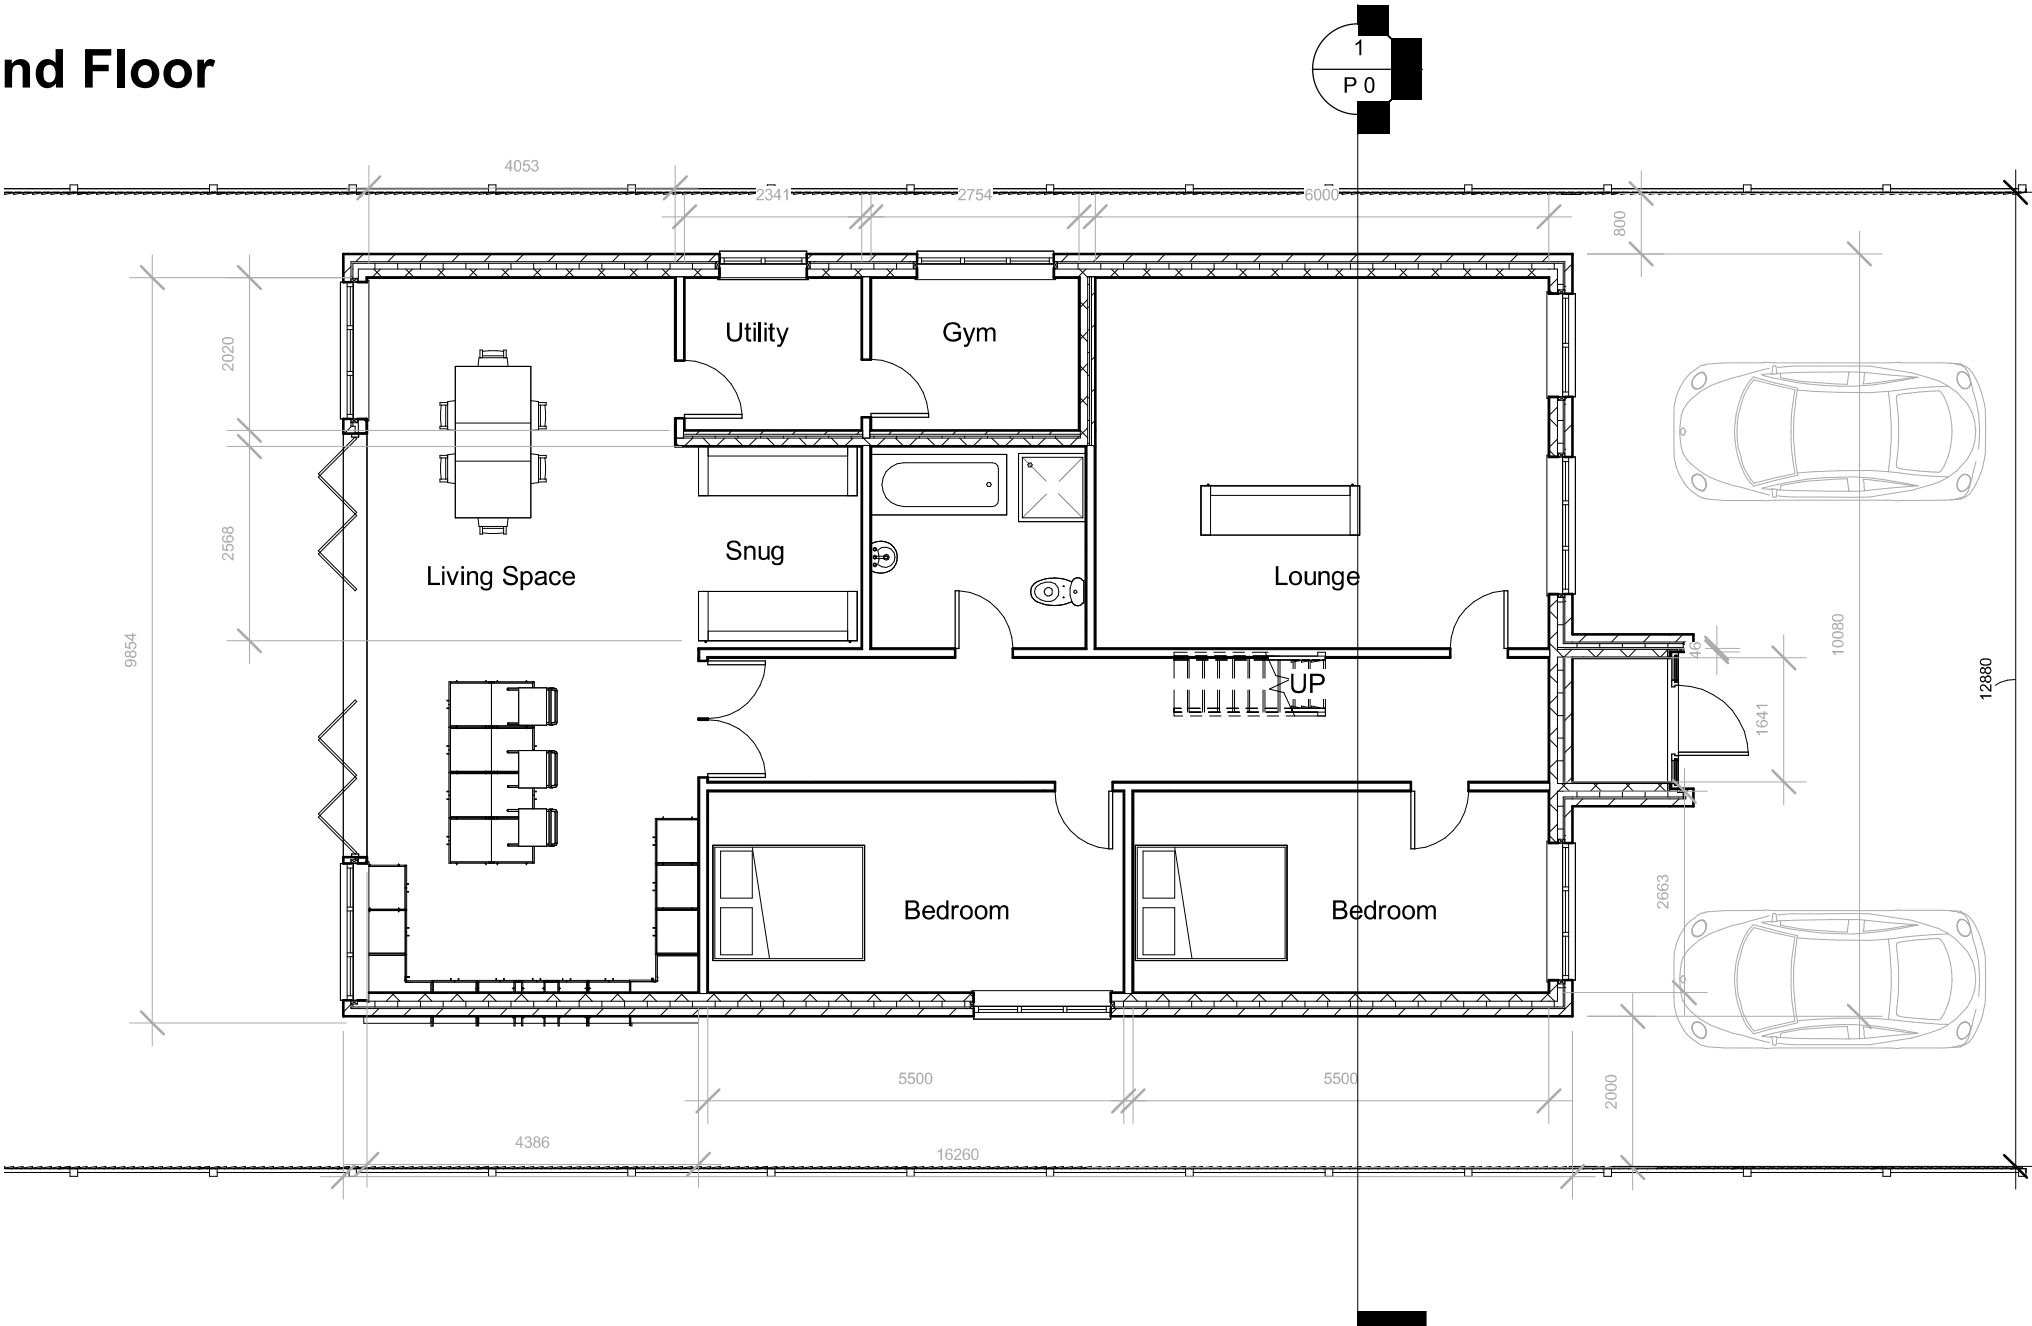

Scale @ A3 unless otherwise stated

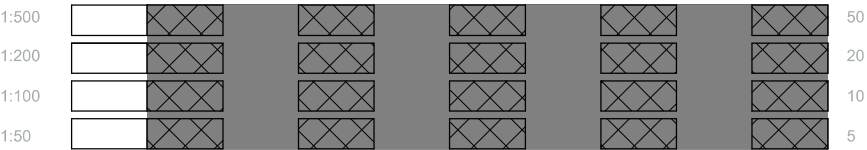

pd

parkers

executive

design

All measurement to be checked on site prior to any commenment (C) Copyright of Parkers Design (Southern) Limited. Any reproduction of these drawings will require written authority from the copyright owner. Parkers Design Limited - The Studio @ 90, PO9 2PR www.pexd.co.uk - info@pexd.co.uk - 07776 008822	PROJECT		CLIENT			
	73 Creek Road PO11 9RA		Rawlings			
	SHEET		Date	Issue Date	Scale (@ A3)	1 : 100
	Ground Floor		Drawn by	SW	DRAWING NUMBER	REV
			Checked by	SR	P200	