


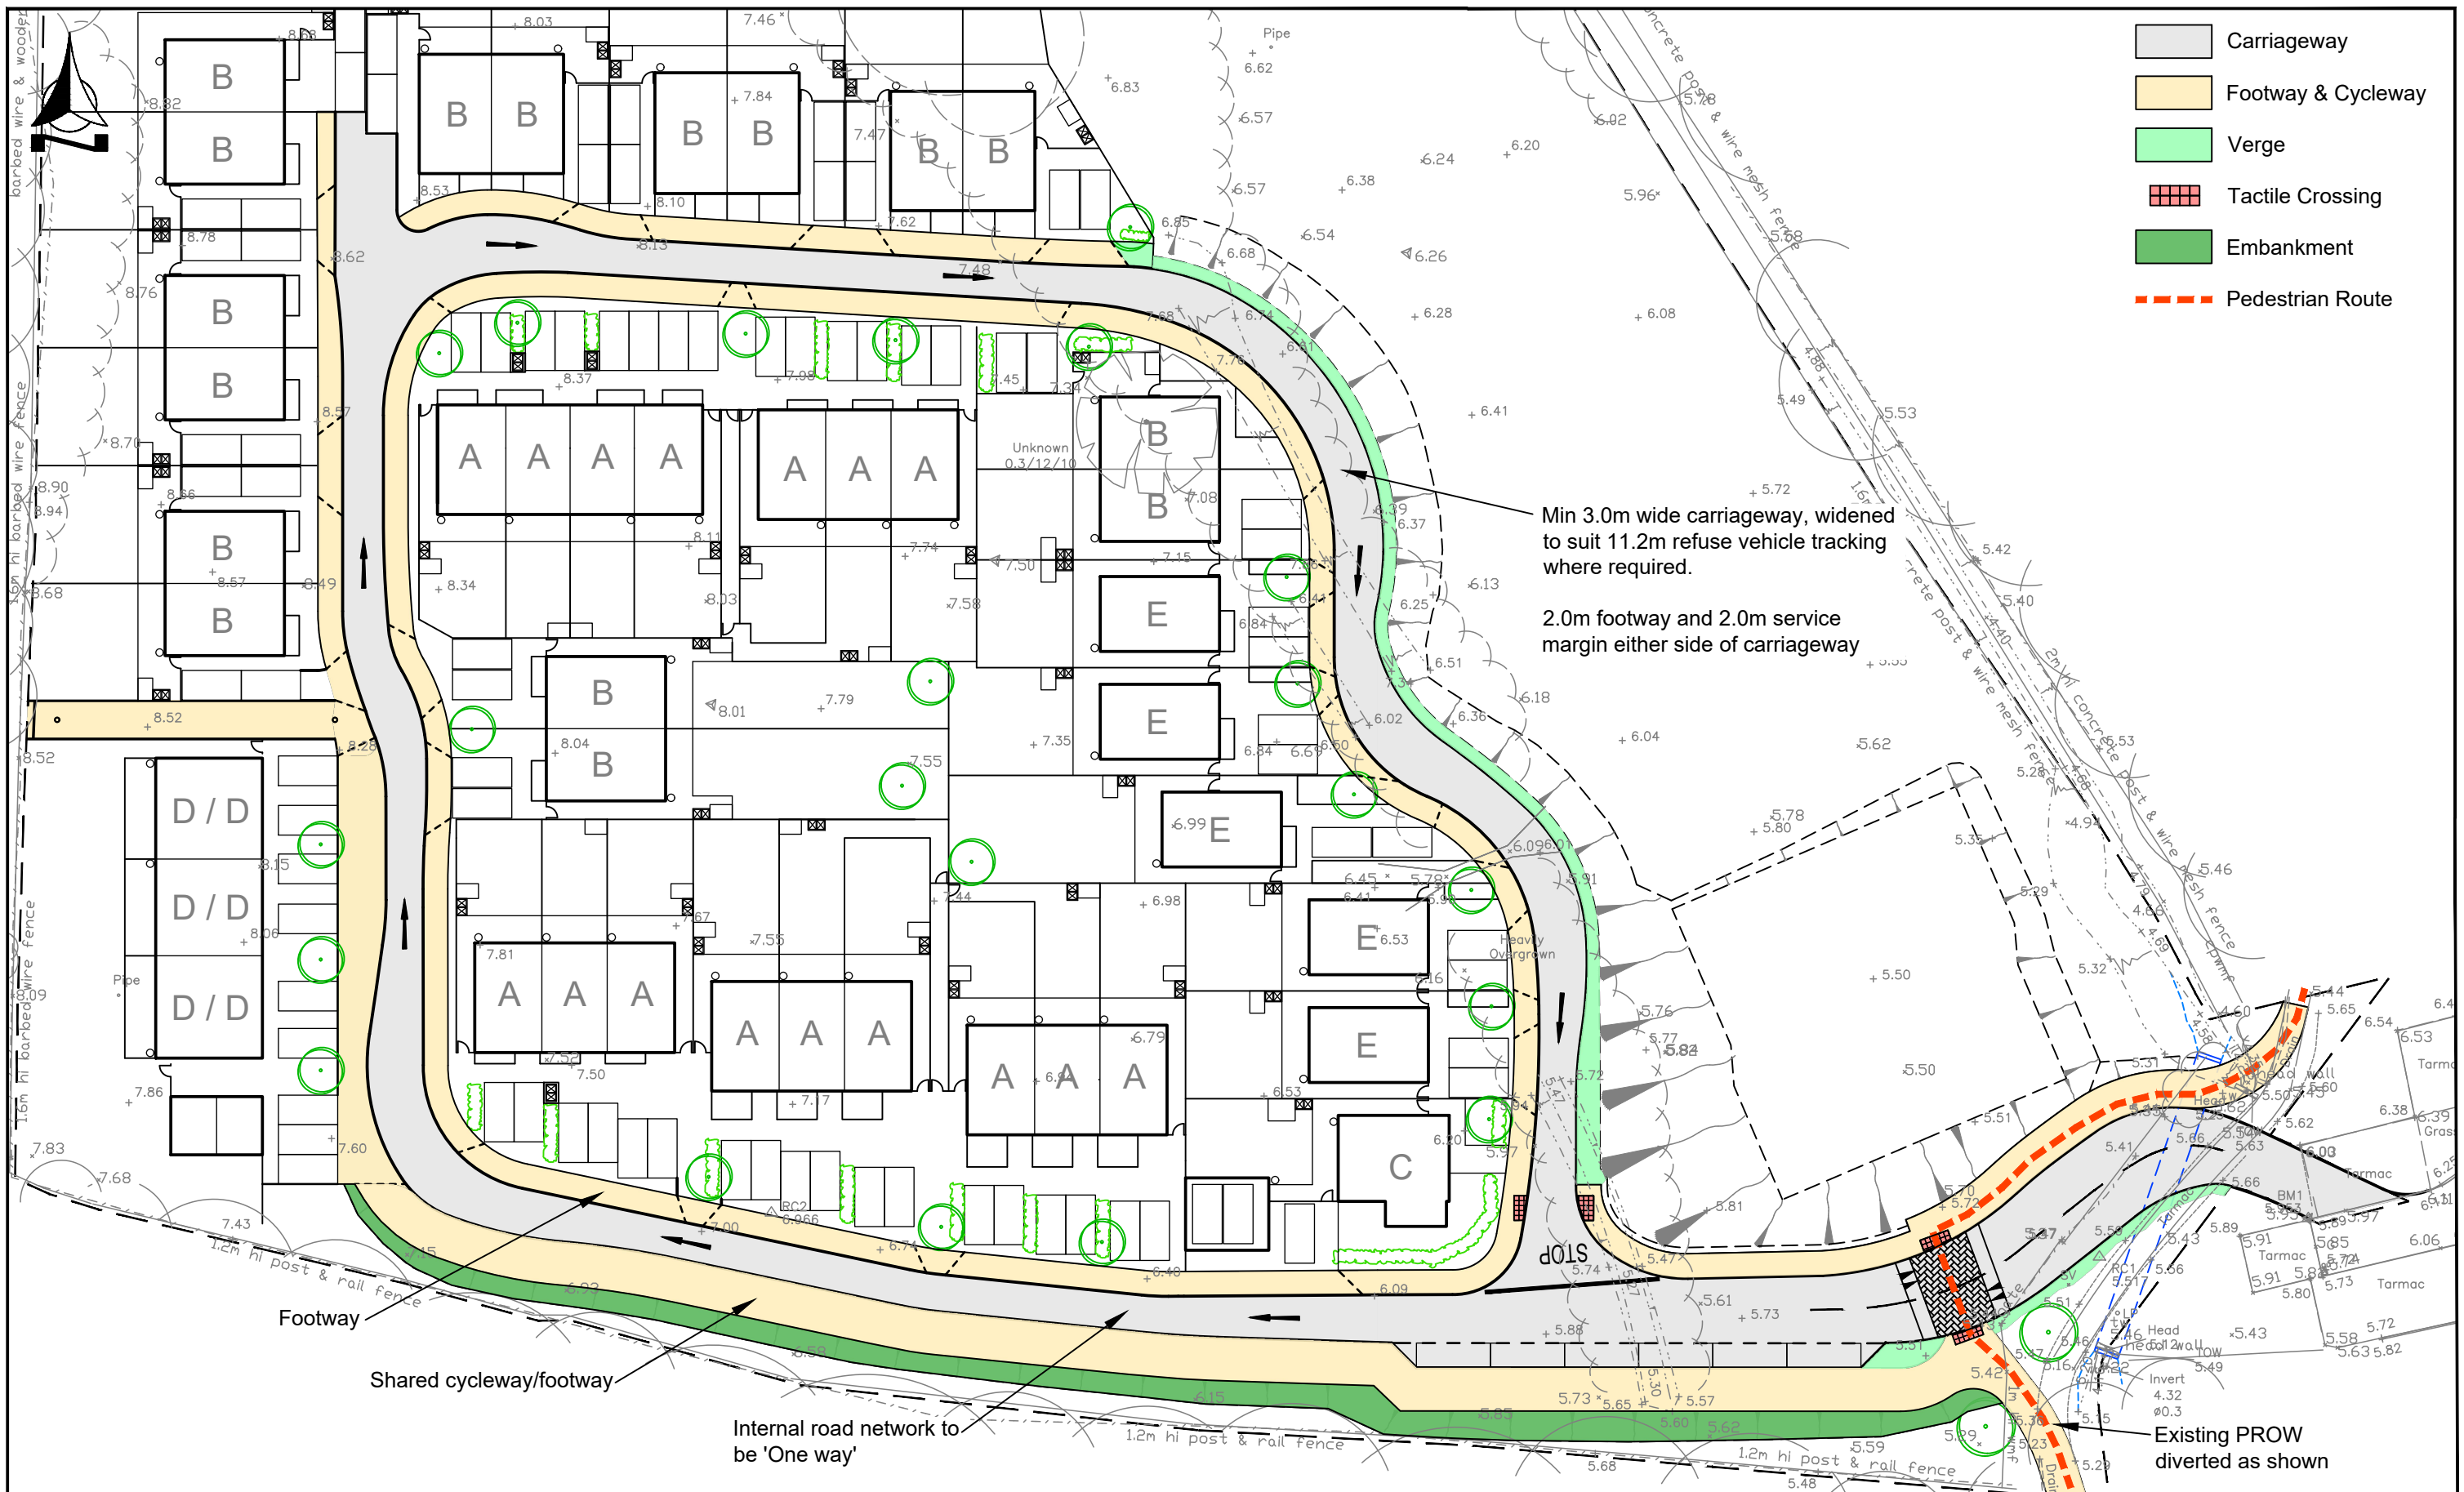

REVISION	AMENDMENT	DRAWN	DATE	CHK
A	Internal layout revised	JCB	28/07/22	MT
B	Minor revisions	JCB	10/08/22	MT
C	Footway & Cycleway Amended	DE	10/10/22	MT
D	Footway Amended	DE	11/10/22	MT



Bellamy Roberts
 Clover House
 Western Lane
 Odiham
 Hampshire, RG29 1TU
 Tel: 01256 703355
 Email: info@bellamyroberts.co.uk

CLIENT	Telstar	DATE	19/07/22
PROJECT	Coldharbour Farm Road, Emsworth	DESIGN BY	-
TITLE	General Arrangement	DRAWN BY	DE
		CHECKED BY	MT
DRAWING No.	5314 / 006	SCALE	1:500 @ A3
		REV No.	D