



PHYSICAL SCALE IN METERS @ 1:100

NOTES:
This drawing has been produced solely for PLANNING/DESIGN.
Do not scale from this Drawing except for planning purposes.
Any drainage shown is presumed and to be checked on site before commencement of works.
This drawing is the copyright of MF Designs Ltd.

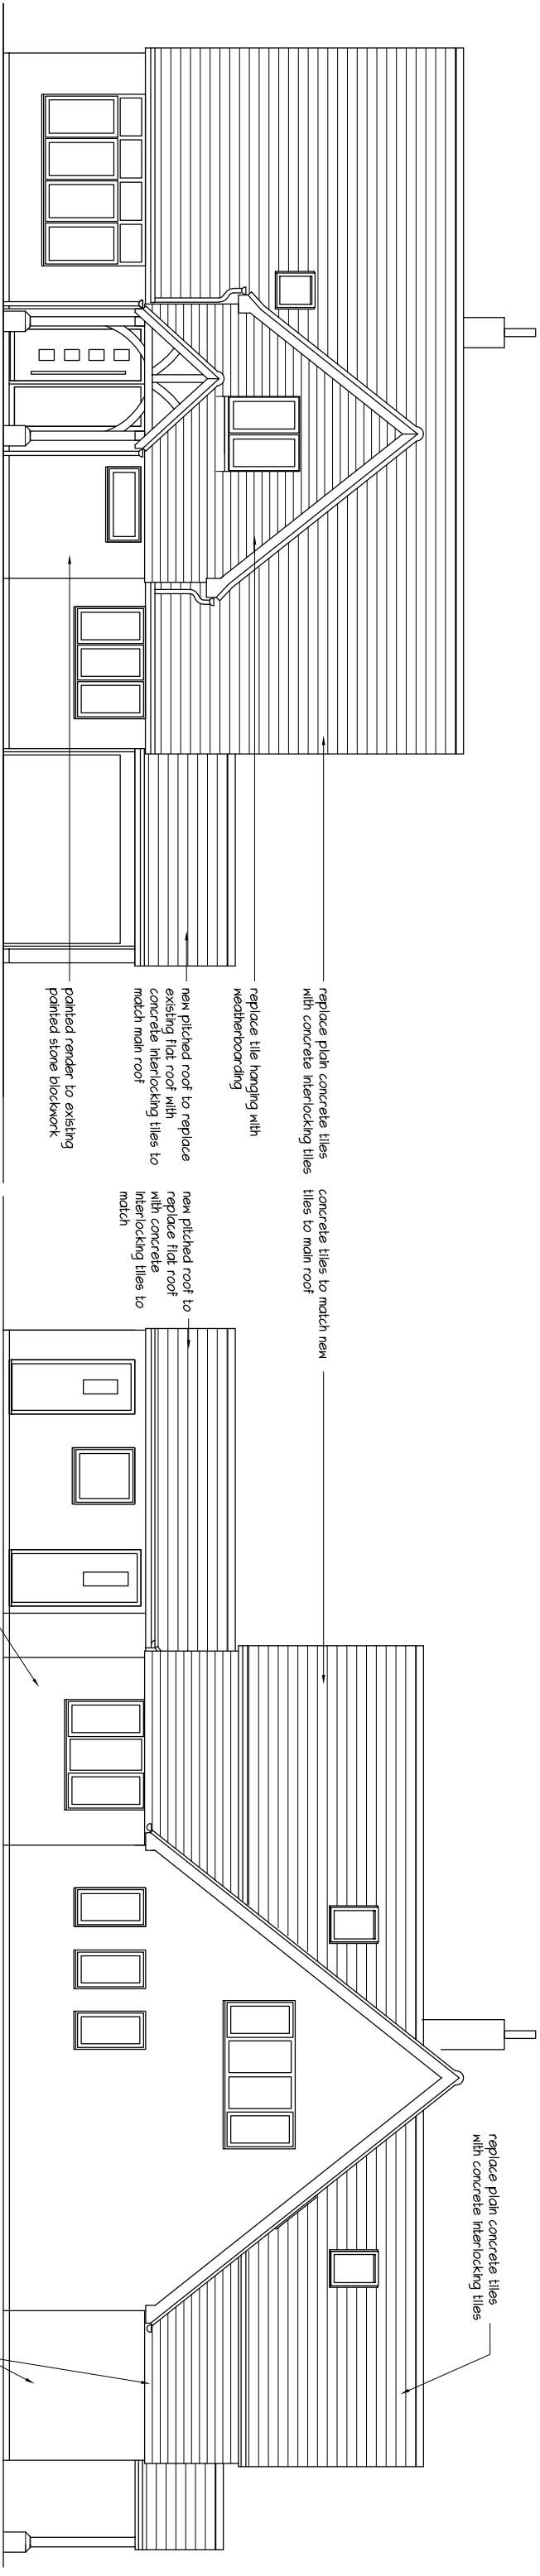

Proposed South (front)

Proposed West

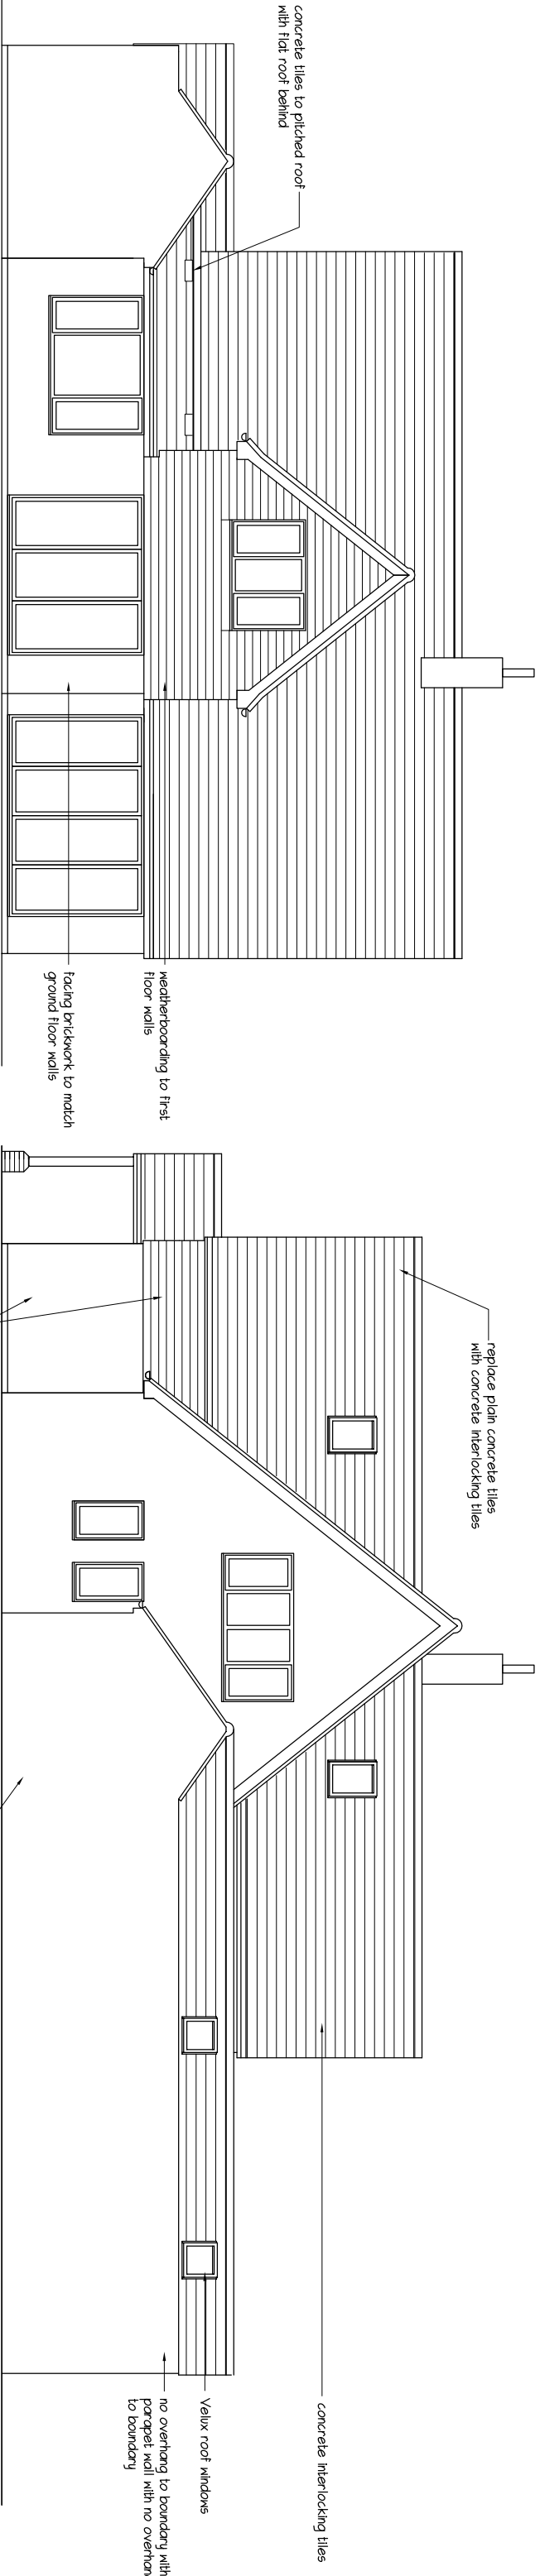

Proposed North (rear)

Proposed East

EXTENSION & ALTERATIONS - 12 Wensley Gardens, Emsworth. PO10 7RA

A: 15/04/2024 - Velux rooflights to first floor extension

mf designs ltd

Chartered Architects

36 Grove Road • Havant • Hampshire • PO9 1AR

Director: Martin Farrer RIBA • Co Registration No.4507379

U/F 02382 470967

e admin@mfdesigns.org.uk

Date: April 2024

Scale: 1:100

Job No: 3335

Dwg No: P_02 A

