



PHYSICAL SCALE IN METERS @ 1:100

NOTES:
This drawing has been produced solely for PLANNING/DESIGN.
Do not Scale from this Drawing except for planning purposes.
Any drainage runs shown are presumed and to be checked on
site before commencement of works.
This drawing is the copyright of MF Designs Ltd.

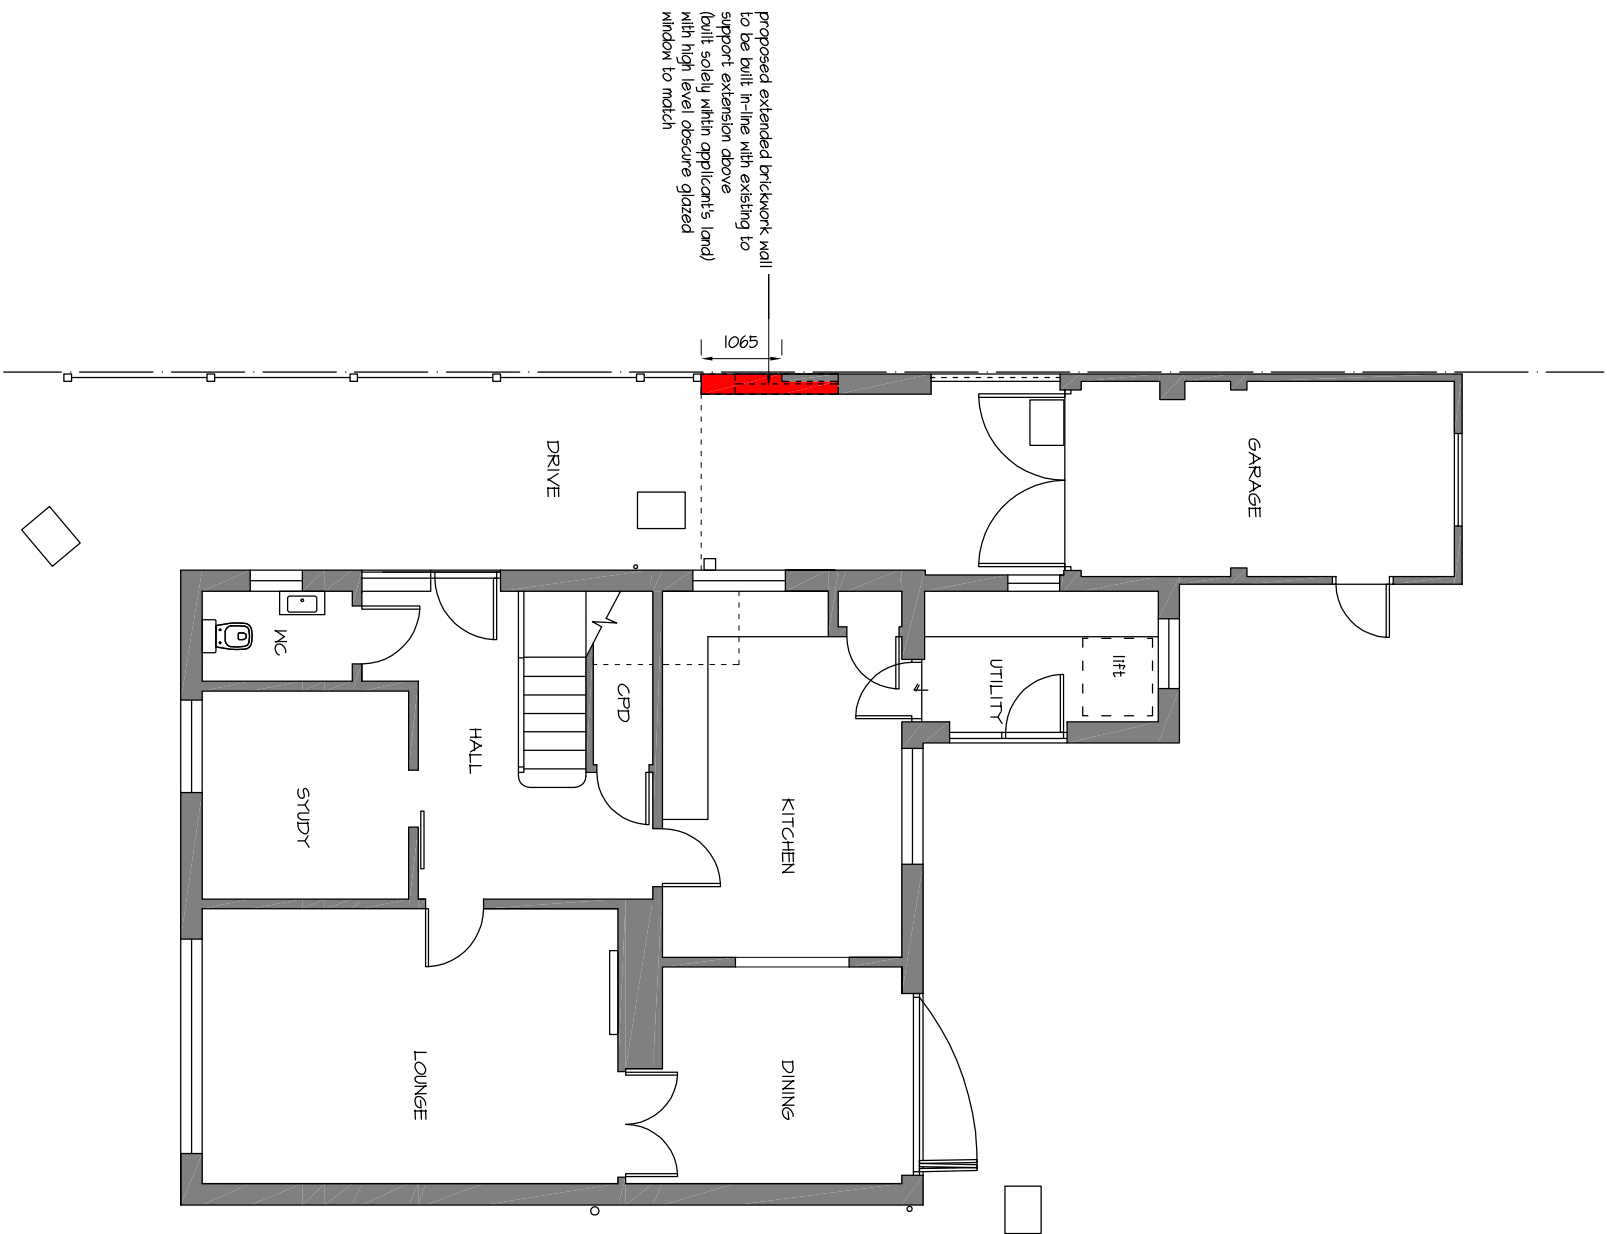

Proposed Ground

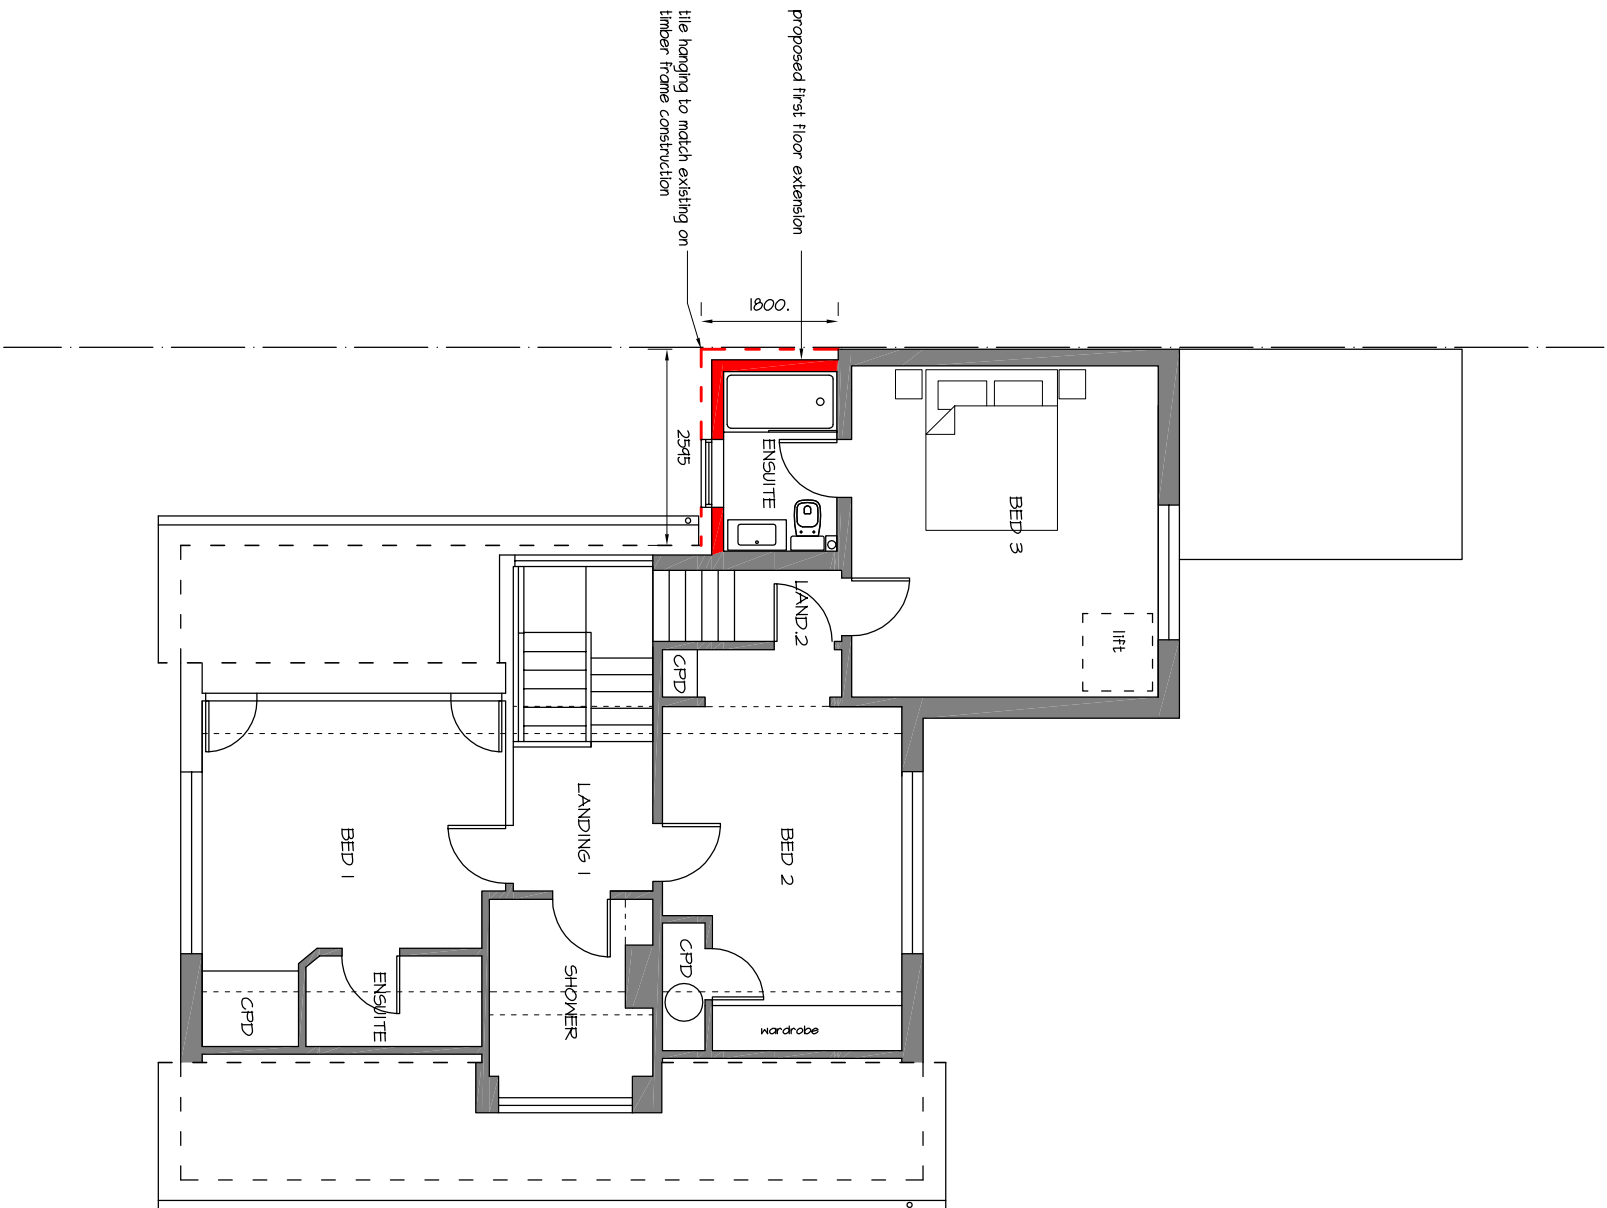

Proposed First



mf designs ltd

Chartered Architects



36 Grove Road • Havant • Hampshire • PO9 1AR
Director: Martin Farrer RIBA • Co Registration No.4507379
U/F 02382 470967
e admh@mfdesigns.org.uk

Date: Nov 2022
Scale: 1:100
Job No: 3310
Dwg No: P_01

FIRST FLOOR EXTENSION - 14 Garland Avenue, Emsworth. PO10 7QA