



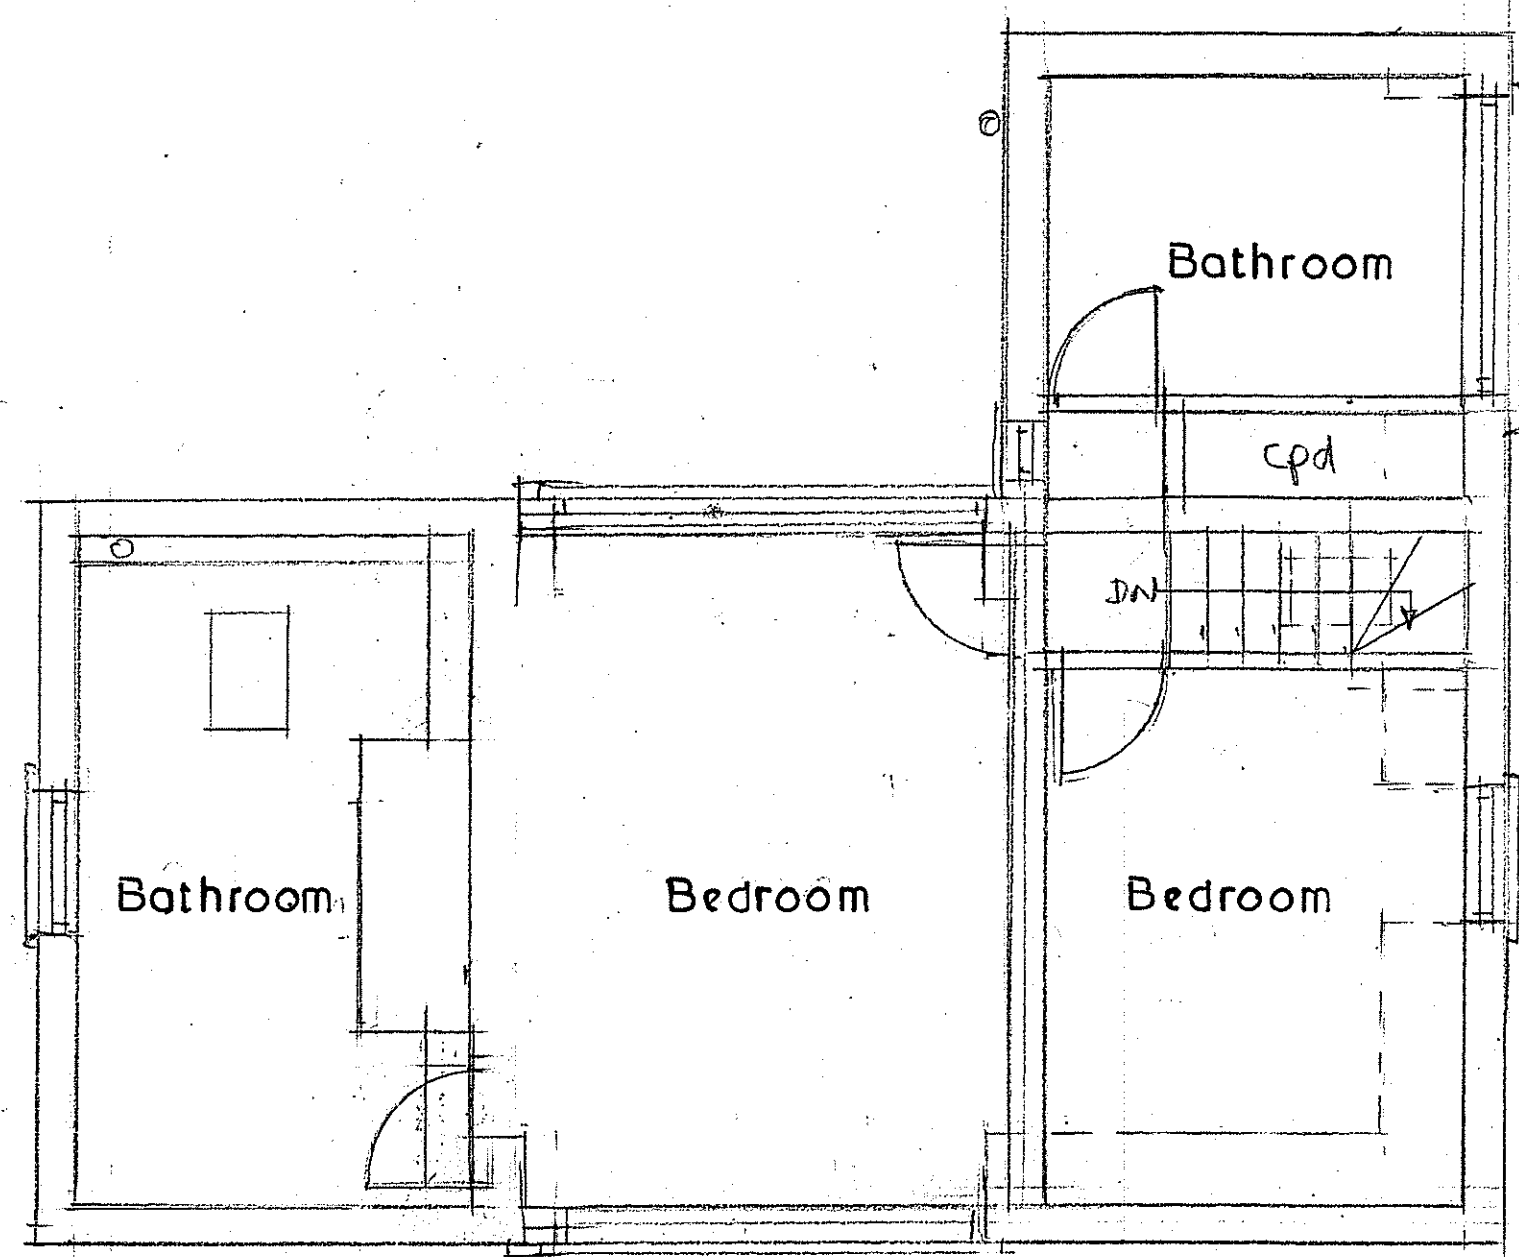

FIRST

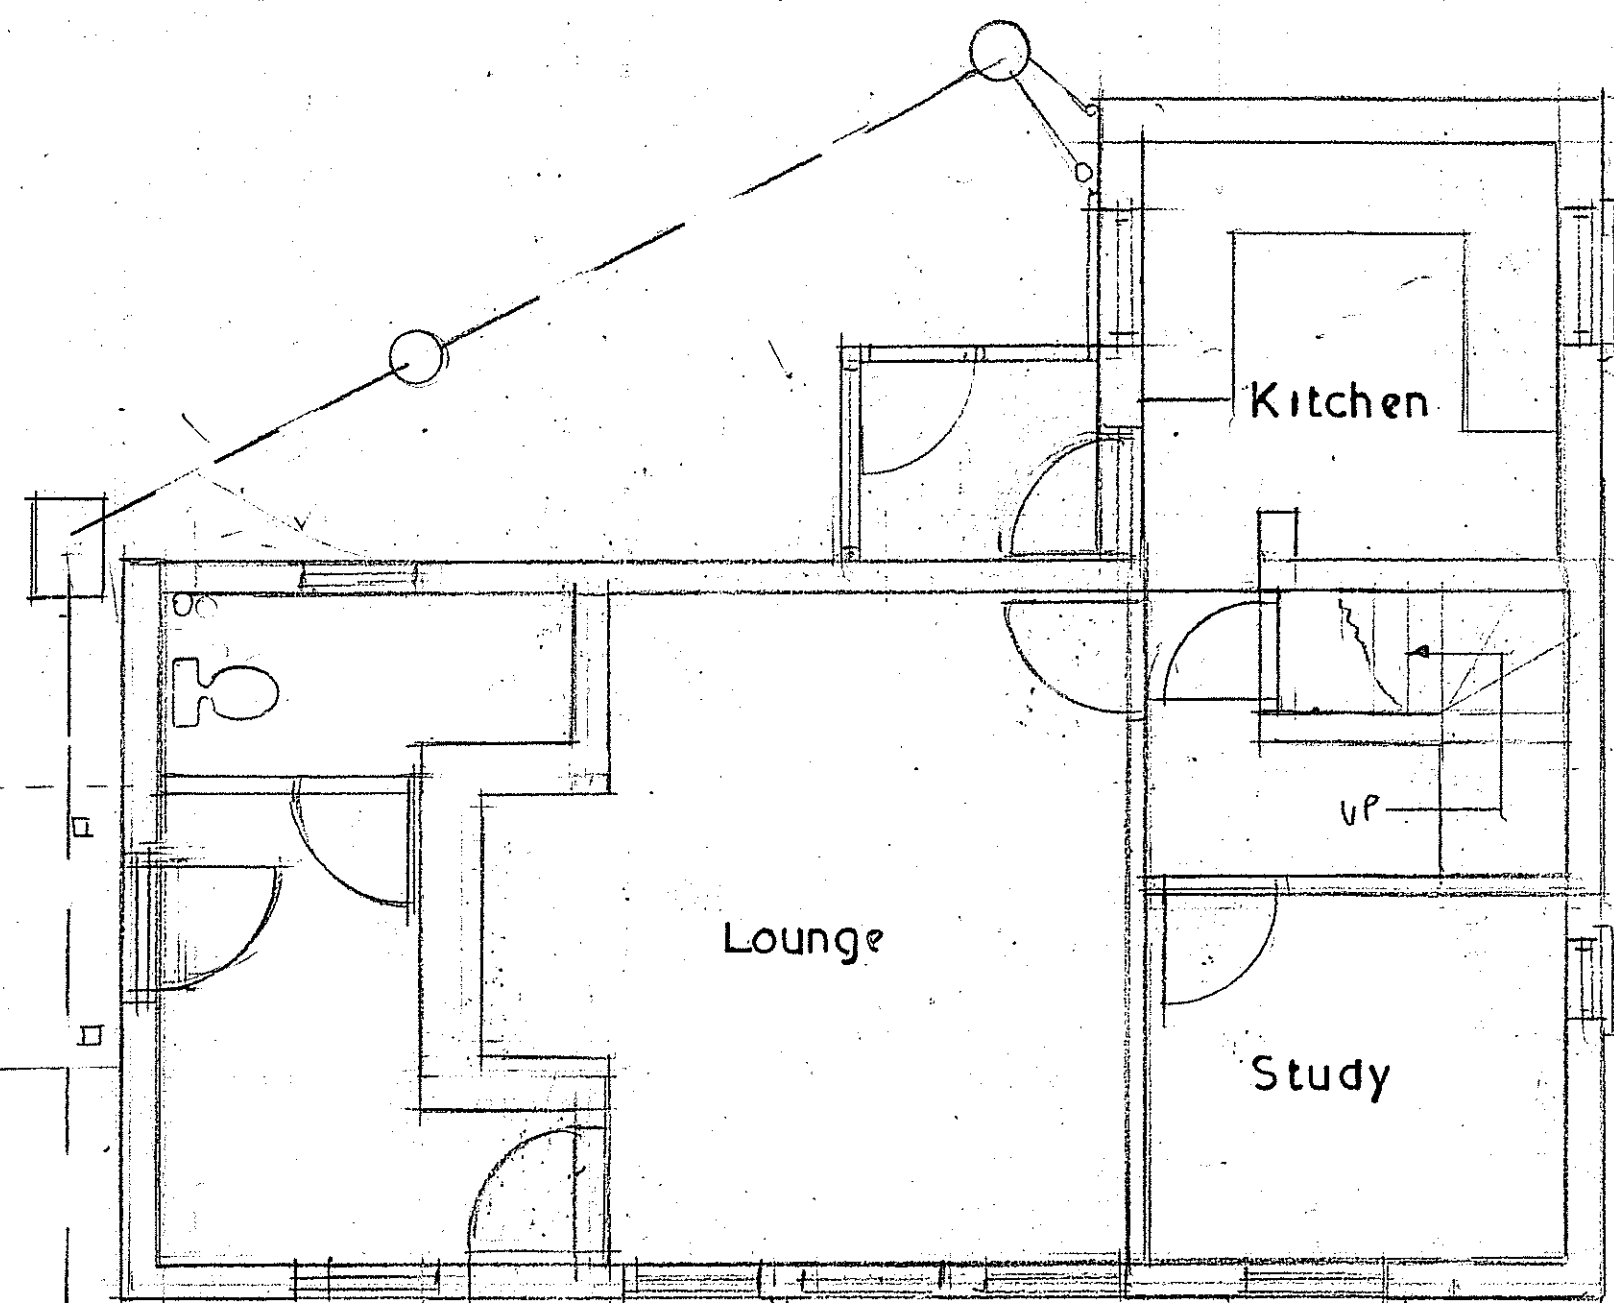


GROUND



Rear




West Side

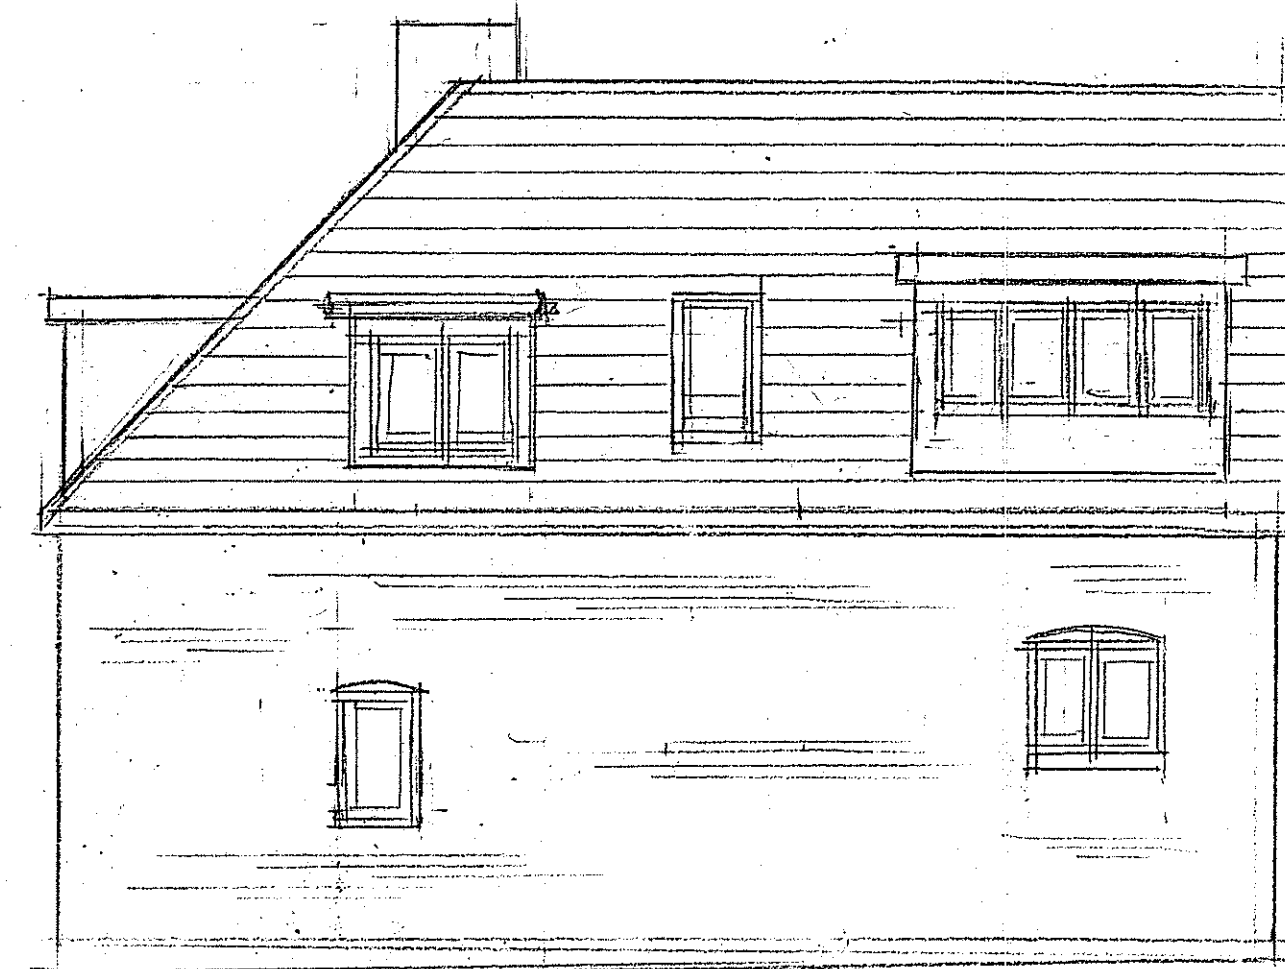

East Side

1/50

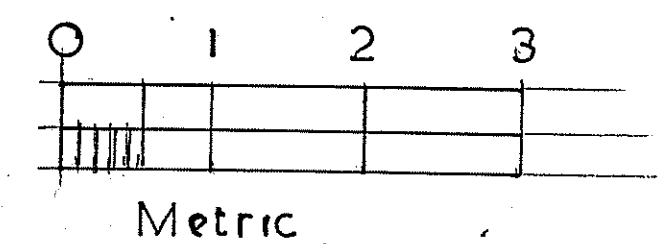

Metric