
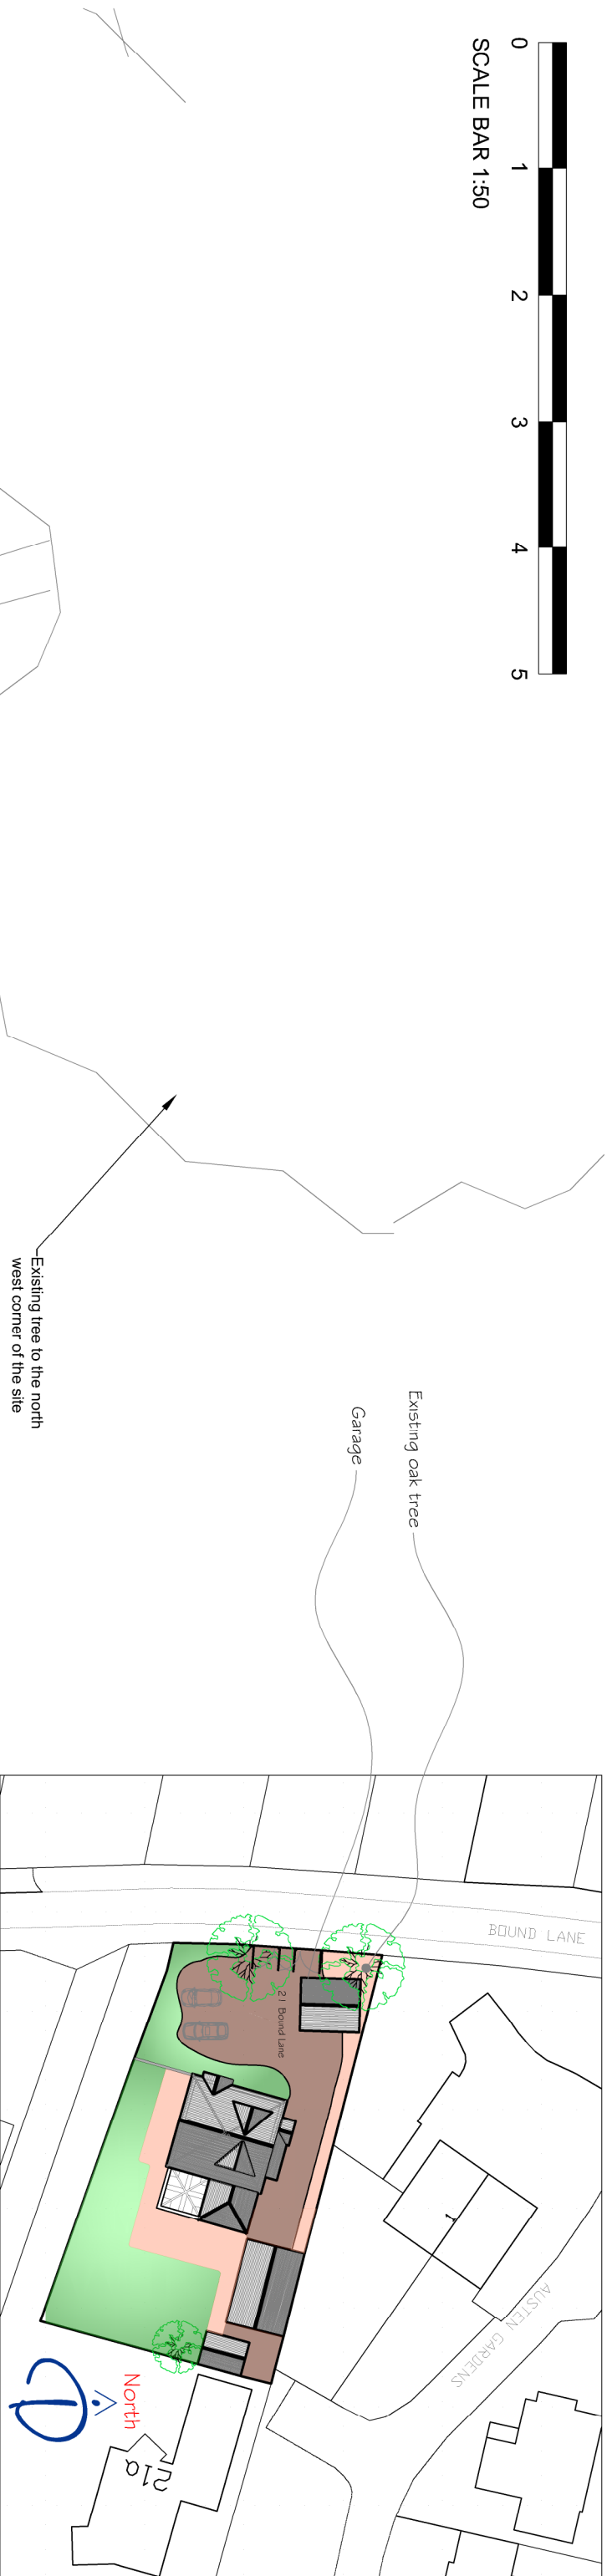


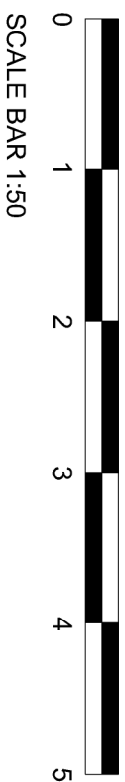

Key Plan of The Site


Planning Condition 5 states

Any excavation work, including foundations, within the existing root protection area of the

Trees in relation to design, demolition and construction

Recommendations: Any roots over 25mm in diameter shall not be severed and if exposed should be packed with sphagnum moss and wrapped with hessian to prevent the entry of rot causing fungi and micro-organisms. No roots shall be left exposed to the air, water, snow or frost for more than two hours without appropriate protection.

Reason: To ensure the trees are not adversely affected by the construction of the development and having due regard to policies CS16 and DM8 of the Havant Core Strategy (2011) and the National Planning Policy Framework.

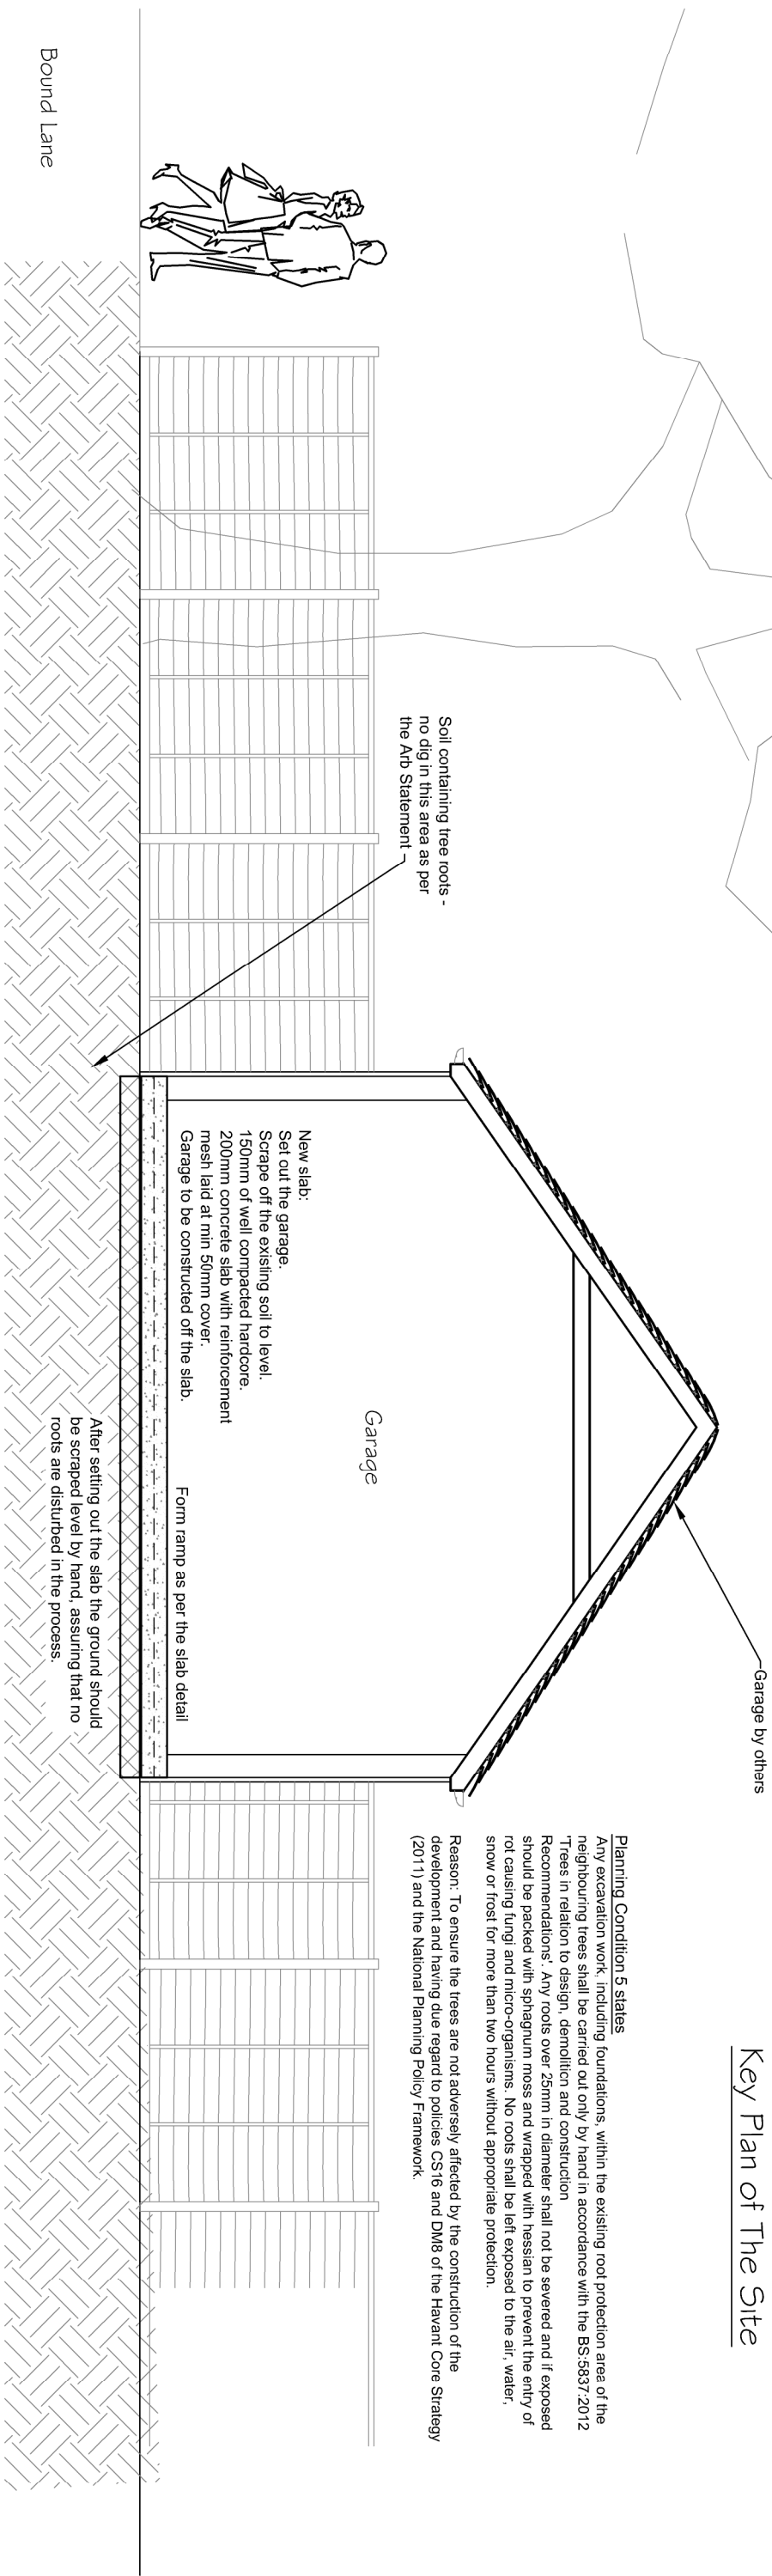

				CLIENT Mr & Mrs Waller	PROJECT Alterations to 21 Bound Lane Haying Island	TITLE Proposed Section and Elevations	
							iDraw Ltd, 26 Southdown Road, Horndean, Hampshire. PO8 0ET Mob: 07810 518633 Tel: 02392 006 406 Email : idraw@live.co.uk Web: www.idrawarchitecture.co.uk
-							
Rev Description	Date	PM					
REVISIONS							
				PLANNING	iDraw Limited ©Copyright Reserved 2024.	Scale : 1:50@A3 Date : ☉ MARCH2024	Drawn by : MD Drawing No.: 20.331.G20
A	B	C	D	E	F	G	H
J	K	L	M	N	P	Q	R
S	T	U	V	W	X	Y	Z