


LOCATION PLAN

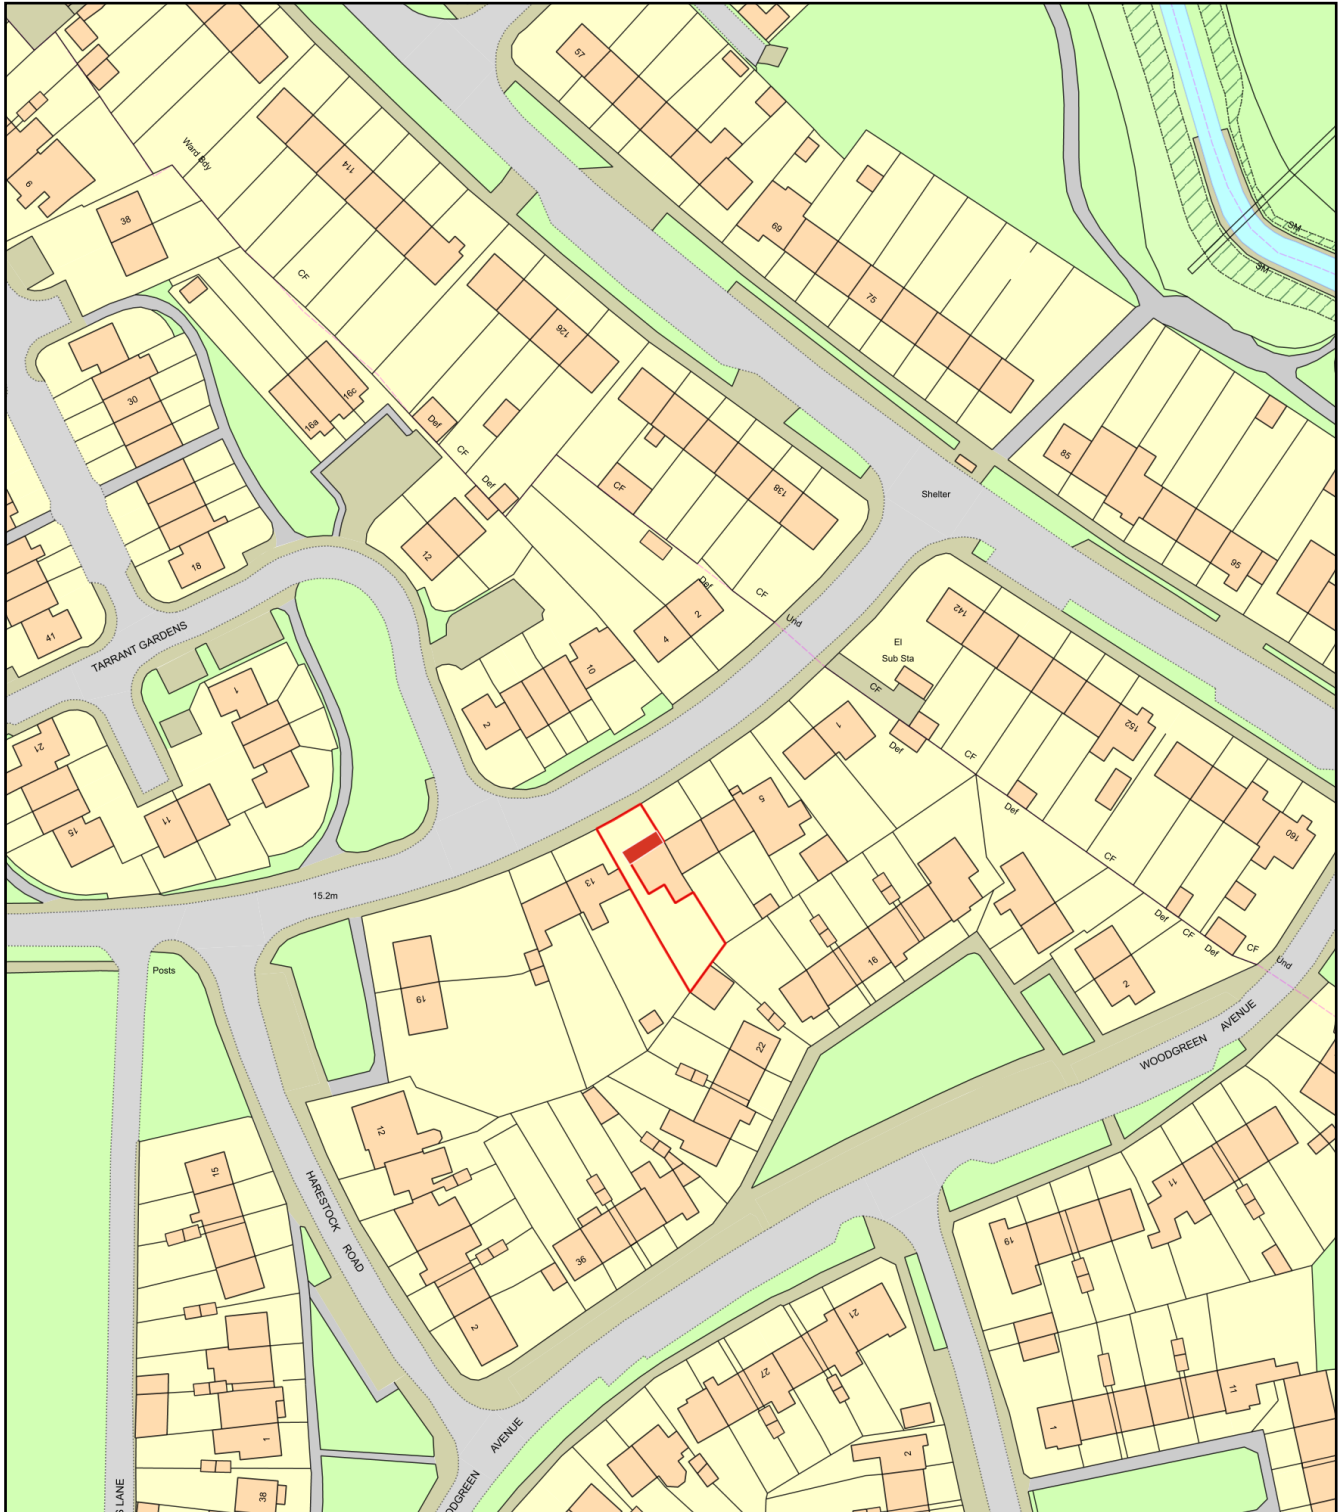

0 50
Metres



Plan Produced for: 11 HOOKS FARM WAY, HAVANT

Date Produced: 21 Mar 2024

Plan Reference Number: TQRQM24081161452046

Scale: 1:1250 @ A4