



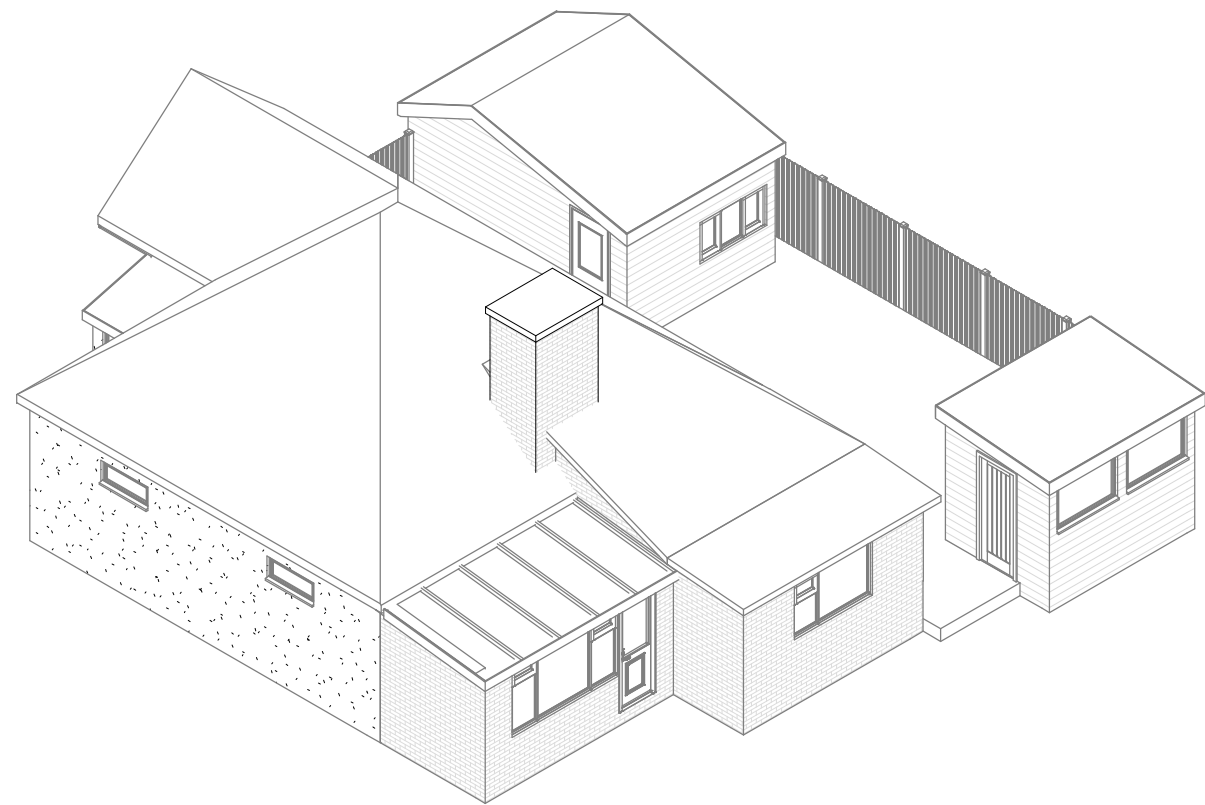

Existing 3D 4

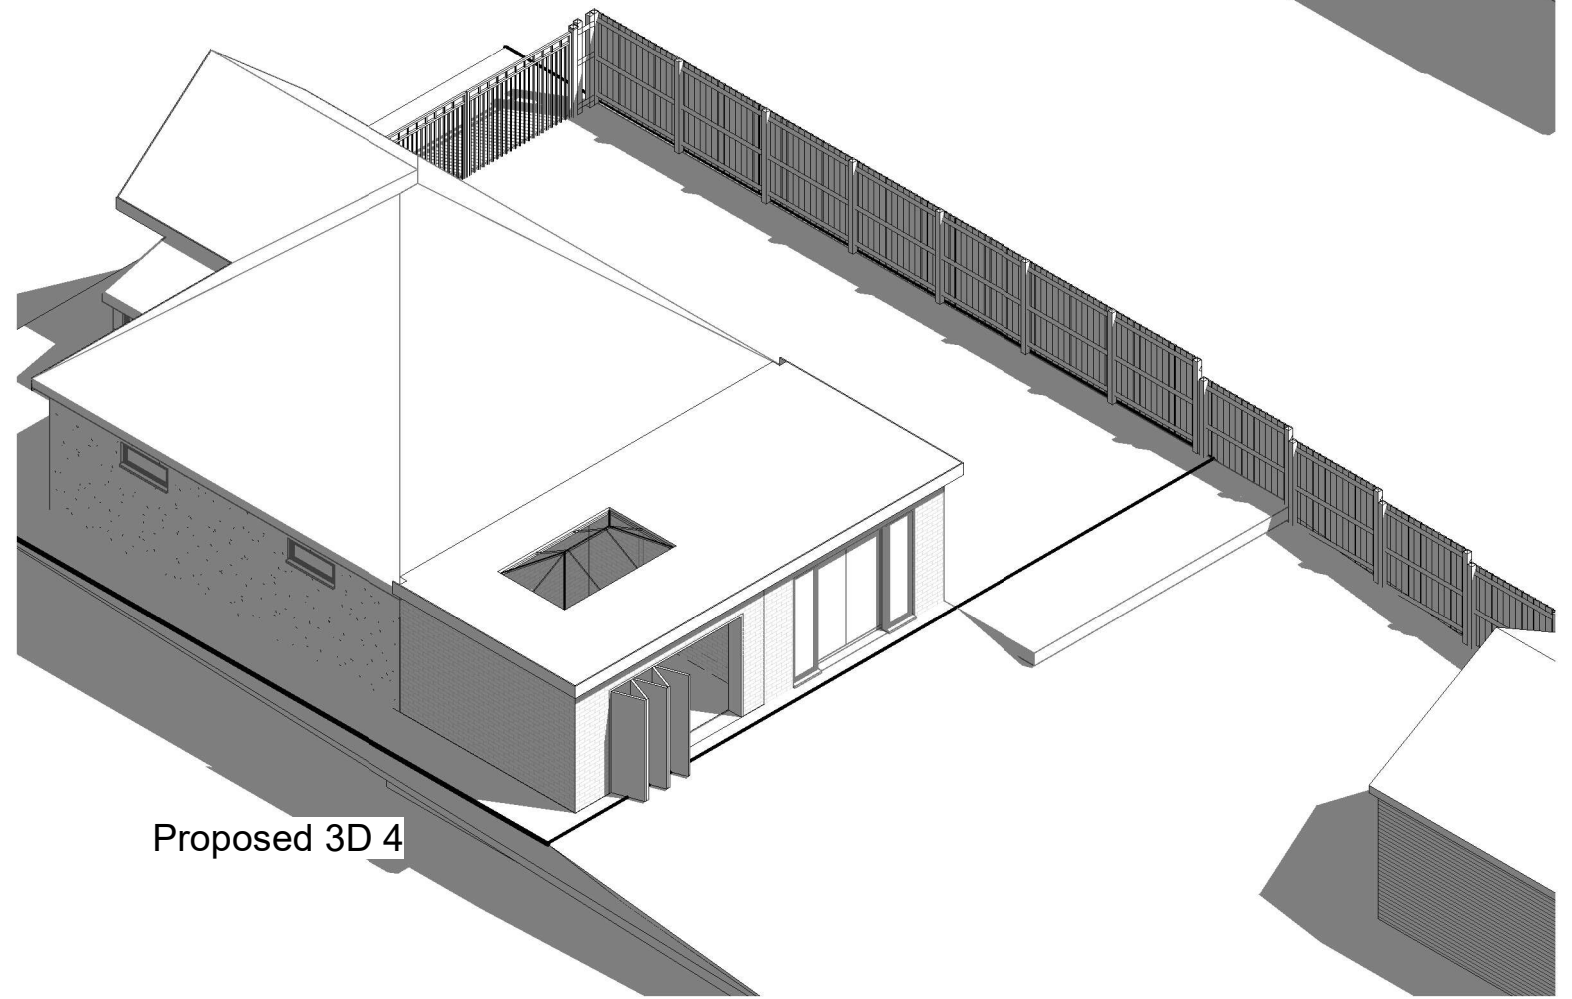

Proposed 3D 4



1:500		50
1:200		20
1:100		10
1:50		5

All measurement to be checked on site prior to any commenent

Parkers Design Limited - The Studio @ 90, PO9 2PR

www.pexd.co.uk - info@parkersdesign.com - 07776 008822

PROJECT	11 Kings Road Cowplain PO8 8UR		CLIENT				Nutbrown	
			Date		Issue Date		Scale (@ A3)	
SHEET	3D 4		Drawn by		SW	DRAWING NUMBER		REV
			Checked by		SR	P 7		