



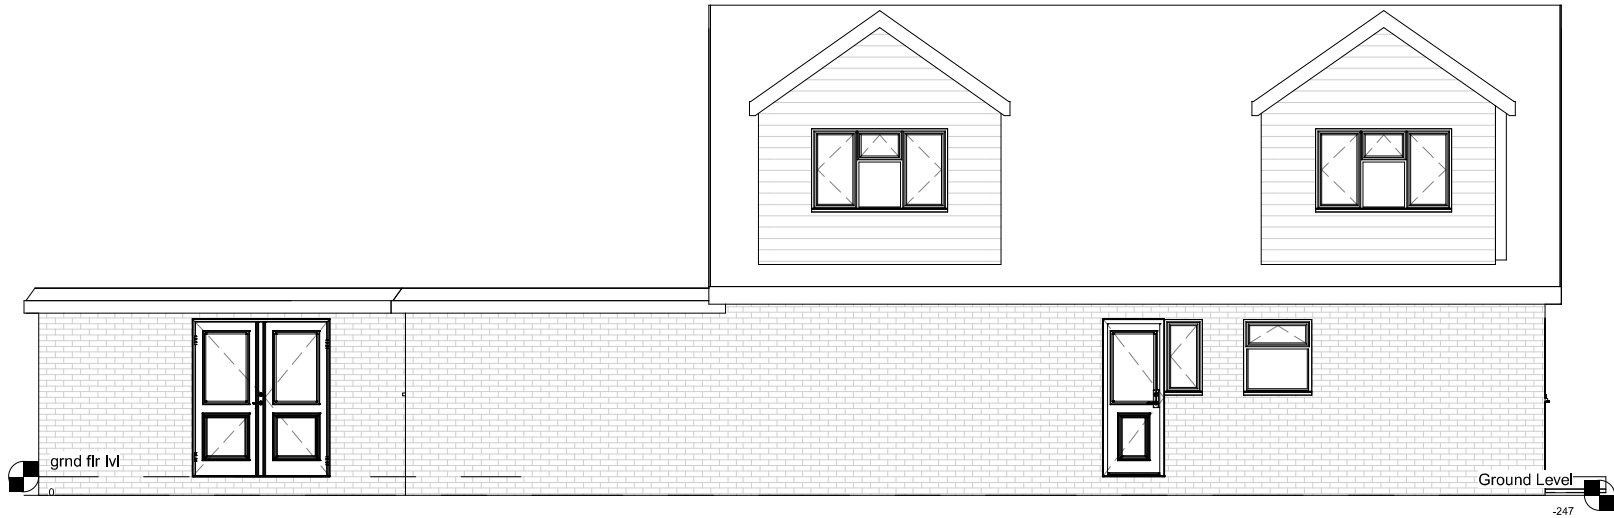

Existing Elevation-Left side

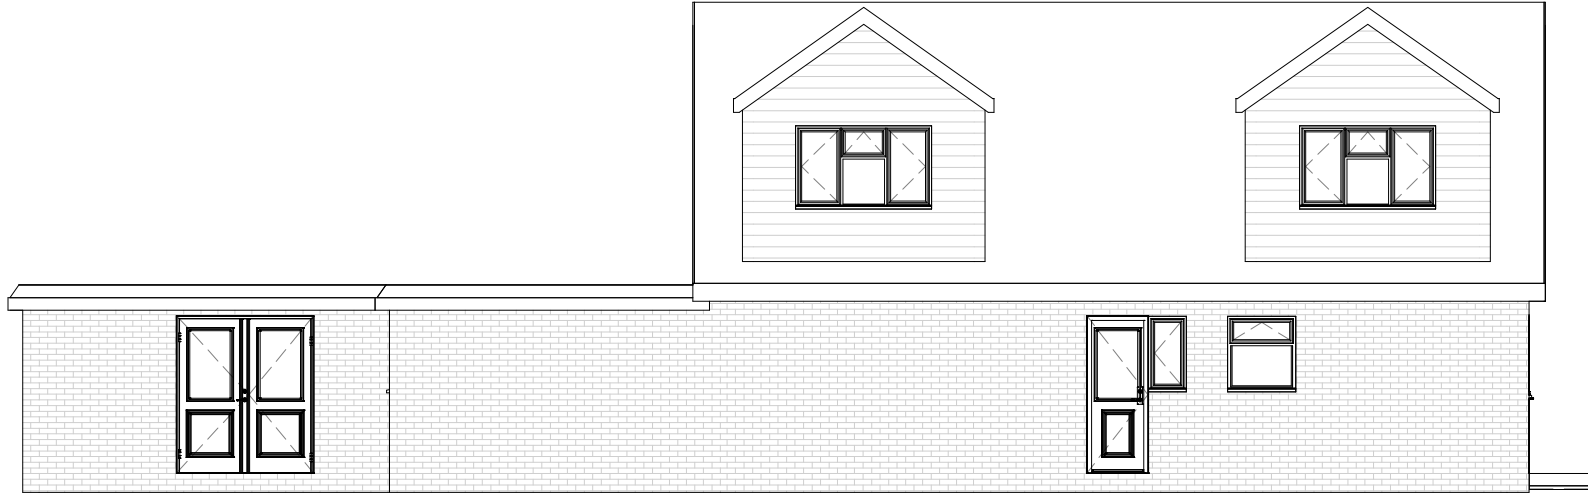

Proposed Elevation-Left side

1:500								50
1:200								20
1:100								10
1:50								5

parkers

executive

design

All measurement to be checked on site prior to any commenment
(C) Copyright of Parkers Design (Southern) Limited. Any reproduction of these drawings will require written authority from the copyright owner.

Parkers Design Limited - The Studio @ 90, PO9 2PR
www.pexd.co.uk - info@parkersdesign.com - 07776 008822

PROJECT
18 Spring Vale PO8 9DA

SHEET
Elevations-Left side

CLIENT
Southwood

Date	Issue Date	Scale (@ A3)	1 : 100
Drawn by	SW	DRAWING NUMBER	REV
Checked by	SR	P 4	