




Existing Front Elevation - 1:200

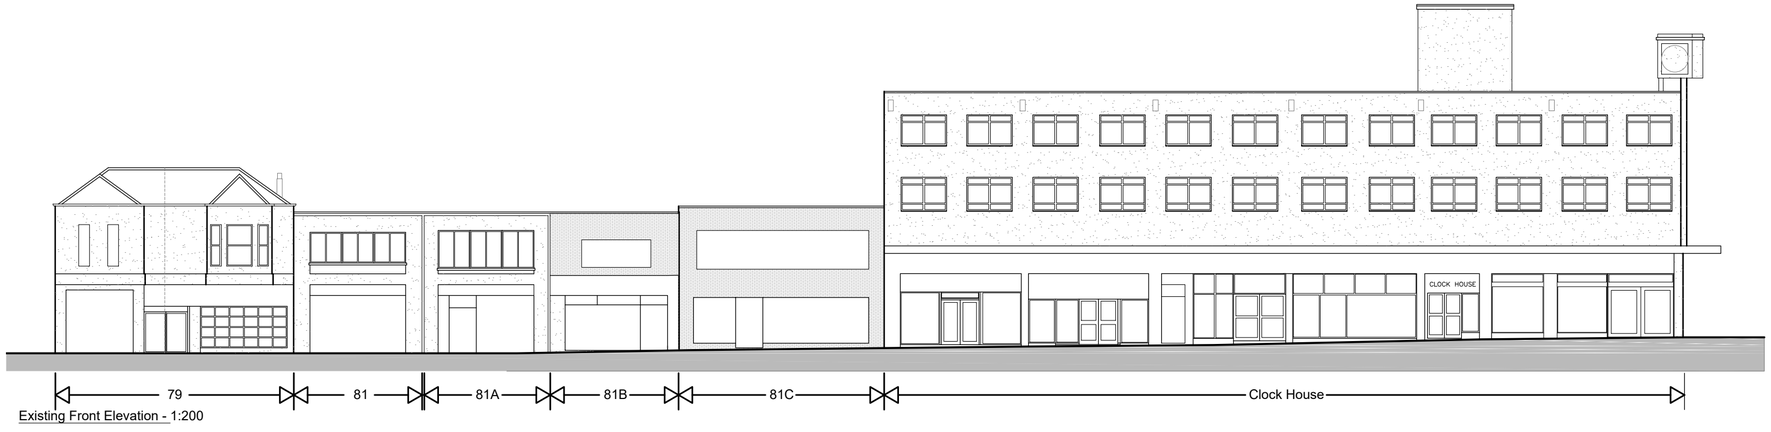


Existing Rear Elevation - 1:200

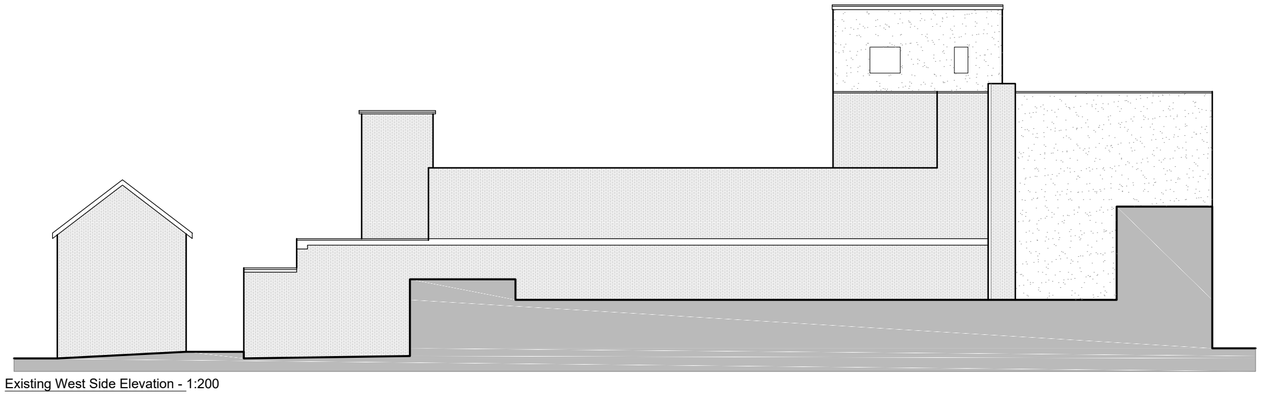


Existing West Side Elevation - 1:200

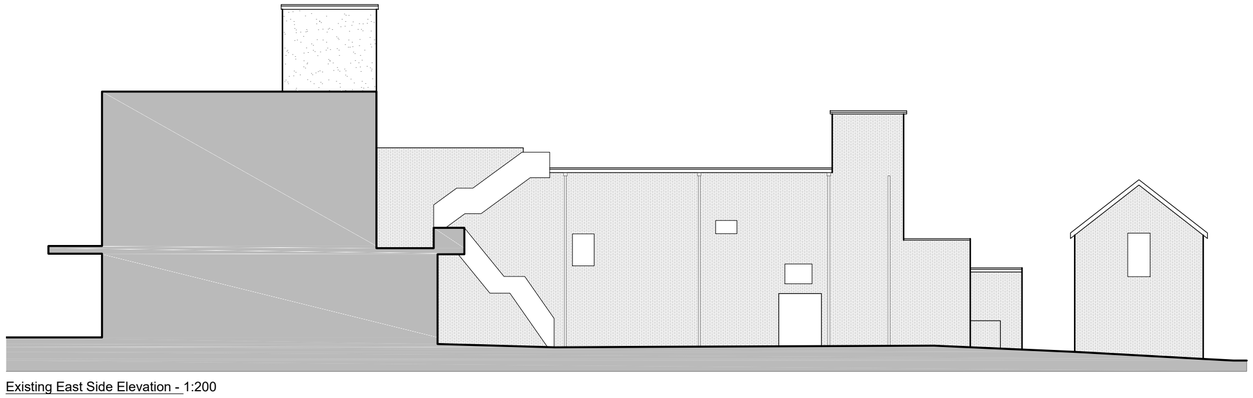

Existing East Side Elevation - 1:200

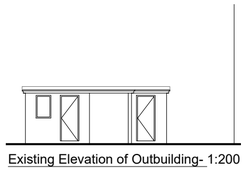

Existing Elevation of Outbuilding- 1:200

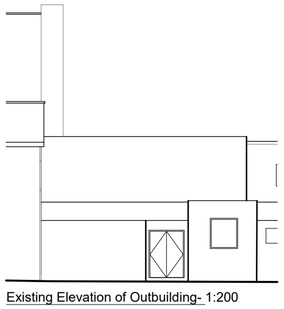

Existing Elevation of Outbuilding- 1:200

0m 2m 4m 6m 8m 10m 12m 14m 16m 18m 20m

Rev	Revision	By	Date

KNIGHT ARCHITECTURAL DESIGN
K.A.D. Ltd.
First Floor Unit 7
The Quarterdeck
Port Solent
PO6 4TP
T: 01489 660194
E: admin@k-a-d.co.uk
W: www.k-a-d.co.uk

Client

PINK ROCK LTD

Project

81C LONDON ROAD
WATERLOOVILLE
PO7 7EL

Drawing

EXISTING ELEVATIONS

Scale	Date
1:200@A2	OCT 2022

Project no.	Sequential	Bldg/Floor	Detail	Rev
KAD	08	A	EX	A