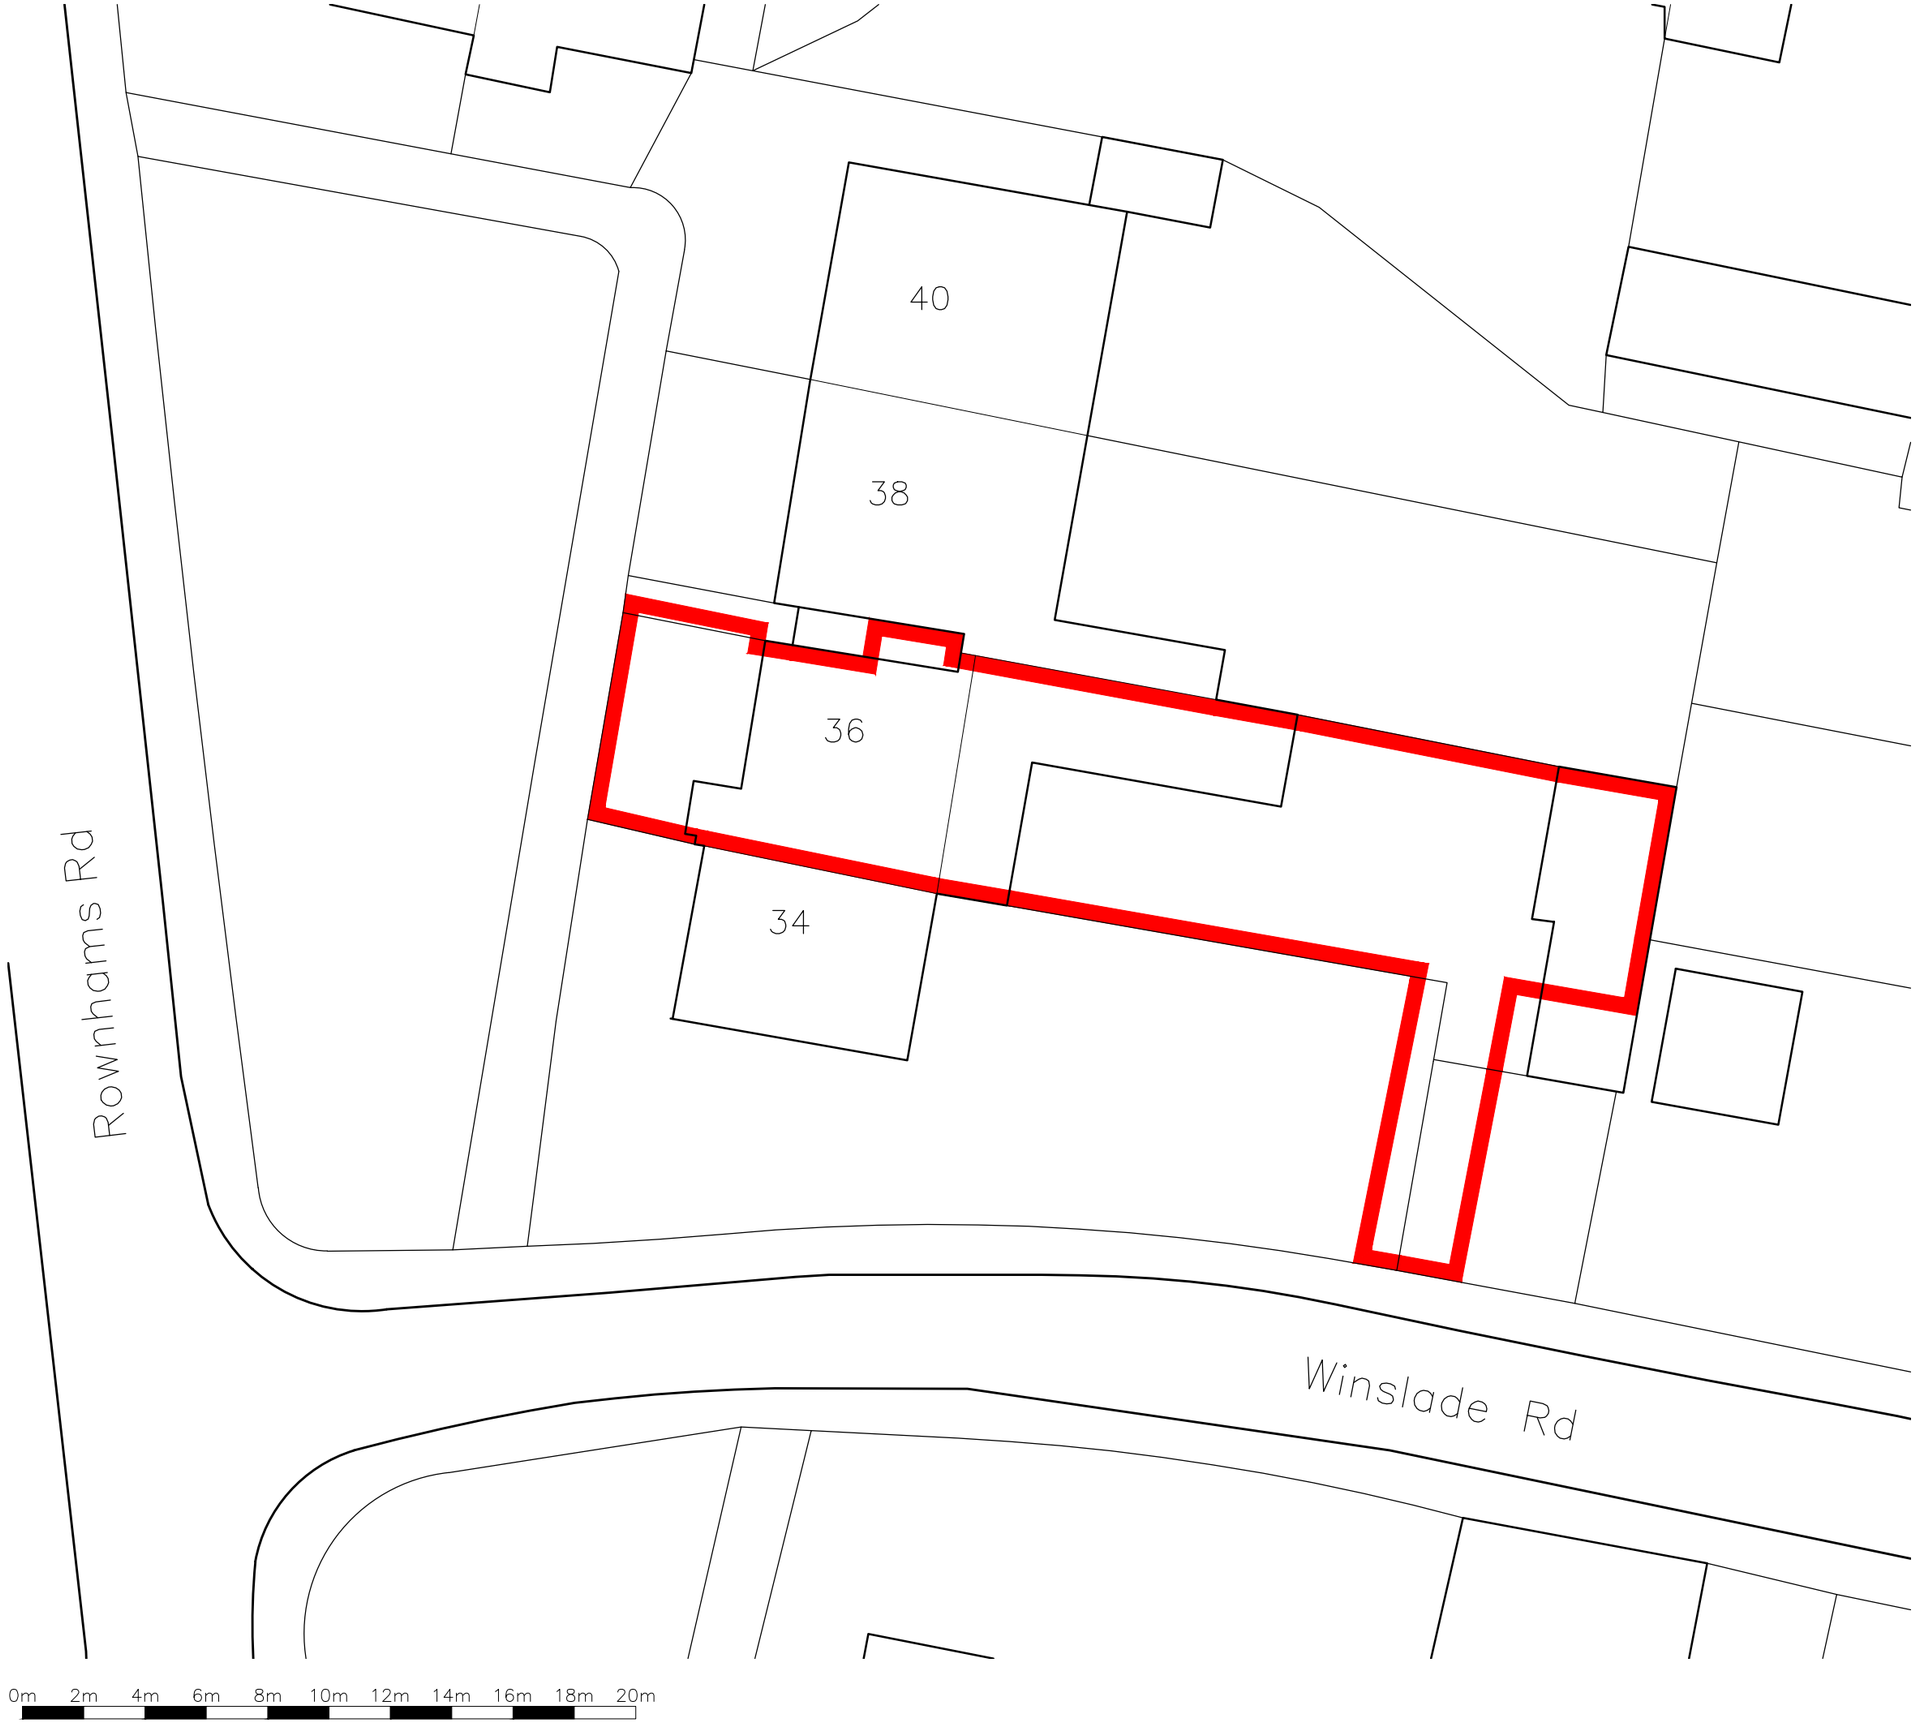

K.A.D. Licensed O.S. No. 100047482

Location Plan 1:1250

Rev	Revision	By	Date

KNIGHT Consulting
ARCHITECTURE - SURVEYING - PLANNING

First Floor Unit 7
The Quarterdeck
Port Solent
PO6 4TP
T: 01489 660194

admin@knight-consulting.co.uk www.knight-consulting.co.uk

Client

MOTH & SONS LTD

Project

36 ROWNHAM ROAD,
HAVANT

Drawing

EXISTING SITE PLAN

Scale	Date
1:200@A3	MARCH 2024

Project no.	Sequential	Bldg/Floor	Detail	Rev
KC	01	A	EX	.