




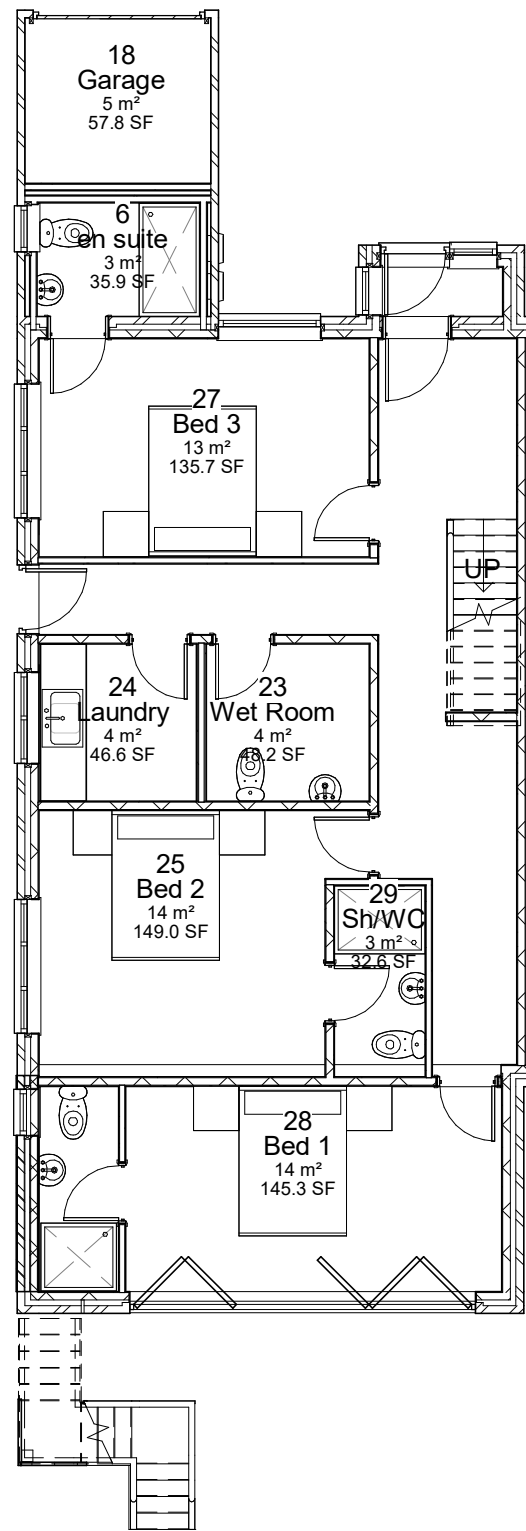

1 **Ground Floor Plan**
1 : 100

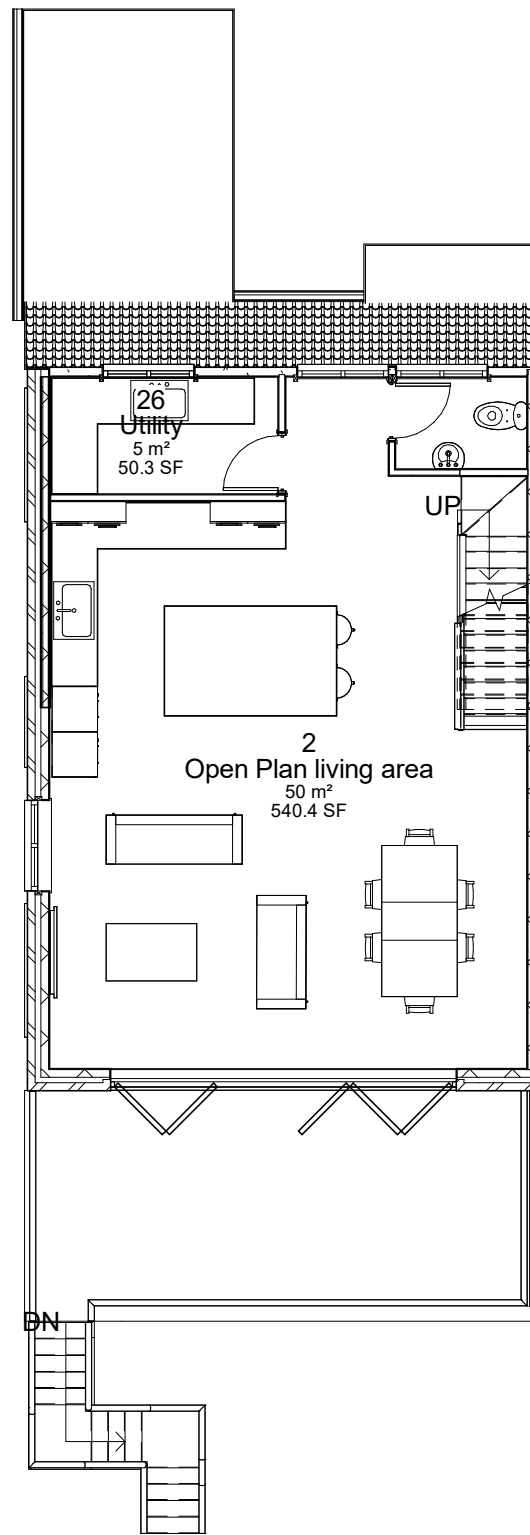

2 **First Floor Plan**
1 : 100

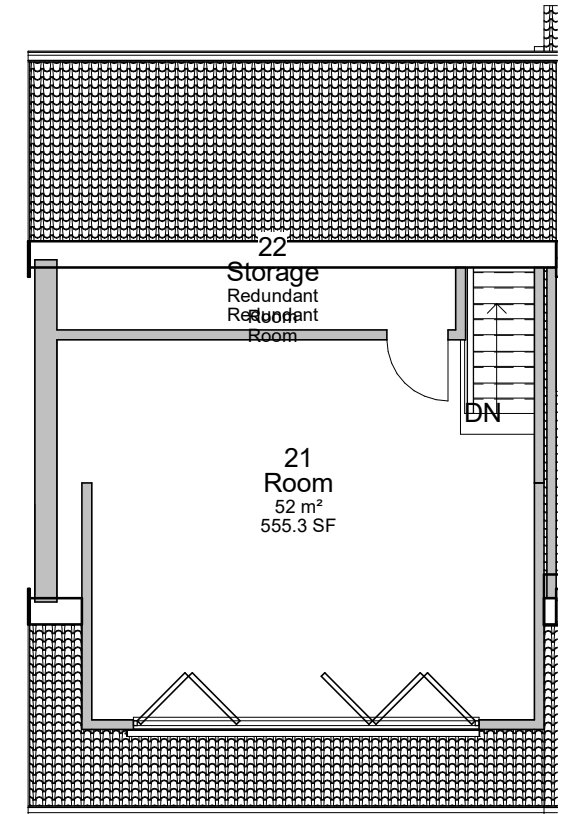

4 **Second Floor Plan**
1 : 100

