



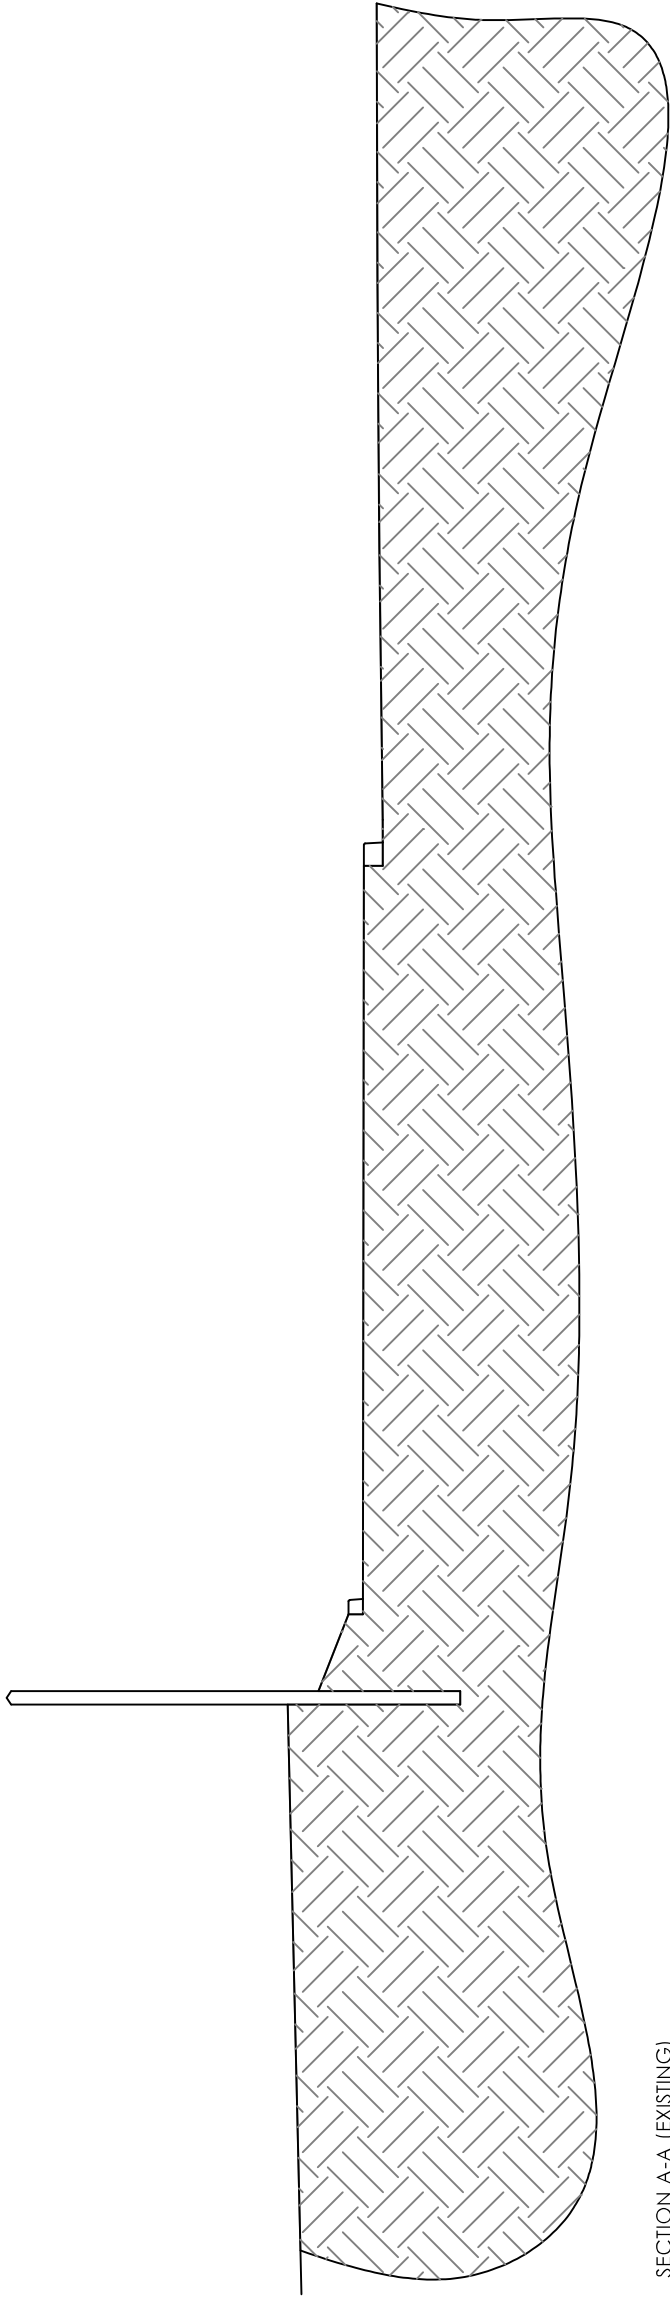

SECTION A-A (EXISTING)

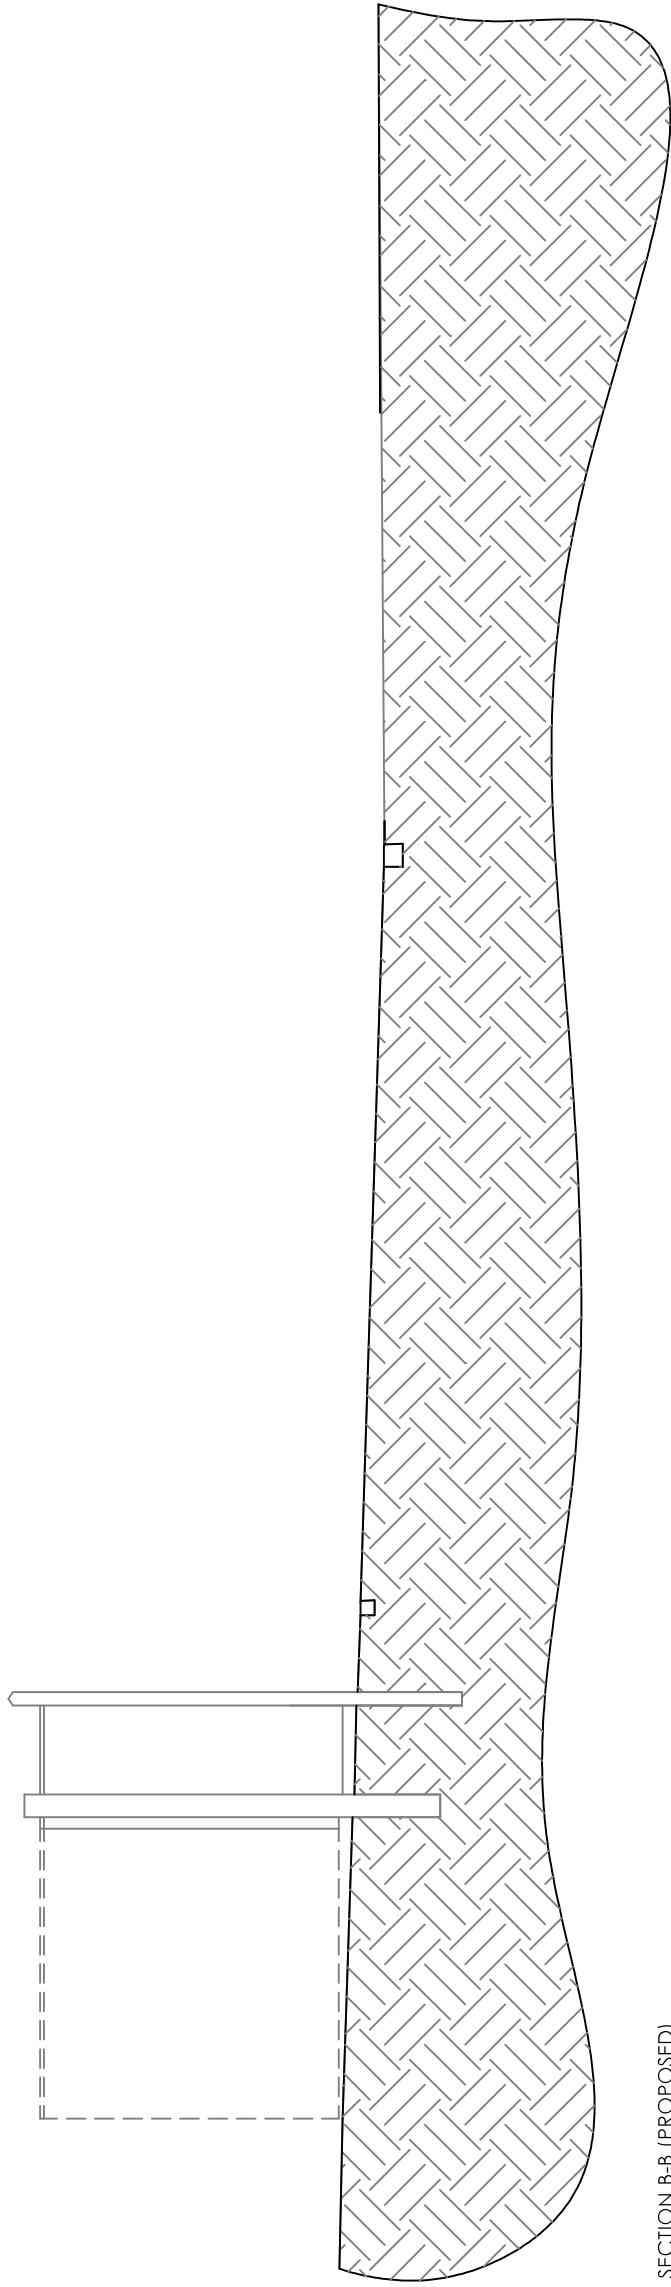

SECTION B-B (PROPOSED)

Copyright is reserved by GBS Designs and is issued on the condition that it is not copied or disclosed by or to any unauthorised persons without prior consent in writing from GBS Designs.

All dimensions to be checked on site

All structural elements to be specified by a suitably qualified structural engineer.

REV	DESCRIPTION	DRAWN	DATE
-	Initial design	GBS	23.05.22
A	Creation of drawing No's 12 and 13	GBS	03.08.22
B	Comments from highway engineer consultant needed to scheme	GBS	14.11.22

Drawing Ref	Drawing Title
29 FRESHFIELD 12	29 Freshfield Gardens, Waterloooville, Hampshire, PO7 7TL.

Scale at A1	Scale at A3
N/A	1:50

Date	Drawn by
23 MAY 2022	GBS

Scale Bar

CAD - ARCHITECTURE - DESIGN

6 Shillinglee Waterloooville Hampshire PO7 5RW
Tel 023 9225 8315
www.gbsimages.co.uk