
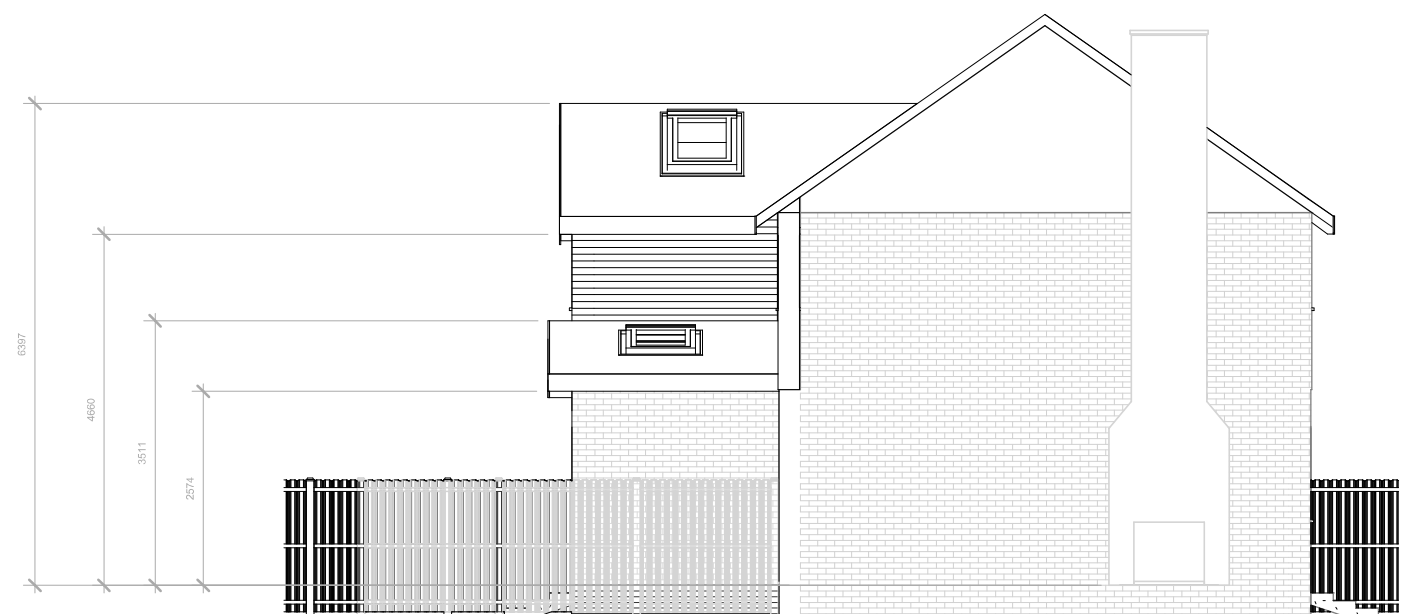
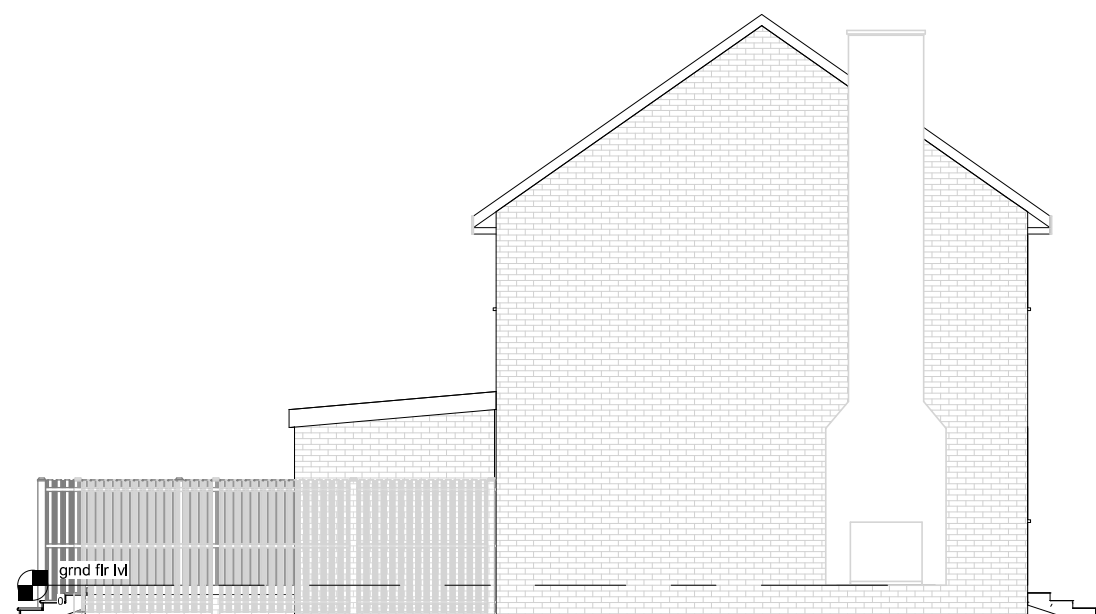
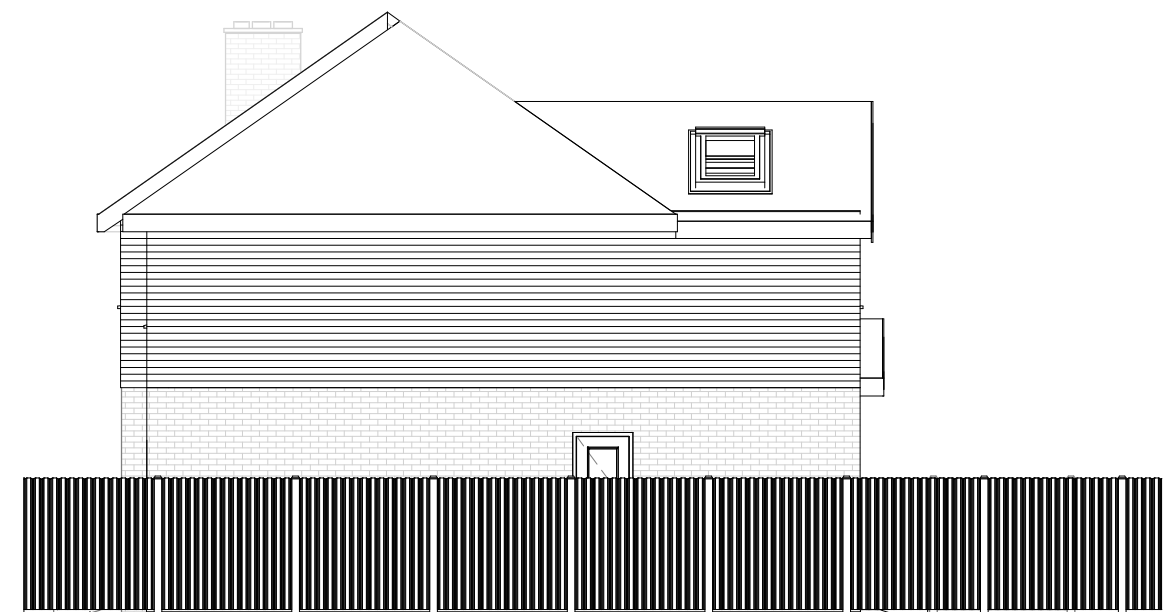


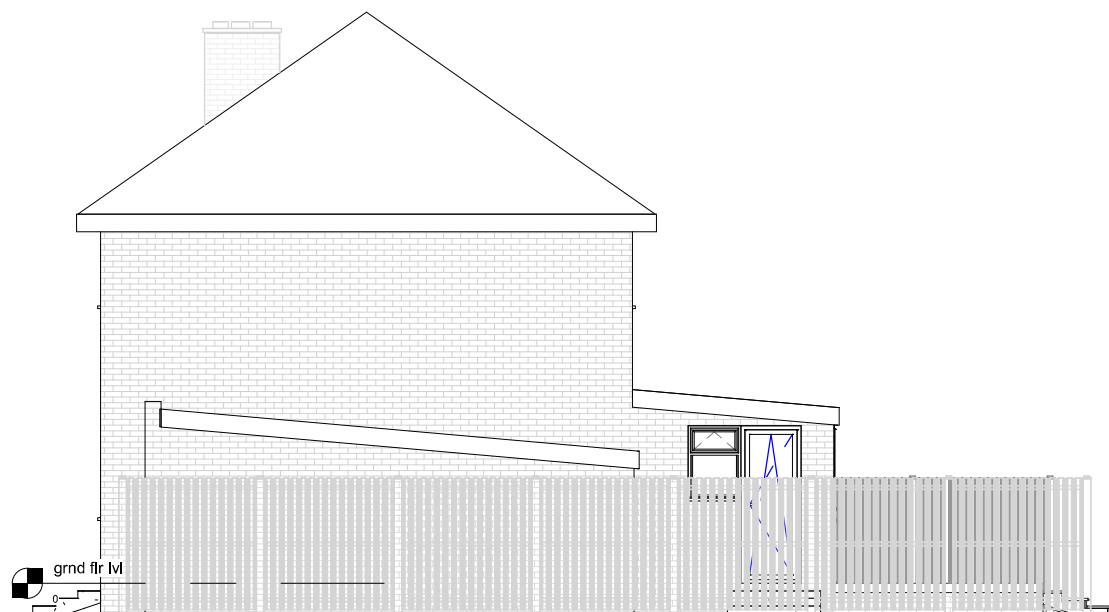

1:500							50
1:200							20
1:100							10
1:50							5

pd parkers
executive
design

(C) Copyright of Parkers Design (Southern) Limited. Any reproduction of these drawings will require written authority from the copyright owner.

Parkers Design Limited - The Studio @ 90, PO9 2PR

www.pexd.co.uk - info@parkersdesign.com - 07776 008822

	PROJECT
--	---------

15 Westways PO9 3LN

SHEET

Elevations-Right/Left side

CLIENT

Waters

Date

Issue Date

Scale (@ A3)

1 : 100

Drawn by

SW

DRAWING NUMBER

REV

Checked by

SR

P 5 v2