




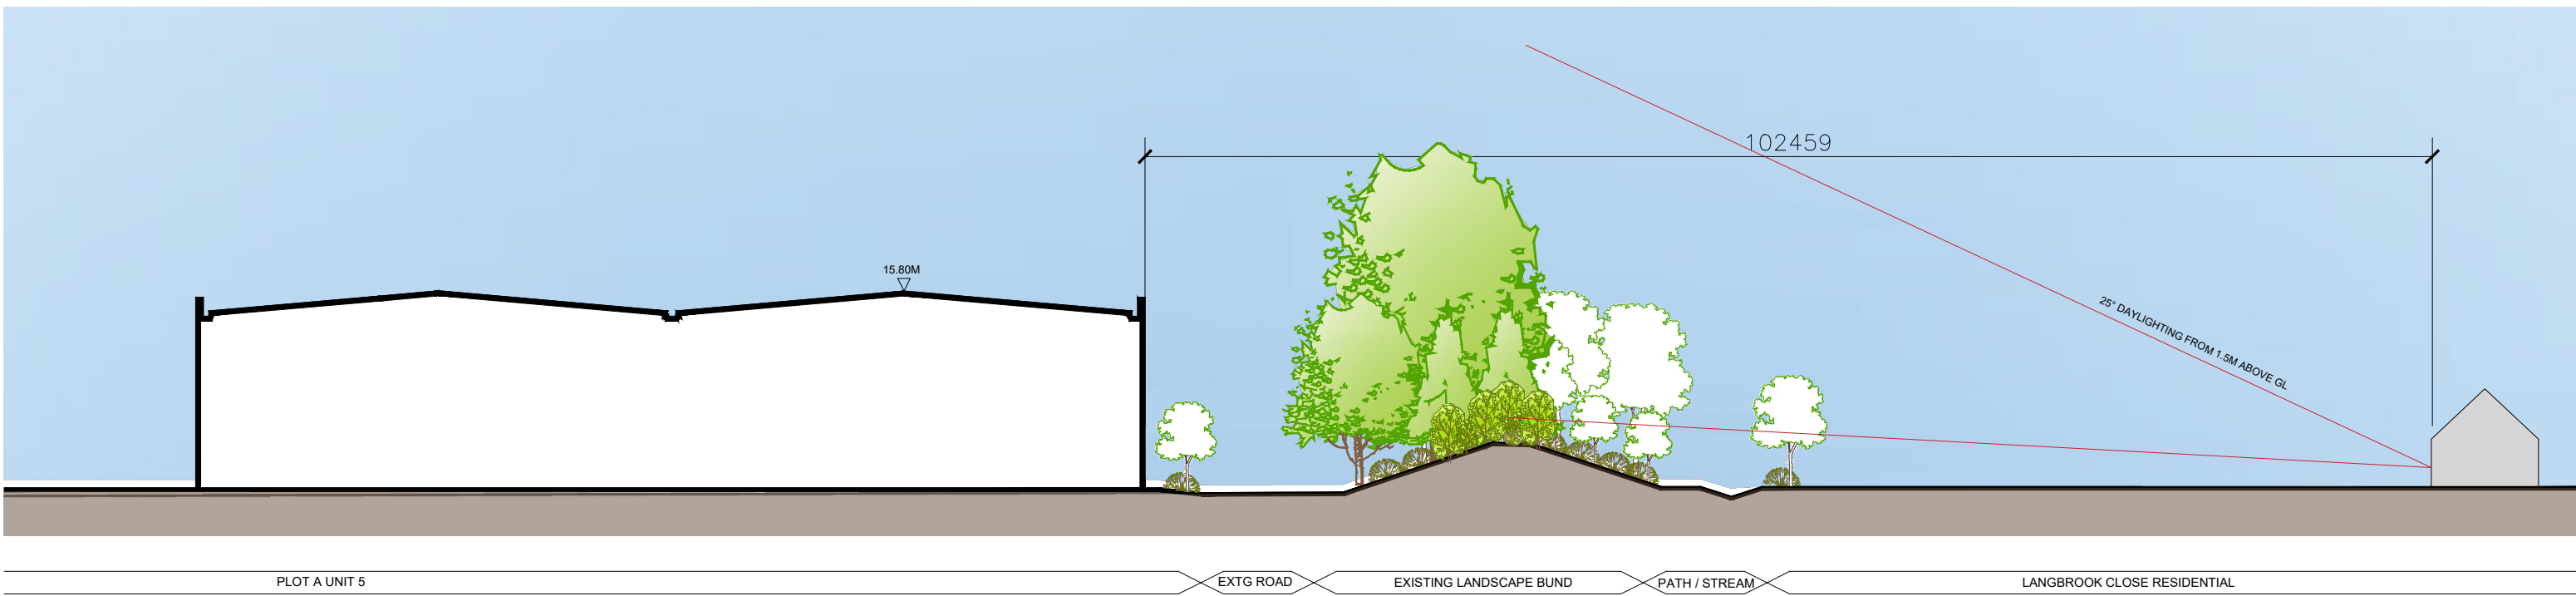

003 LANDSCAPE SECTION - TYPICAL DETAIL
SECTION A- A' 15+ years growth (mature height) Scale 1:500

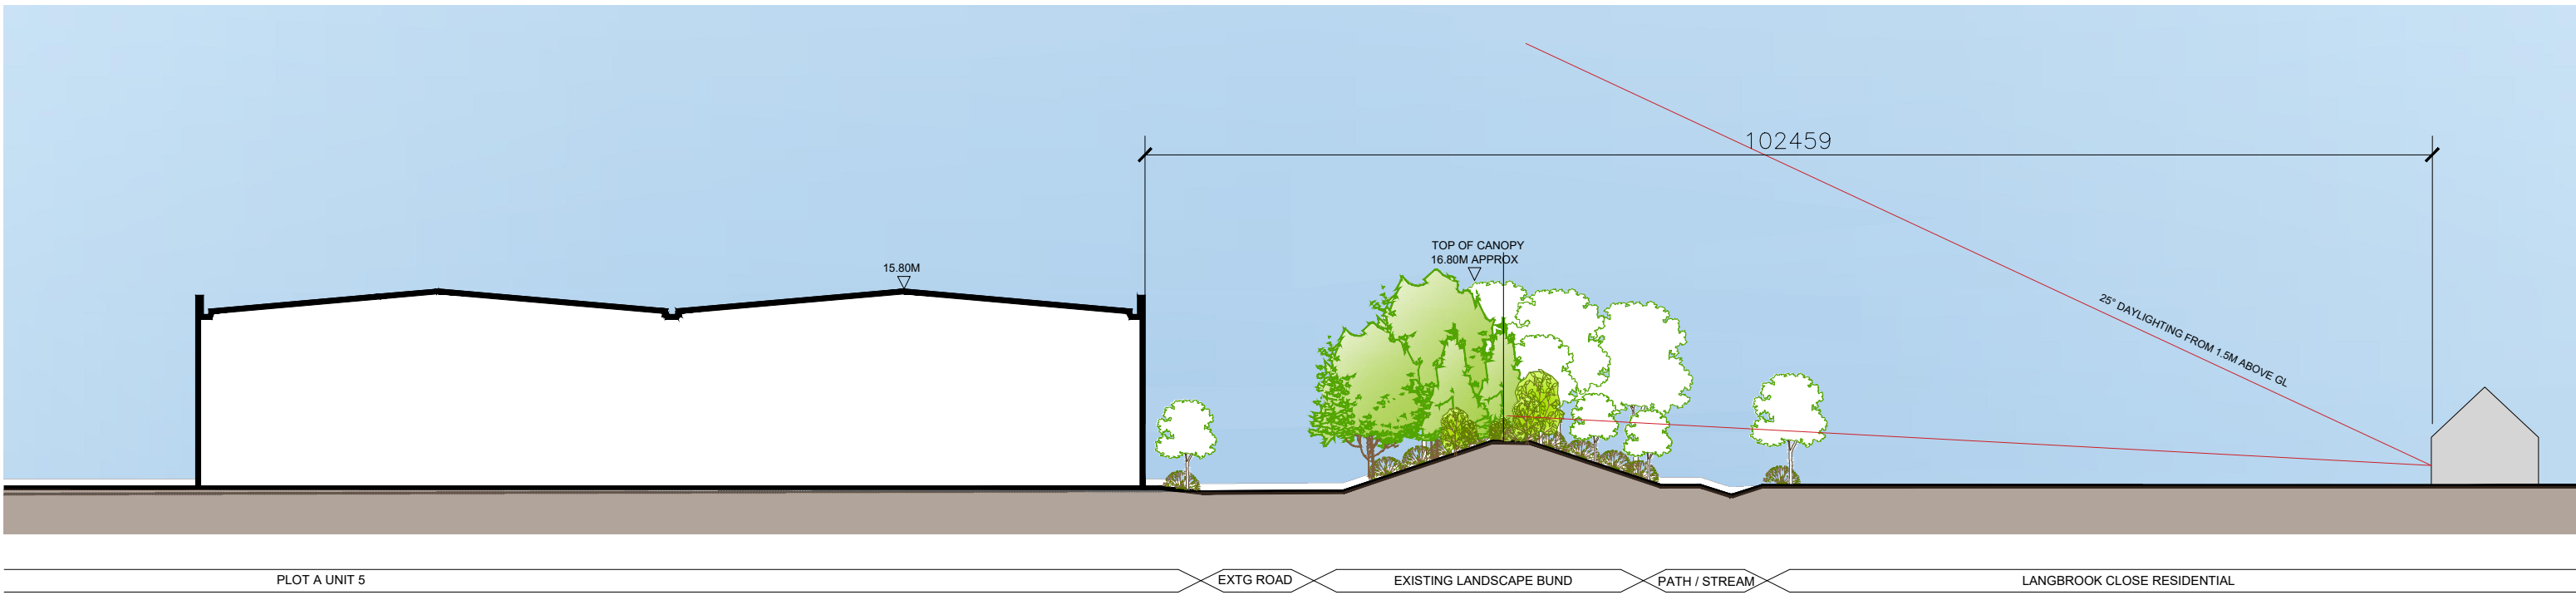

002 LANDSCAPE SECTION - TYPICAL DETAIL
SECTION A- A' 10 years growth Scale 1:500

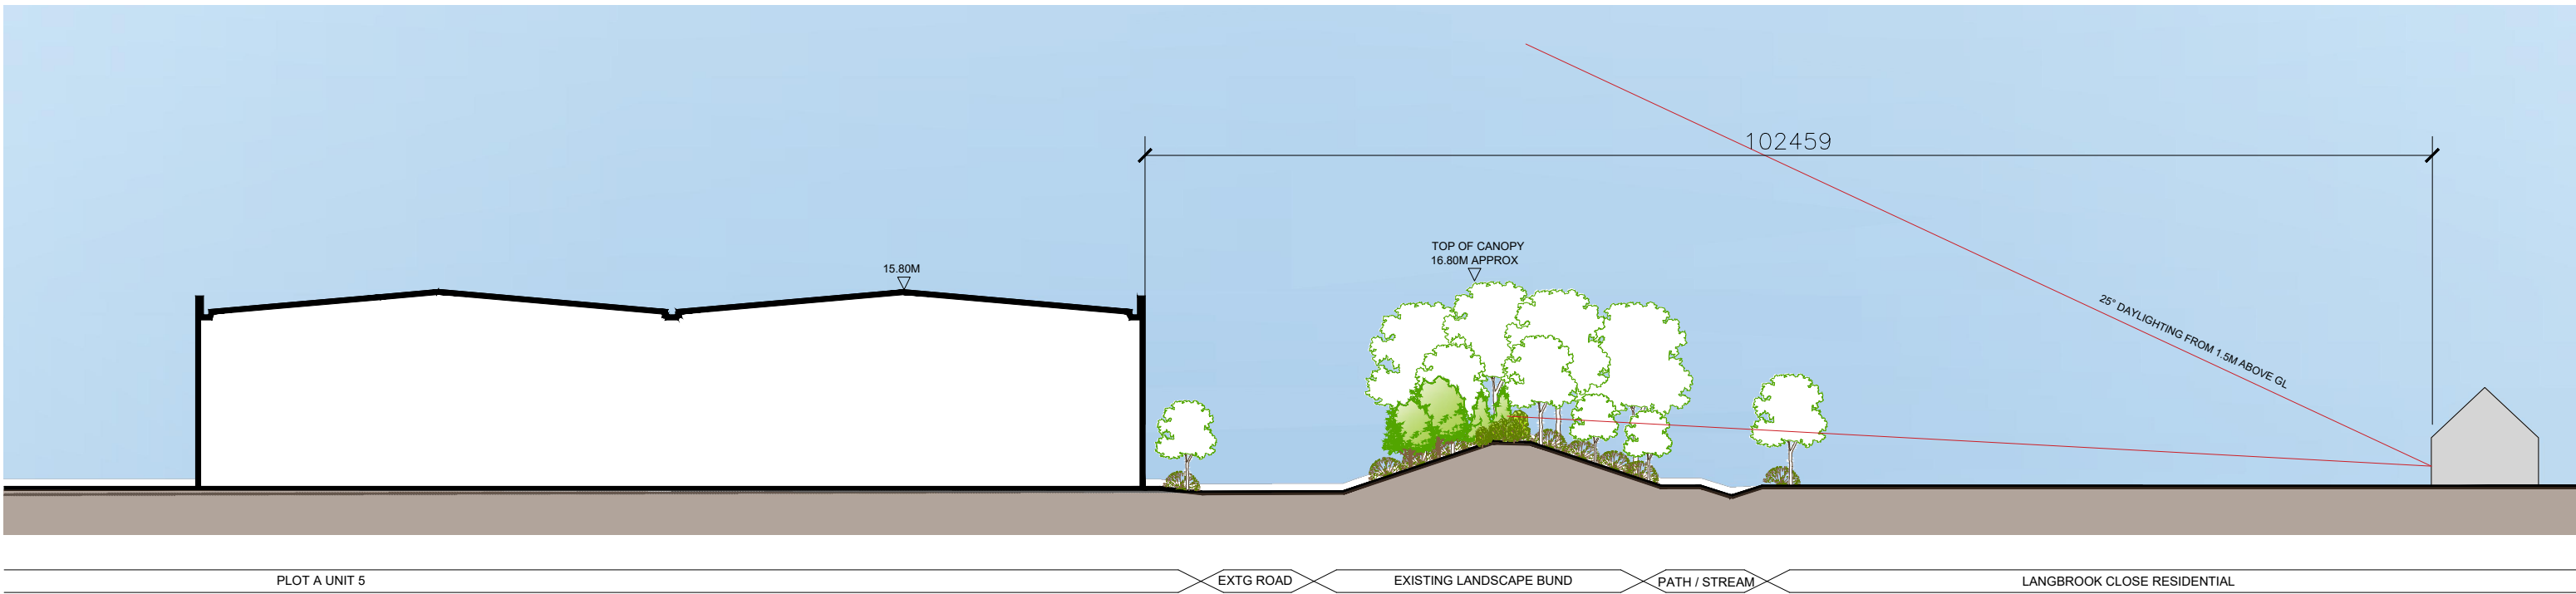

001 LANDSCAPE SECTION - TYPICAL DETAIL
SECTION A- A' at establishment / up to year 5 Scale 1:500

Figured dimensions only are to be used. All dimensions to be checked onsite. Differences between drawings and between drawings and specification or bills of quantities to be reported to the PRC Group.

© The copyright of the drawings and designs contained therein remains vested in the PRC Group

Revisions: Drawn/Chkd: Date:

NOTES

- During the summer a 6cm girth tree typically requires at least 30 litres of water per month and a semi-mature tree, with a girth of 20cm or more, needs 300 litres of water per month. The use of a targeted irrigation system that delivers water directly to the root zone provides huge benefits to the tree's development.
- It is advised that the trees and planting be watered appropriately over the next few months and another inspection at the end of each month be carried out to see if this is enough to secure the trees/plants survival.

Client:
XLB PROPERTY & HAVANT
S.a.r.L (Luxembourg)



Project:
LANGSTONE PARK

12 Warren Yard,
Warren Park,
Milton Keynes,
MK12 5NW
01908 305 246
info@prc-group.com
www.prc-group.com

Drawing Title:
LANDSCAPE MITIGATION
SECTIONS

Architecture

Planning
Master Planning
Urban Design
Interiors
Landscape

Scale @ A2: 1/500
Checked by: ME
Date: AUG.'22

Job No: 11392
Stage: SK 004
No: *
Rev:

Issue Status:

Construction ☐ Preliminary ☐
Information ☐ Approval ☐
Tender ☐

Offices

Woking
London
Milton Keynes
Warsaw

PRC Architecture & Planning