


rba architects ltd on behalf of Purpose Social Homes

notes

Permission is granted to scale from this drawing for the purposes of Local Authority Planning Approval only. Please verify that the information is correctly printed to scale by checking the 1:1 scale control bar below.

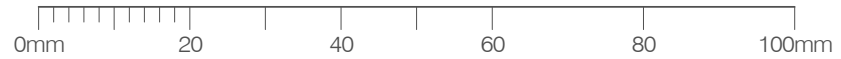

In all other circumstances DO NOT scale from this drawing, please contact this office for any additional information required. Contractors, Sub Contractors and Suppliers are to check all relevant dimensions and levels of site and building before commencing any shop drawings or building work.

RIBA 


Ordnance Survey information is reproduced under
Licence. Ordnance Survey © Crown Copyright.
All rights reserved. Licence number 100022432.

Chartered Practice

This drawing is the Copyright © of RBA Architects Limited

This drawing must be read in conjunction with related RBA drawings as scheduled in the Drawing Register. This drawing must also be read in conjunction with the following consultants, specialists & sub - contractors drawings :

drawing number	consultant name	revision
----------------	-----------------	----------

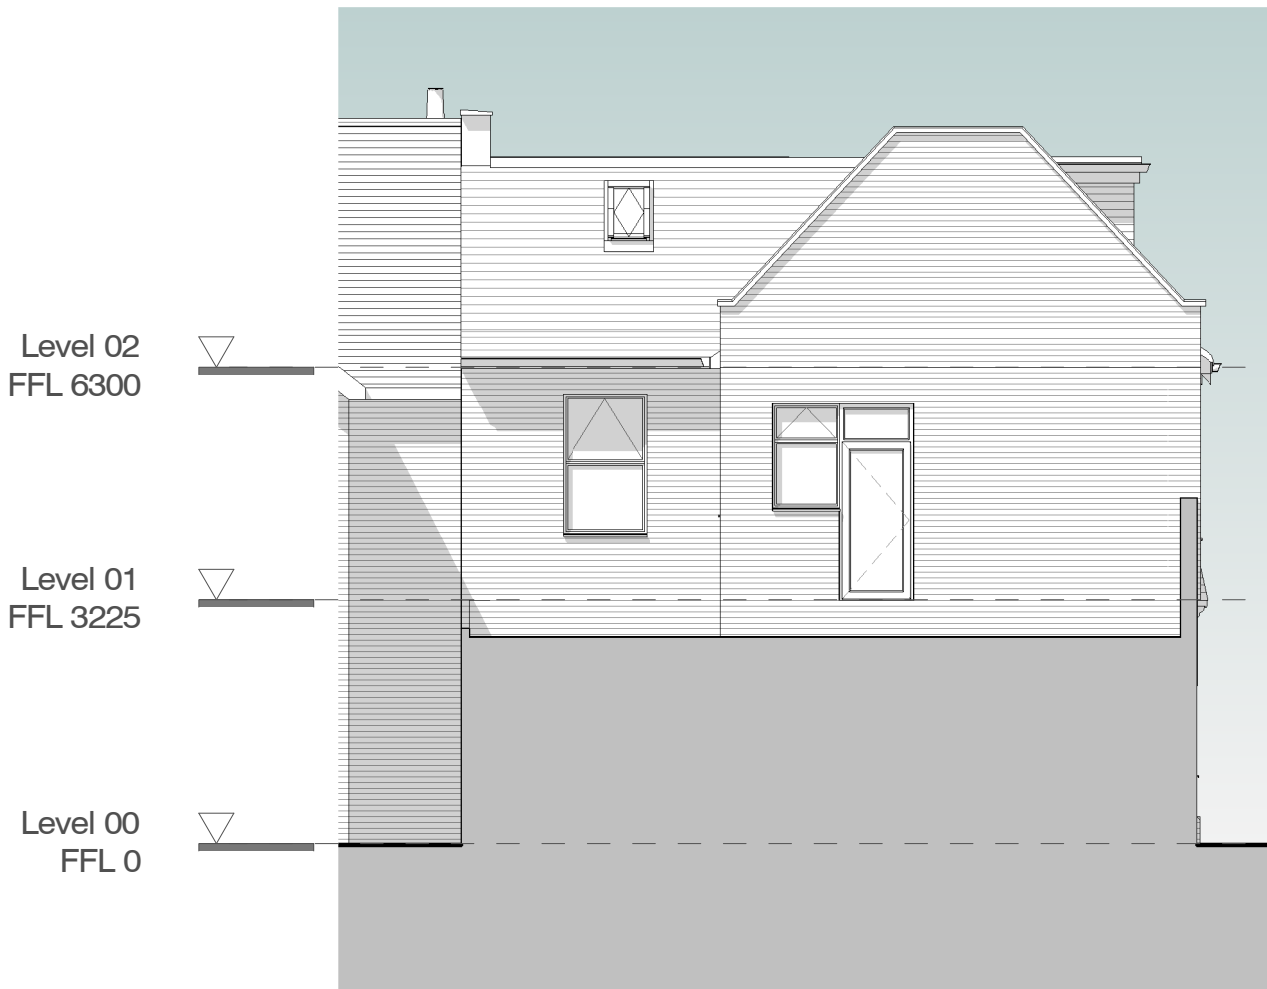


6. East - Existing
scale 1 : 100




7. North - Existing
scale 1 : 100




8. West - Existing
scale 1 : 100

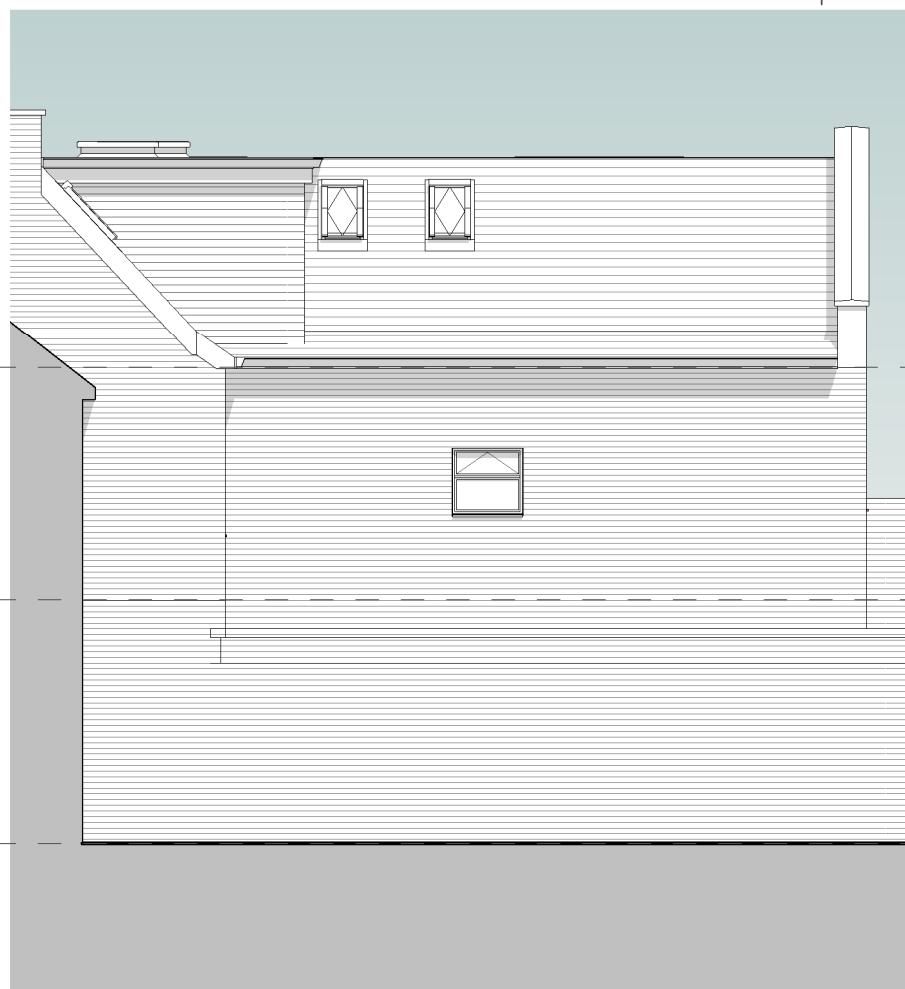


9. Part South - Existing
scale 1 : 100

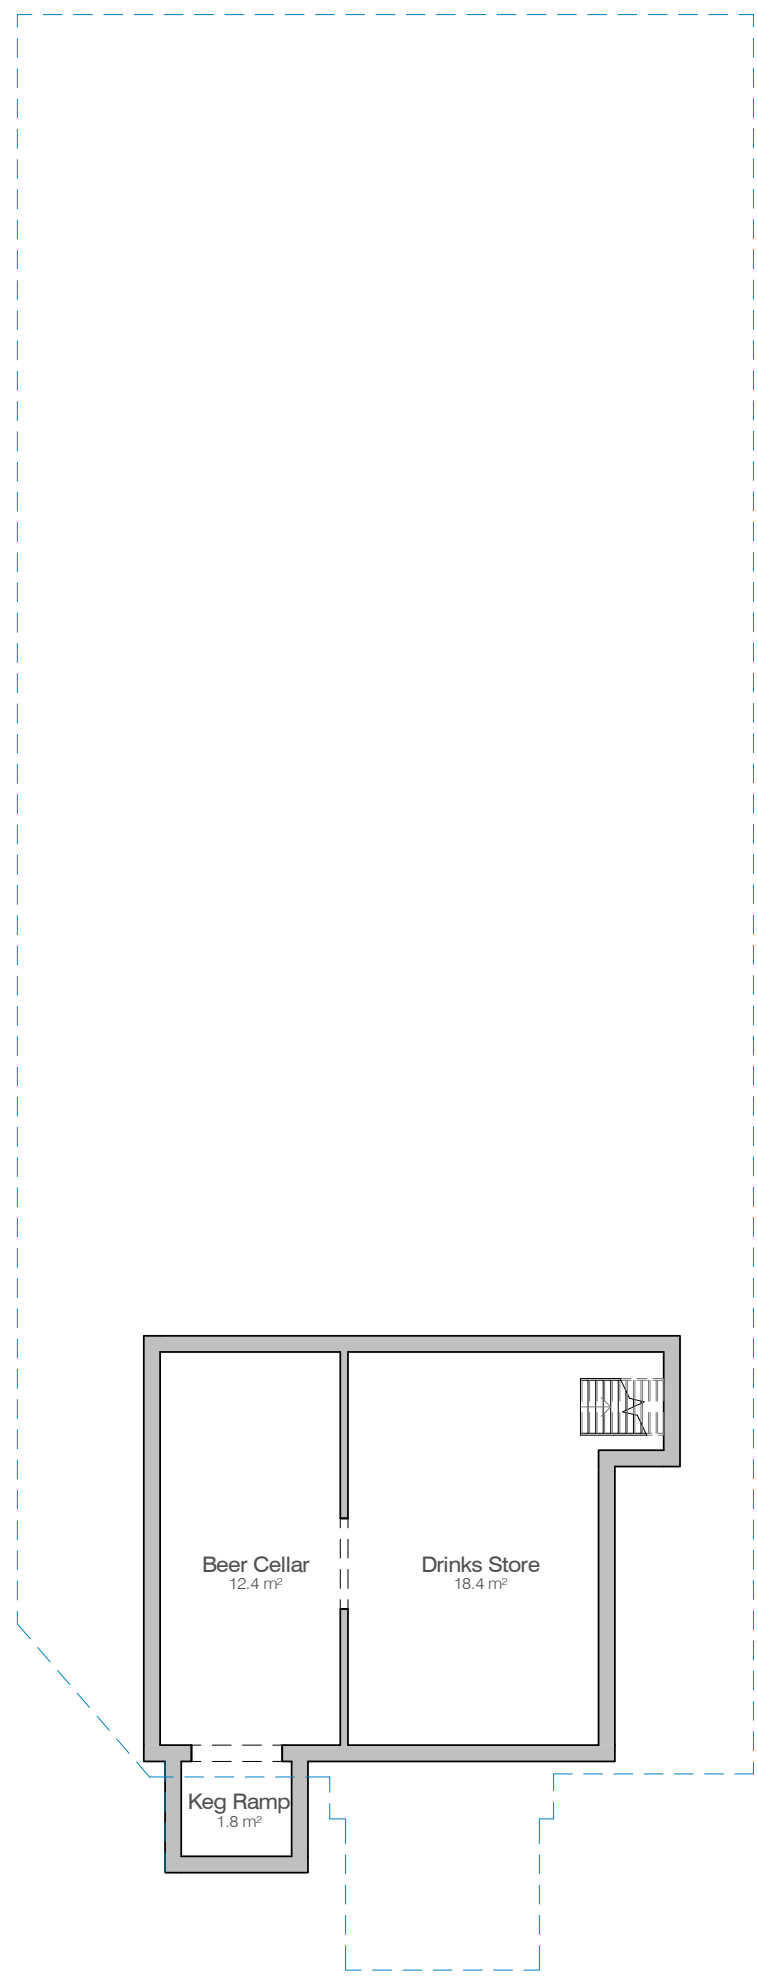

1. Level Cellar - Existing

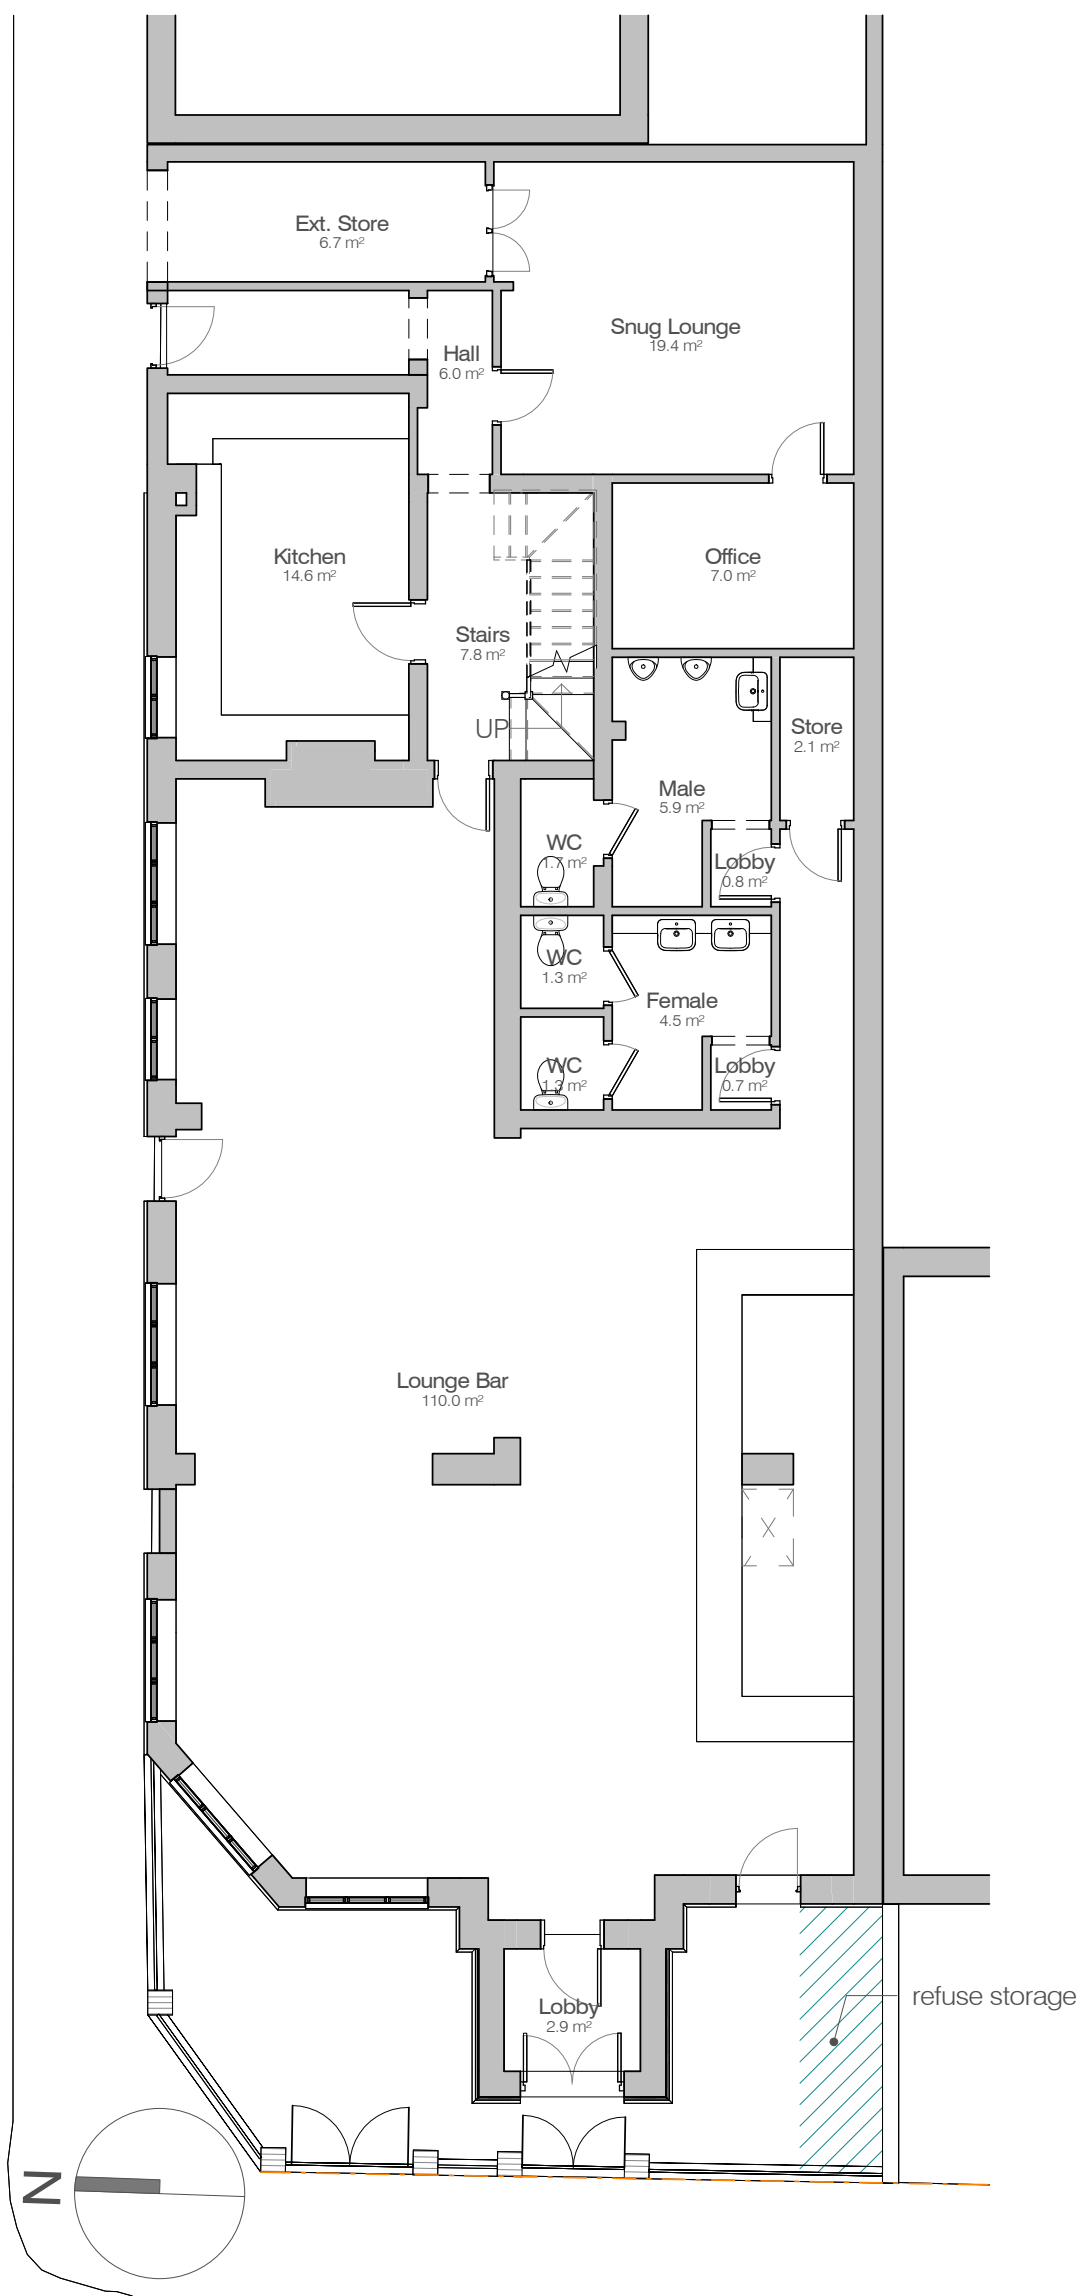


2. Level 00 - Existing
scale 1 : 100

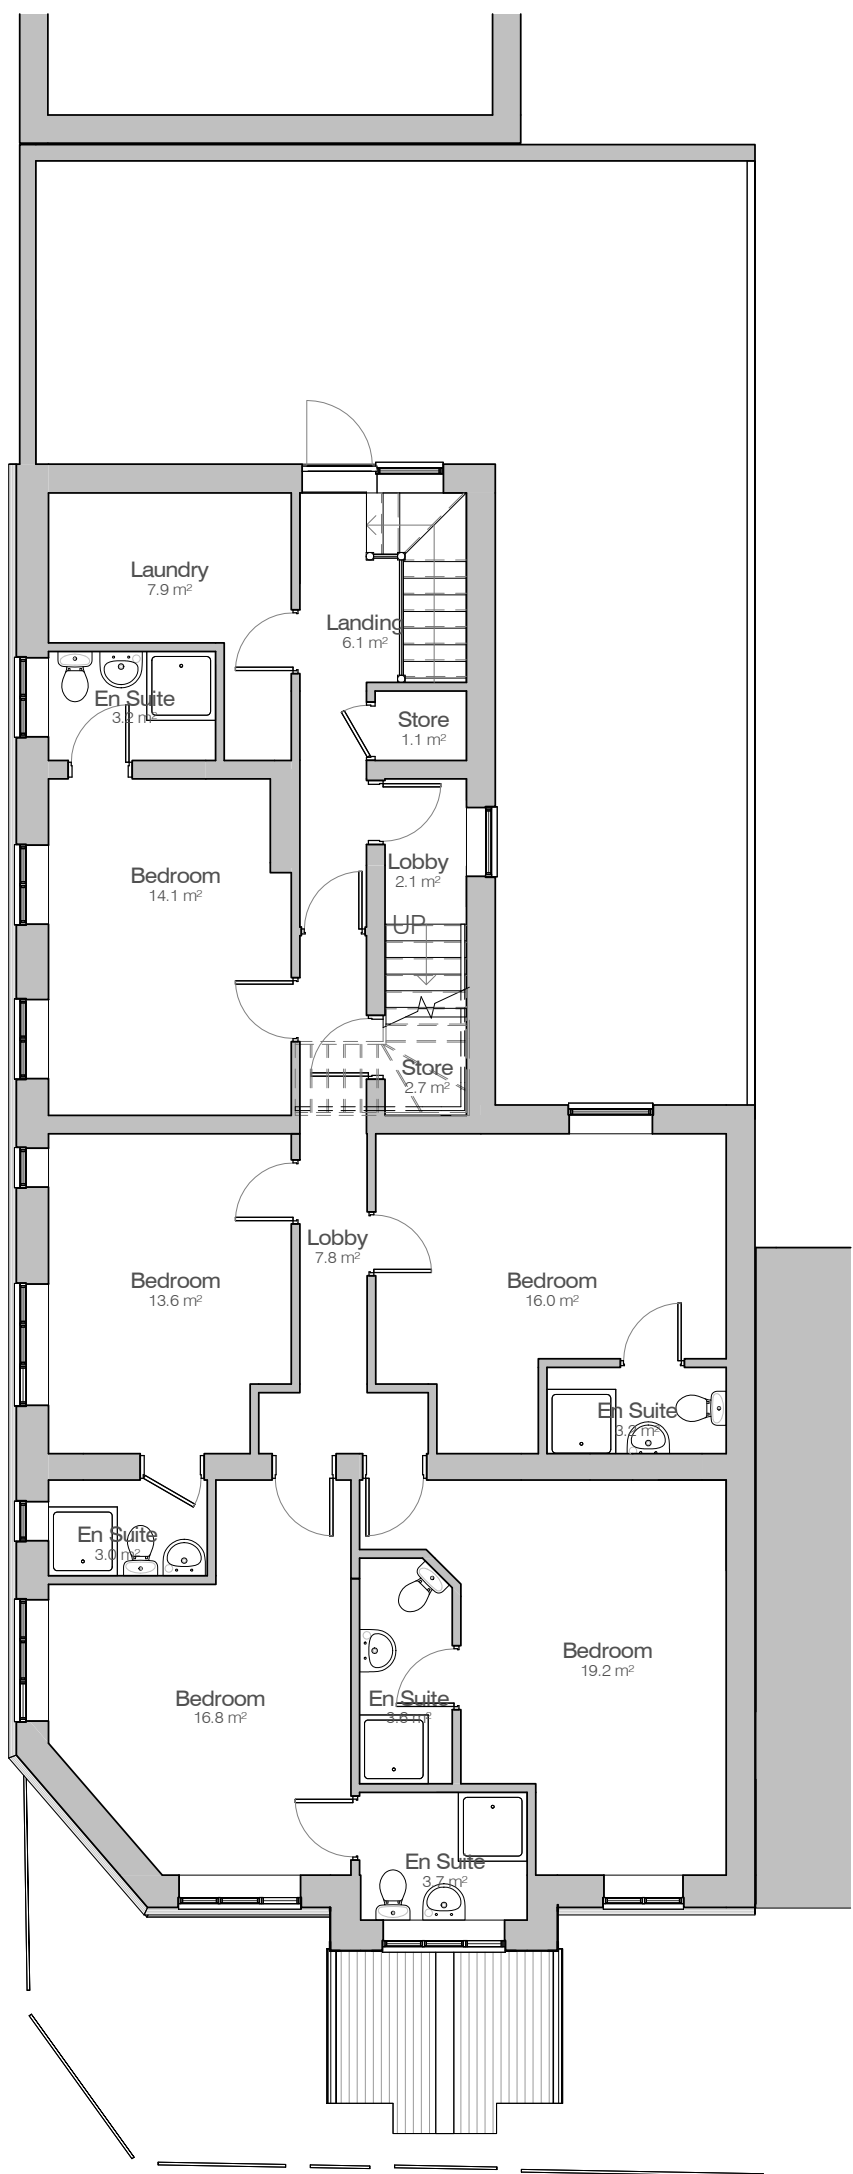


3. Level 01 - Existing


scale 1 : 100

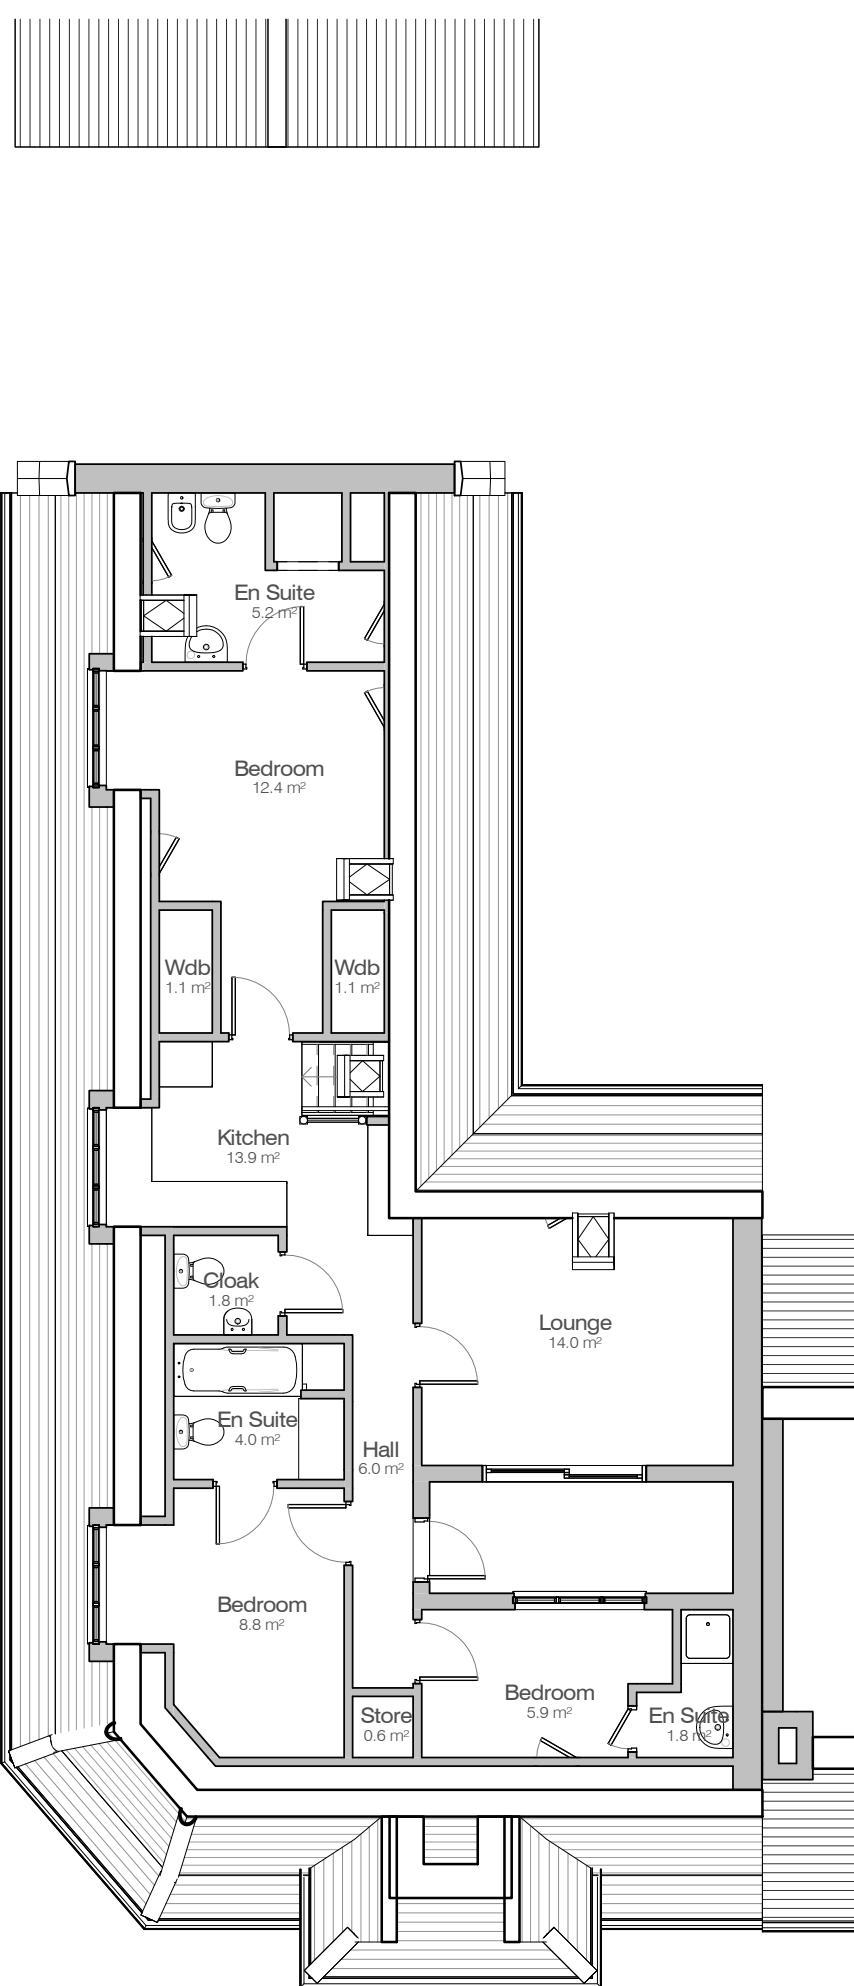

4. Level 02 - Existing
scale 1 : 100

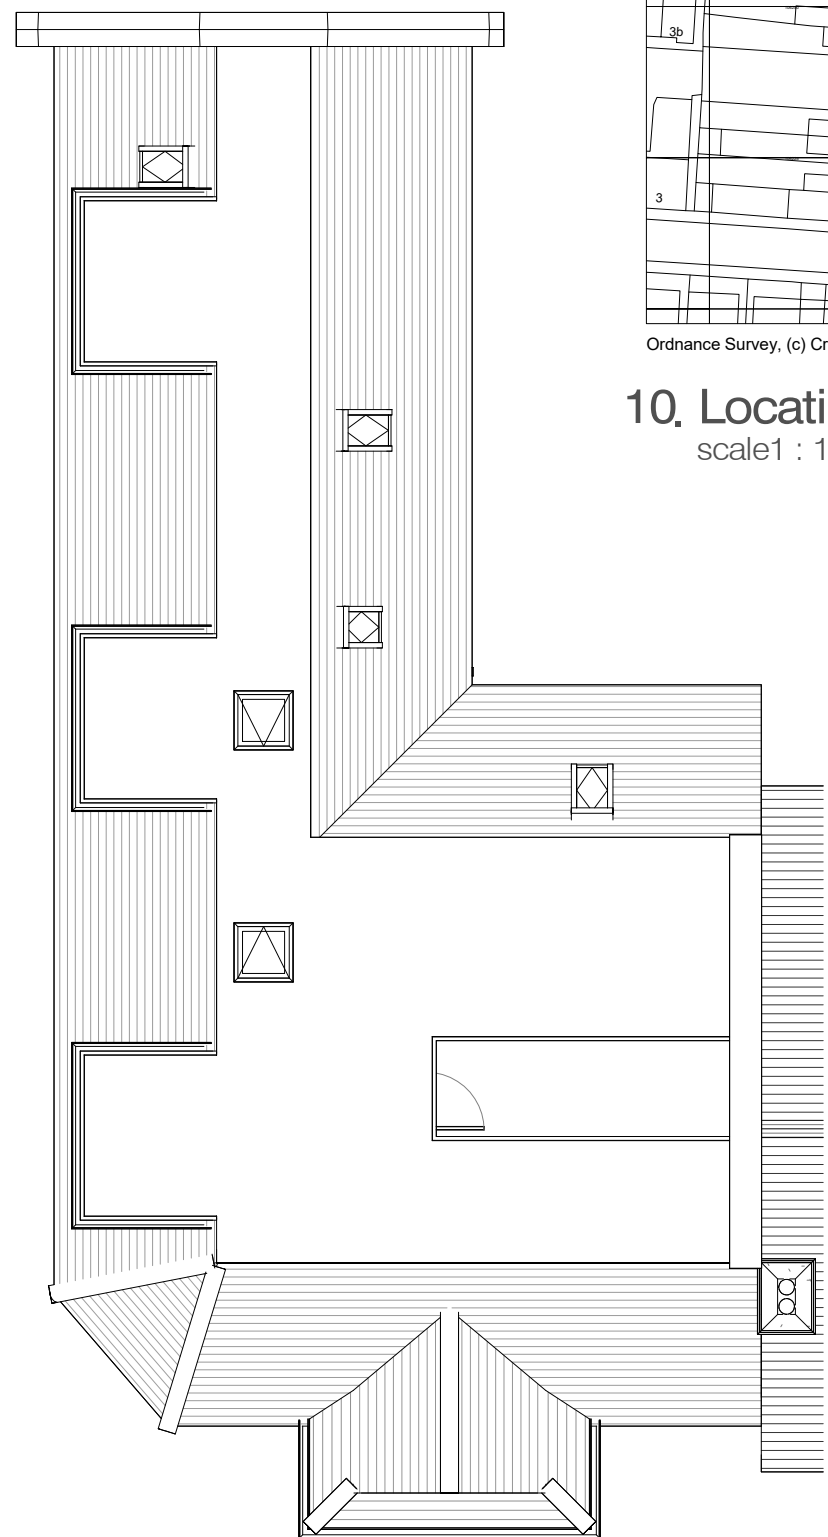

5. Roof - Existing

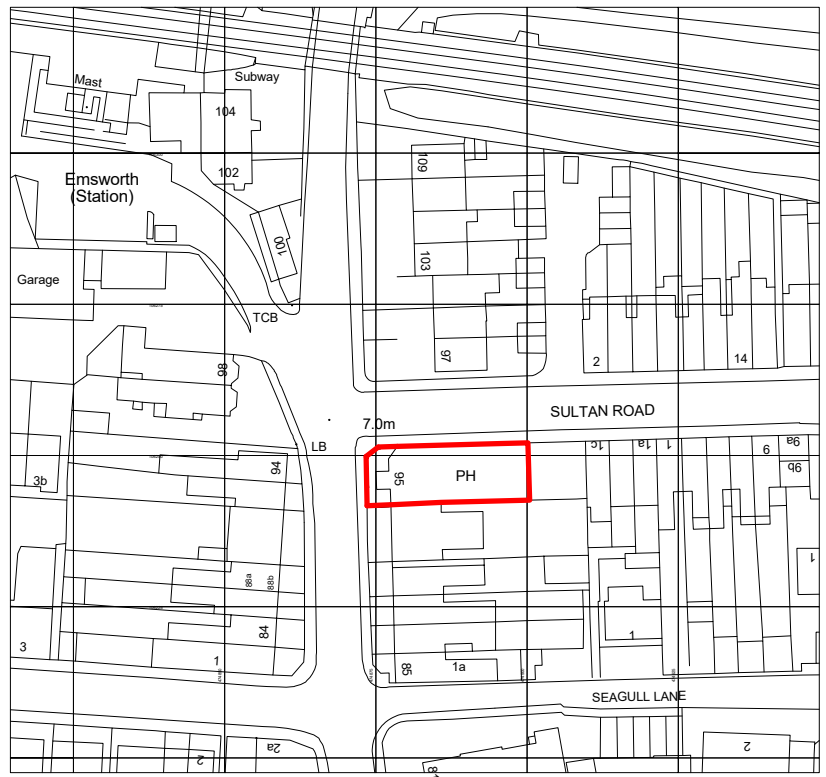

10. Location Plan

scale1 : 1250

revisions	date	author	author
		QA level 1	QA level 2



rba architects limited

t: 07809 342 990
e: mail@rba-architects.co.uk
w: www.rba-architects.co.uk

project

The Railway Inn
95 North Street, Emsworth
PO10 7PQ

drawing

Plans and Elevations as Existing

scale	date	author QA level a	author QA level b
As indicated@A1	October 2022	rjb	rdv

job no	drawing no	rev
2213	2.003	-

Revision Codes : P=Preliminary D=Design Stage T=Tender Issue C=Construction Issue