


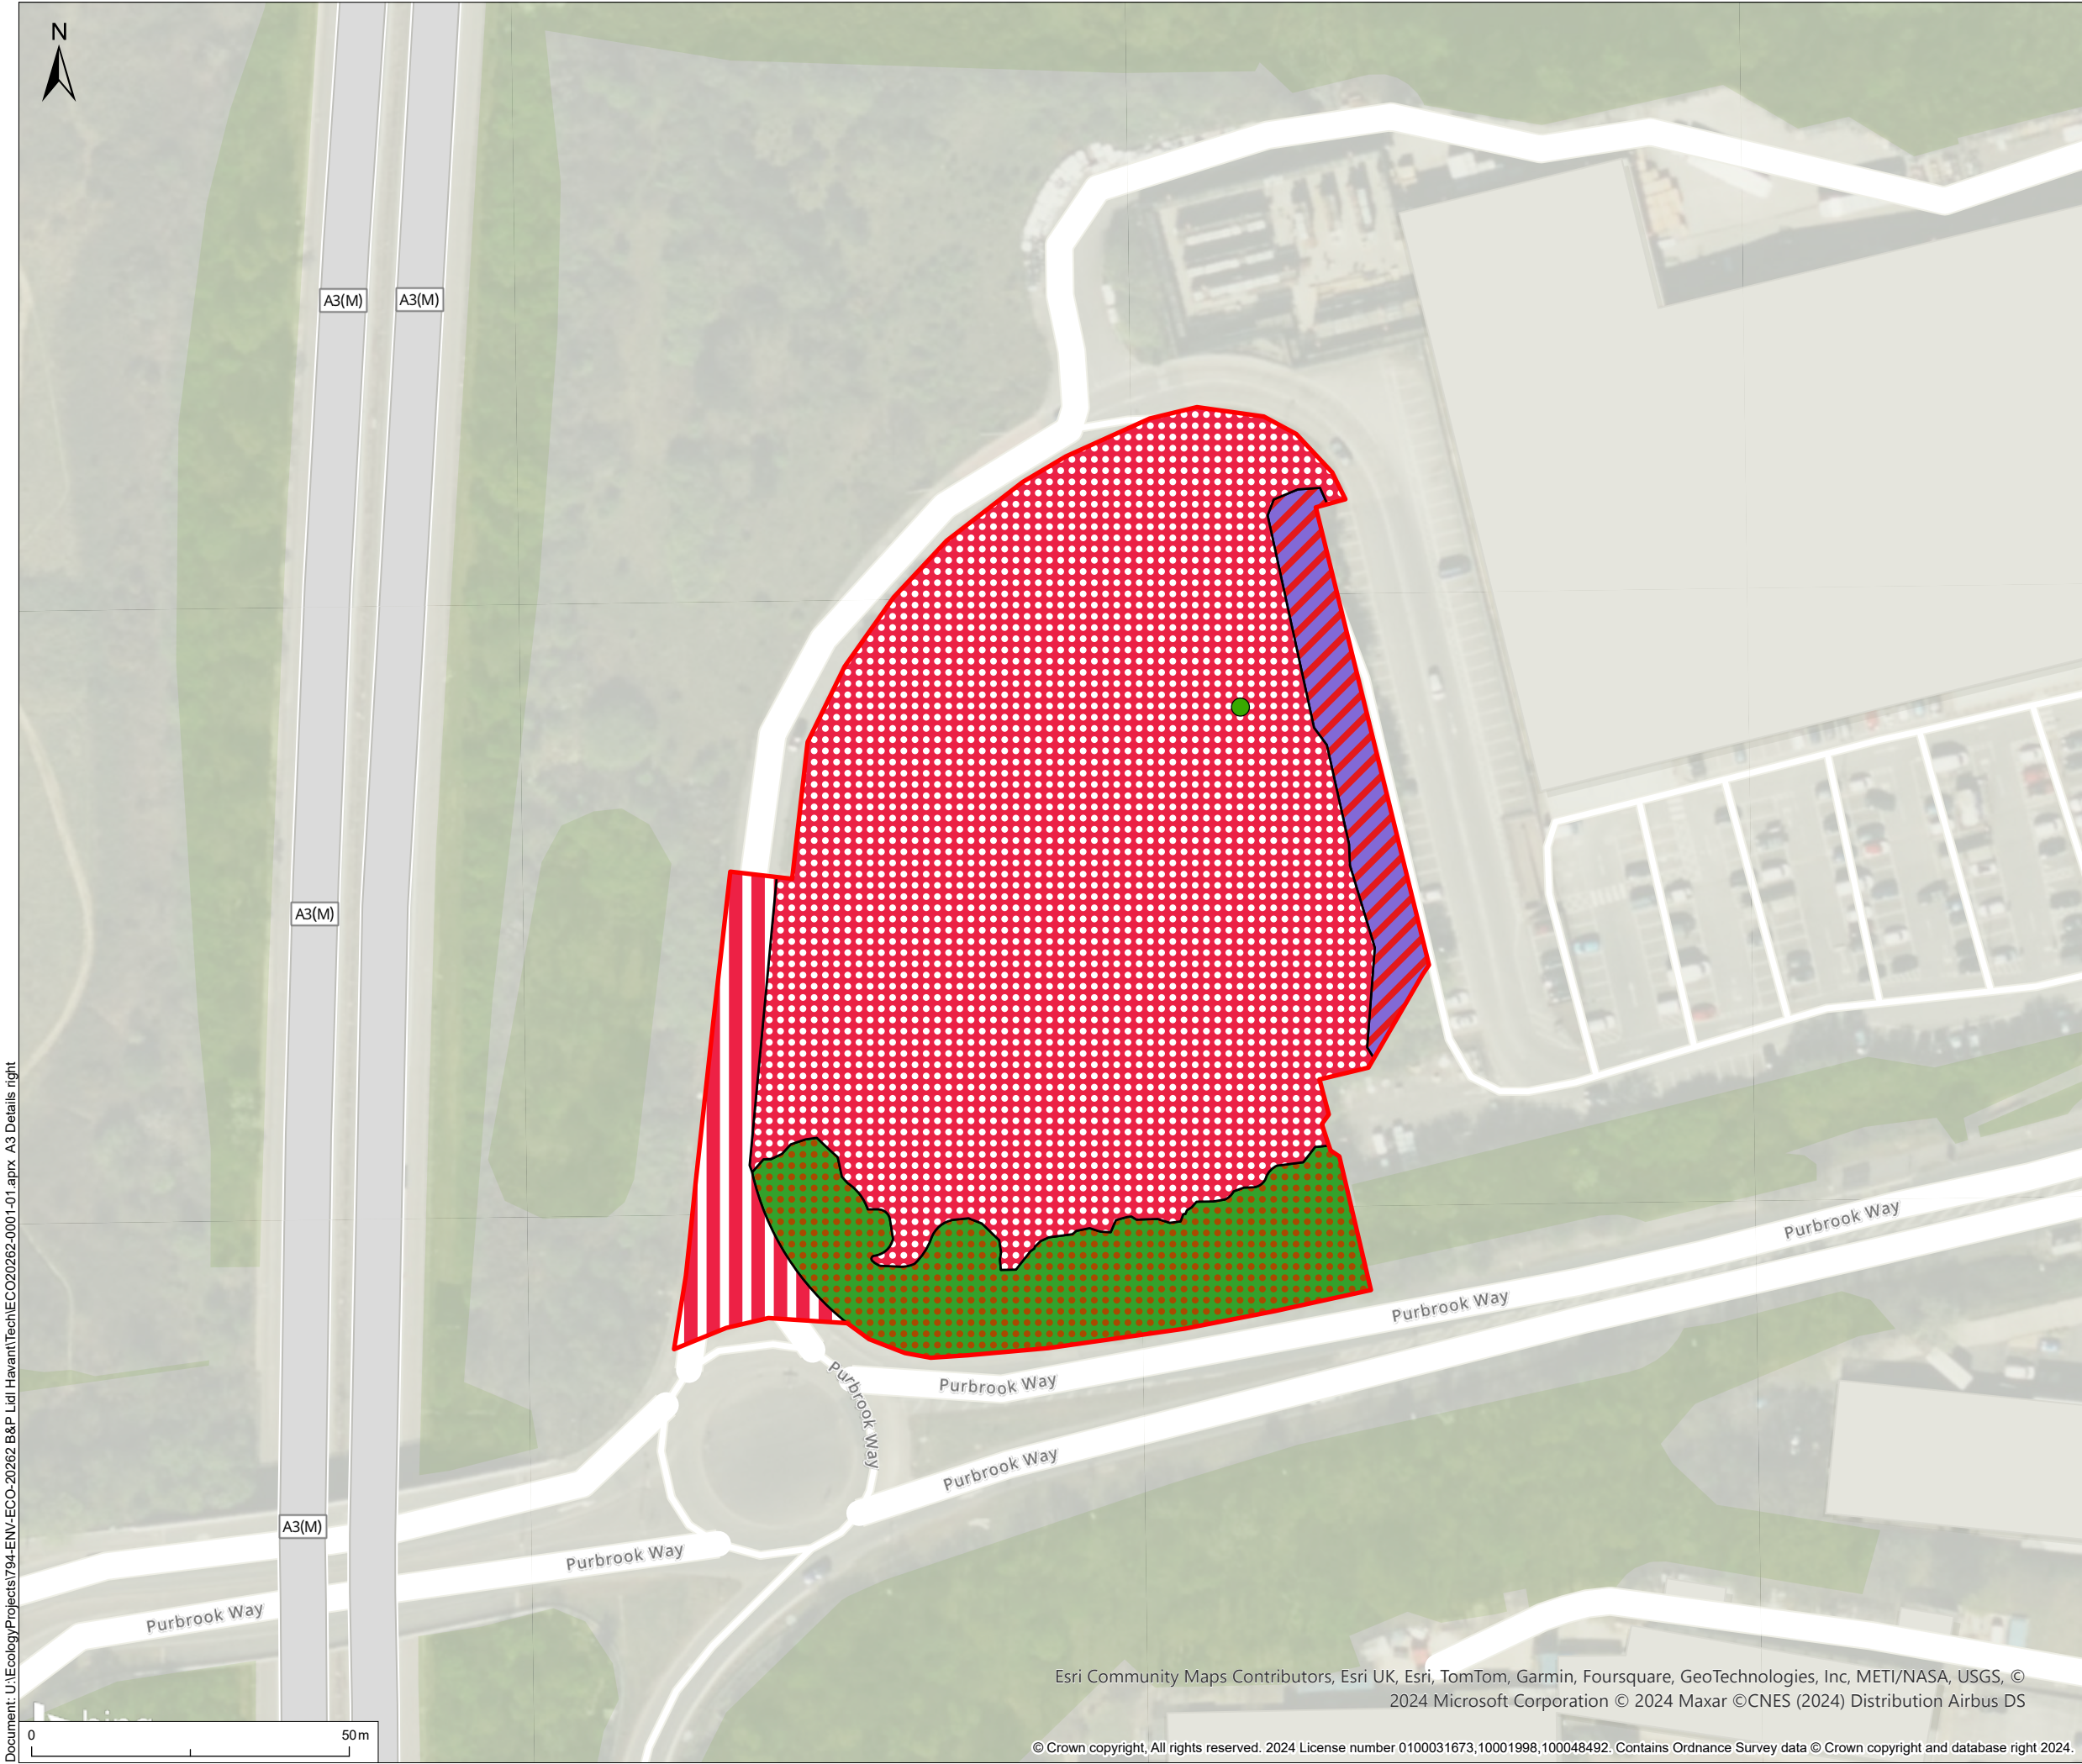

© 2024 RPS Group

Notes

1. This drawing has been prepared in accordance with the scope of RPS's appointment with its client and is subject to the terms and conditions of that appointment. RPS accepts no liability for any use of this document other than by its client and only for the purposes for which it was prepared and provided.

2. If received electronically it is the recipients responsibility to print to correct scale. Only written dimensions should be used.

Legend

-  Site boundary
-  u 32 - Scattered urban tree
-  u1c - Artificial unvegetated unsealed surface
-  w1g - Other woodland - broadleaved
-  u1b - Developed land - sealed surface
-  h3h - Mixed scrub

Rev	Description	By	CB	Date



MAKING COMPLEX EASY

A TETRA TECH COMPANY

Lakesbury House, Hittingbury Road, Chandlers Ford, Hampshire. SO53 5SS
T: +44(0)2380 810 440 E: rpsso@rpsgroup.com

Client **Lidl GB Ltd**

Project **Lidl Havant**

Title **Baseline Habitats**

Status Draft	Drawn By LP	PM/Checked By GK/EW
Project Number ECO20262	Scale @ A3 1:1,000	Date Created 09/04/24
Figure Number 1	Rev 01	

[rpsgroup.com](https://www.rpsgroup.com)