


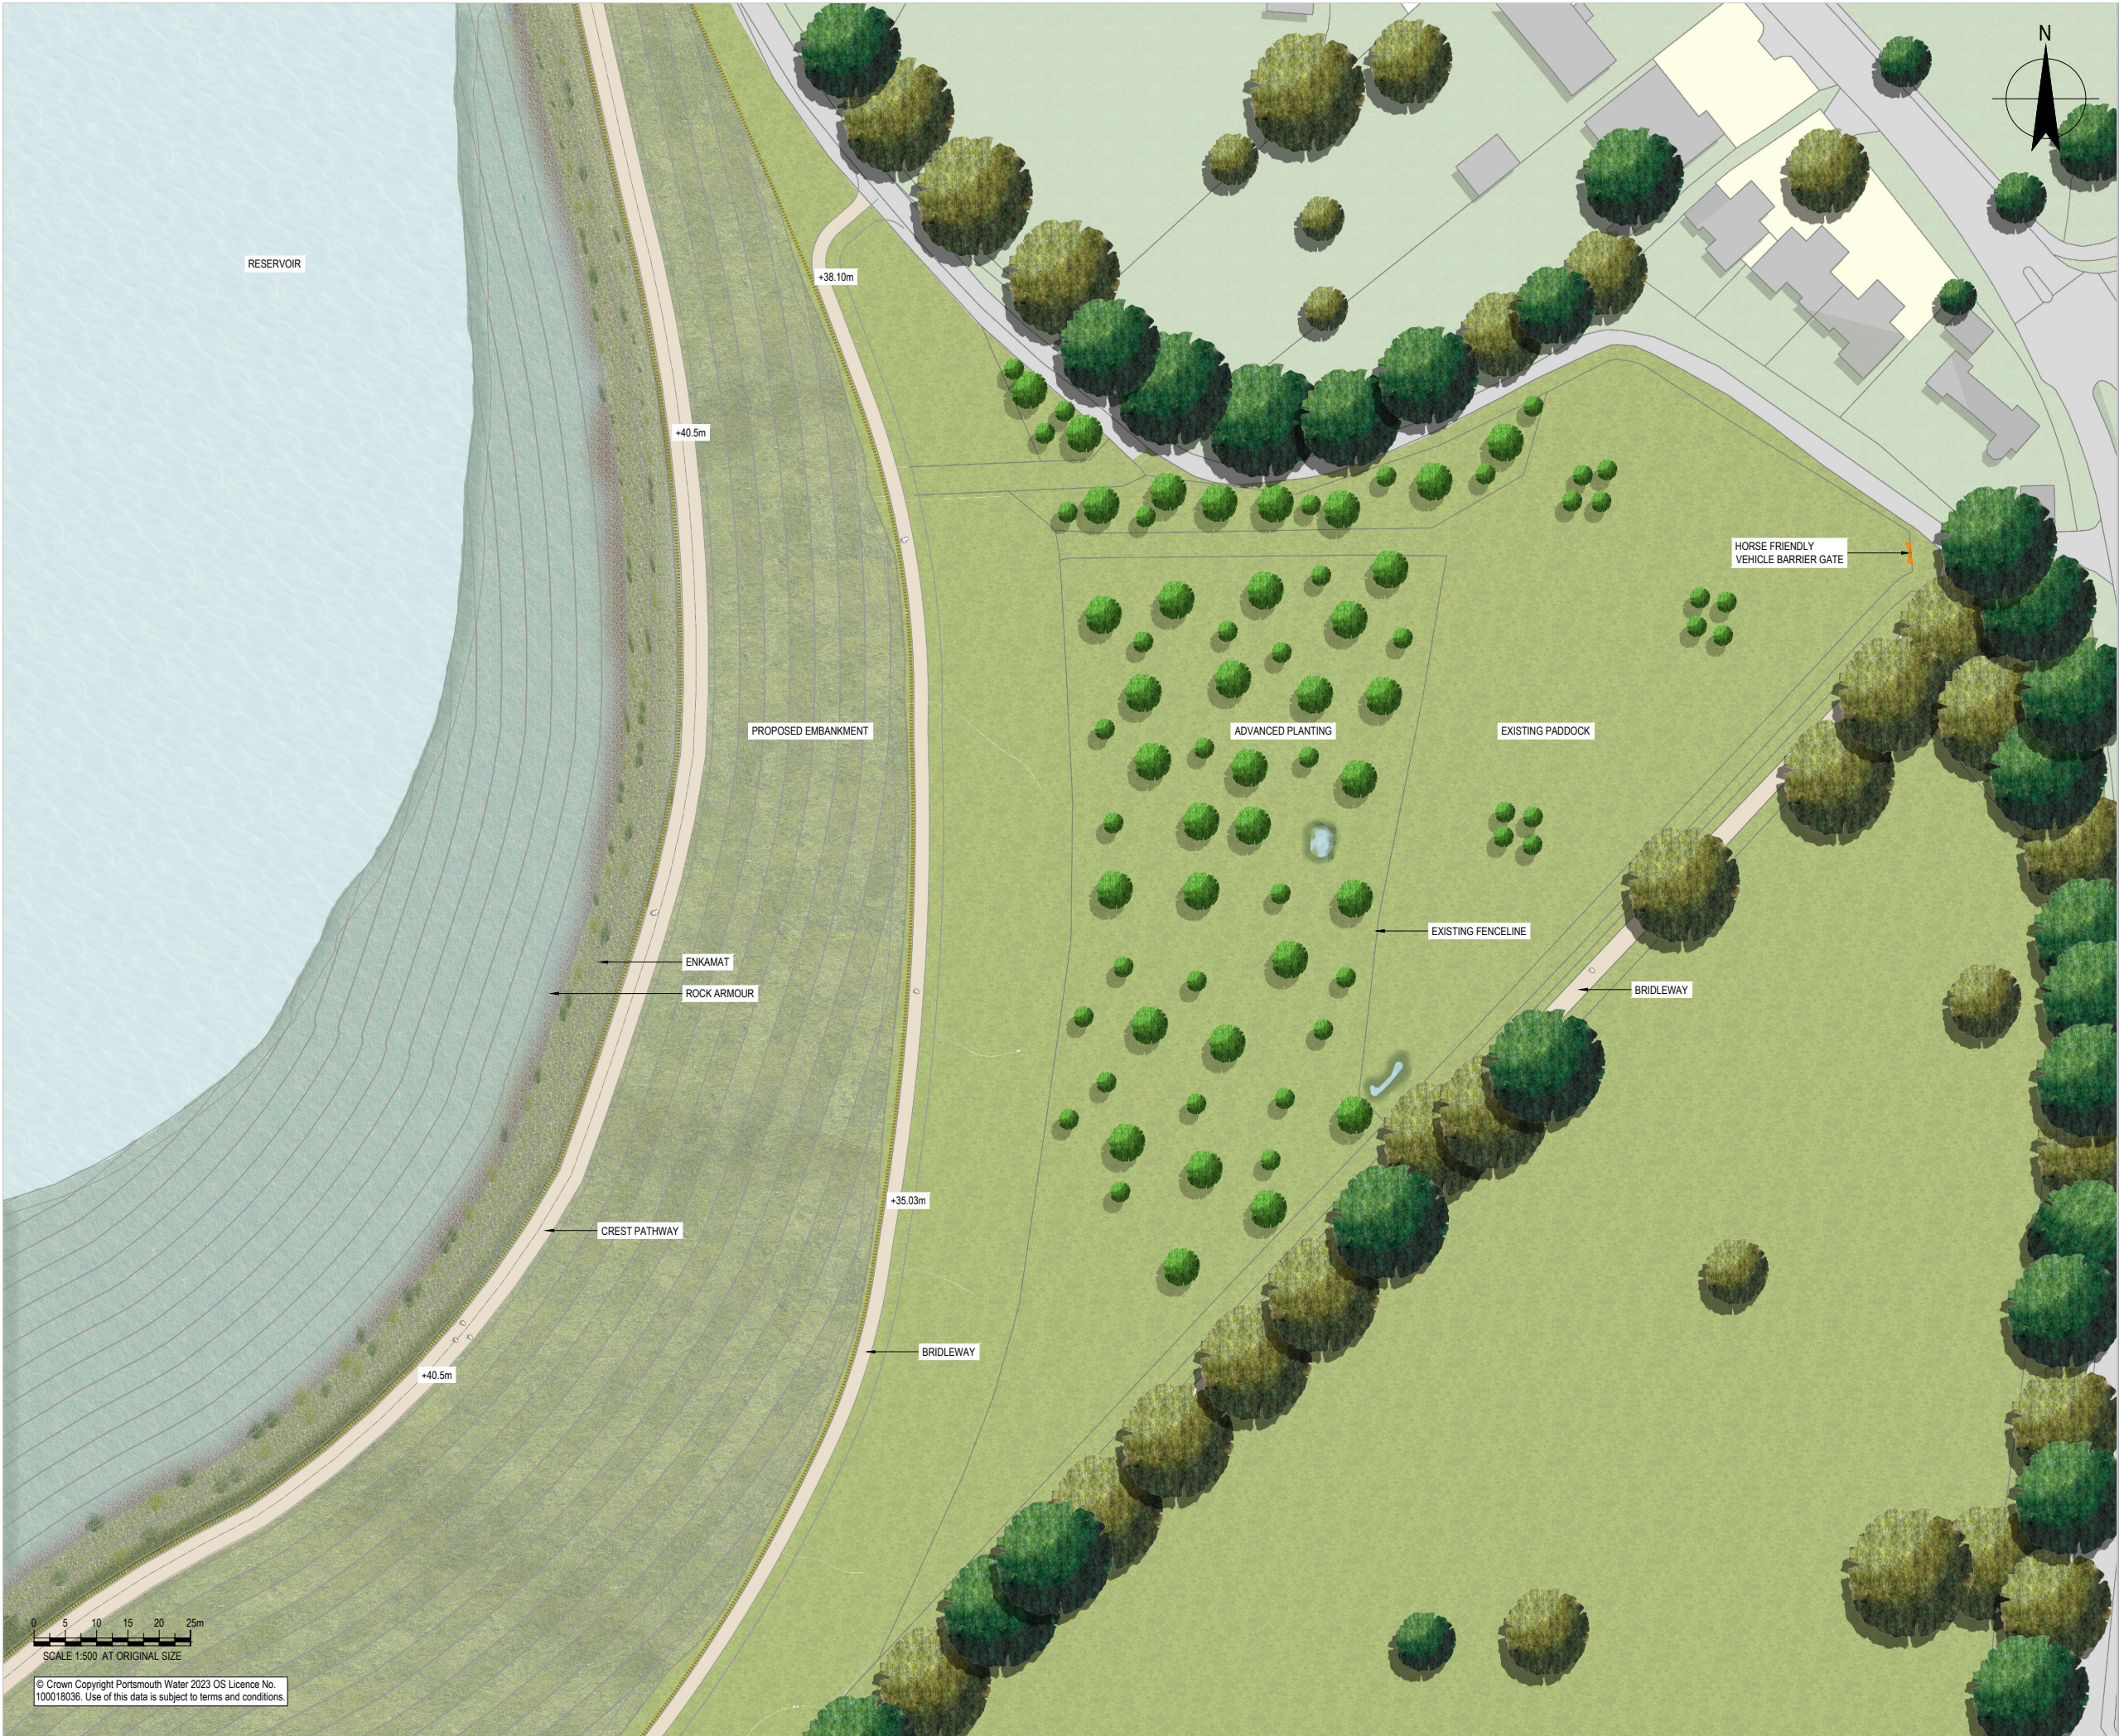

NOTES

1. ALL DIMENSIONS ARE IN MILLIMETRES UNLESS NOTED OTHERWISE (UNO).
2. ALL LEVELS ARE IN METRES TO ORDNANCE DATUM UNO.
3. TWL = TOP OF WATER LEVEL

Key

Existing

- Woodland / hedgerow to be retained
- Grassland

Proposed

- Grassland
- Rock armour
- Compacted gravel footpath
- Post and rail fence - 1100mm high
- Gated access
- SuDS

REFERENCE DOCUMENTS AND DRAWINGS

HTR-GHD-ZZ-ZZ-DR-T-0001 - RESERVOIR OUTLINE STRATEGY

P02	FOR APPROVAL	SWG	SWG	15/04/2024
P01	FOR COMMENTS	SWG	SWG	09/04/2024
Rev	Description	Checked	Approved	Date
Author	LS	Drafting Check	ST	
Designer	LS	Design Check	ST	

Telephone: Havant (023) 9249 9888
Fax: Havant (023) 9245 3632
Website: www.portsmouthwater.co.uk
Registered Office: PO Box 8 West Street
Havant Hampshire PO9 1LG
REGISTERED IN ENGLAND No. 2536455

Portsmouth Water

Future Water
MJJV Ltd

GHD

Project No.
12547181


Client **PORTSMOUTH WATER**

Project **HAVANT THICKET RESERVOIR**

Status **FOR APPROVAL** Status Code **S4**

Drawing Title **LANDSCAPE PLAN
GIPSIES PLAIN** Size **A1**

HTR-GHD-ZZ-ZZ-DR-T-0006 Drawing No. Rev **P02**

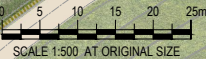

© Crown Copyright Portsmouth Water 2023 OS Licence No. 100018036. Use of this data is subject to terms and conditions.