



Proposed Ground Floor

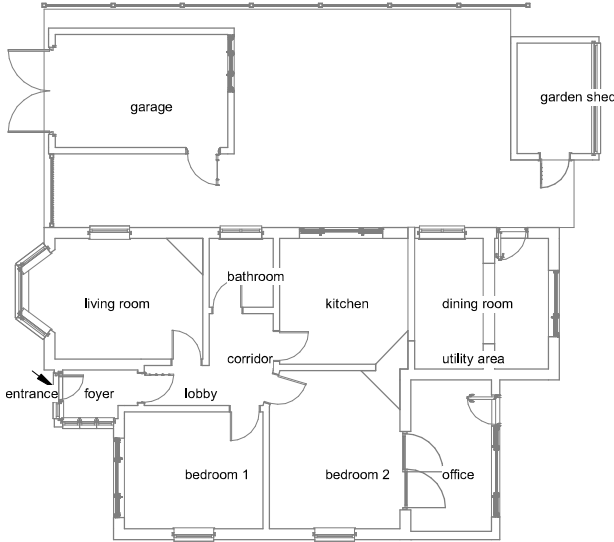

Existing Ground Floor

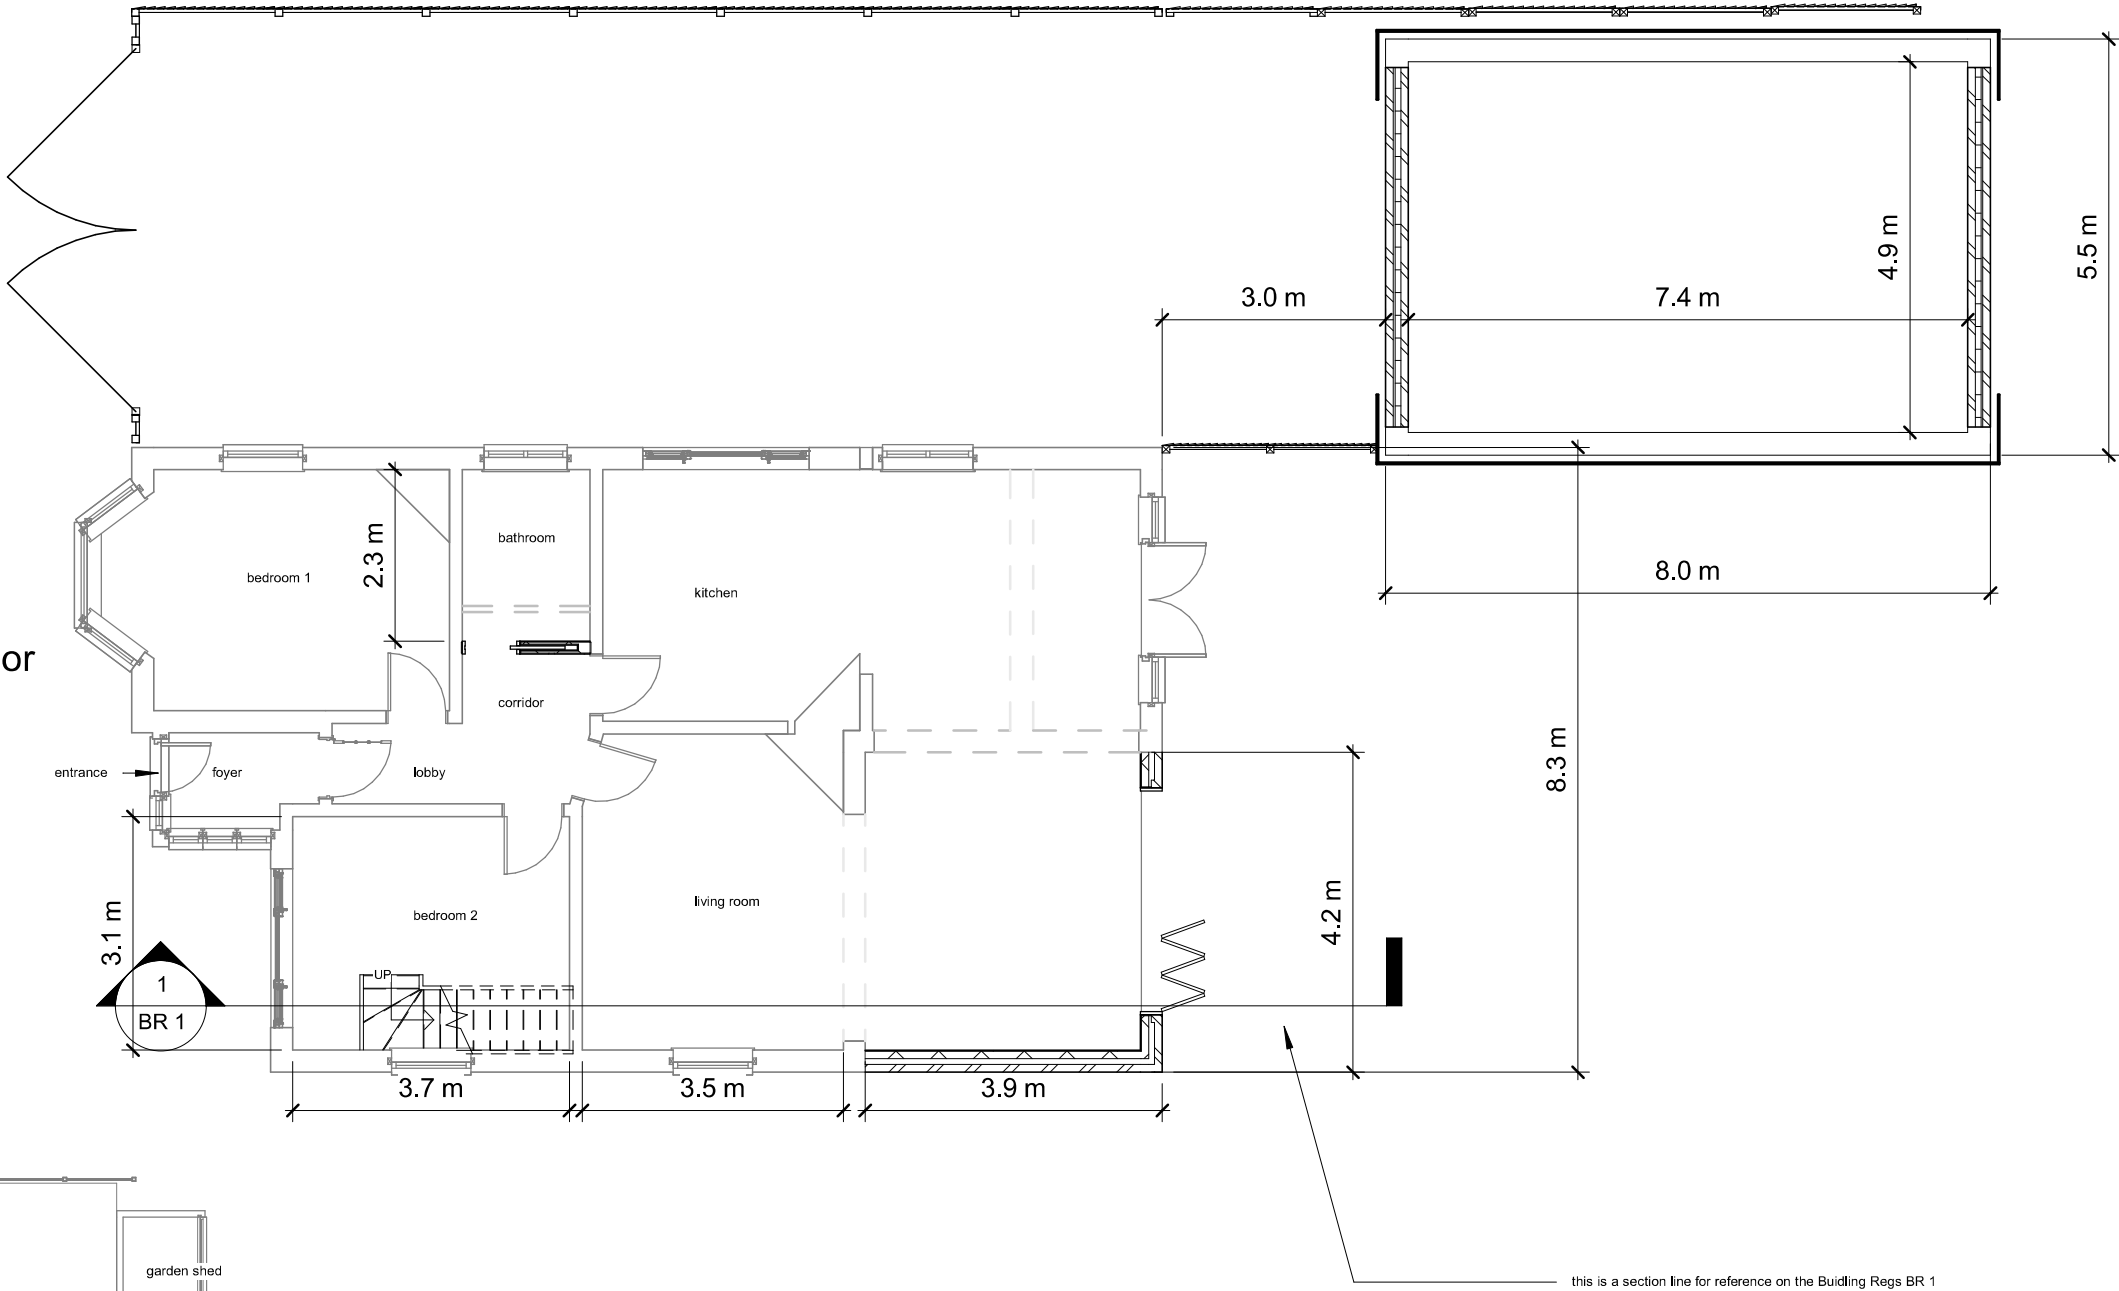

|                                                               |  |    |
|---------------------------------------------------------------|--|----|
| 1:500                                                         |  | 50 |
| 1:200                                                         |  | 20 |
| 1:100                                                         |  | 10 |
| 1:50                                                          |  | 5  |
| All measurement to be checked on site prior to any commenment |  |    |
| Parkers Design Limited - The Studio @ 90, PO9 2PR             |  |    |
| www.pexd.co.uk - info@parkersdesign.com - 07776 008822        |  |    |

|         |                                   |            |            |                |              |              |     |
|---------|-----------------------------------|------------|------------|----------------|--------------|--------------|-----|
| PROJECT | 11 Kings Road Cowplain<br>PO8 8UR | CLIENT     |            |                |              | Nutbrown     |     |
|         |                                   | Date       | Issue Date |                | Scale (@ A3) | As indicated |     |
| SHEET   | Ground Floor                      | Drawn by   | SW         | DRAWING NUMBER |              |              | REV |
|         |                                   | Checked by | SR         | P 1            |              |              |     |