



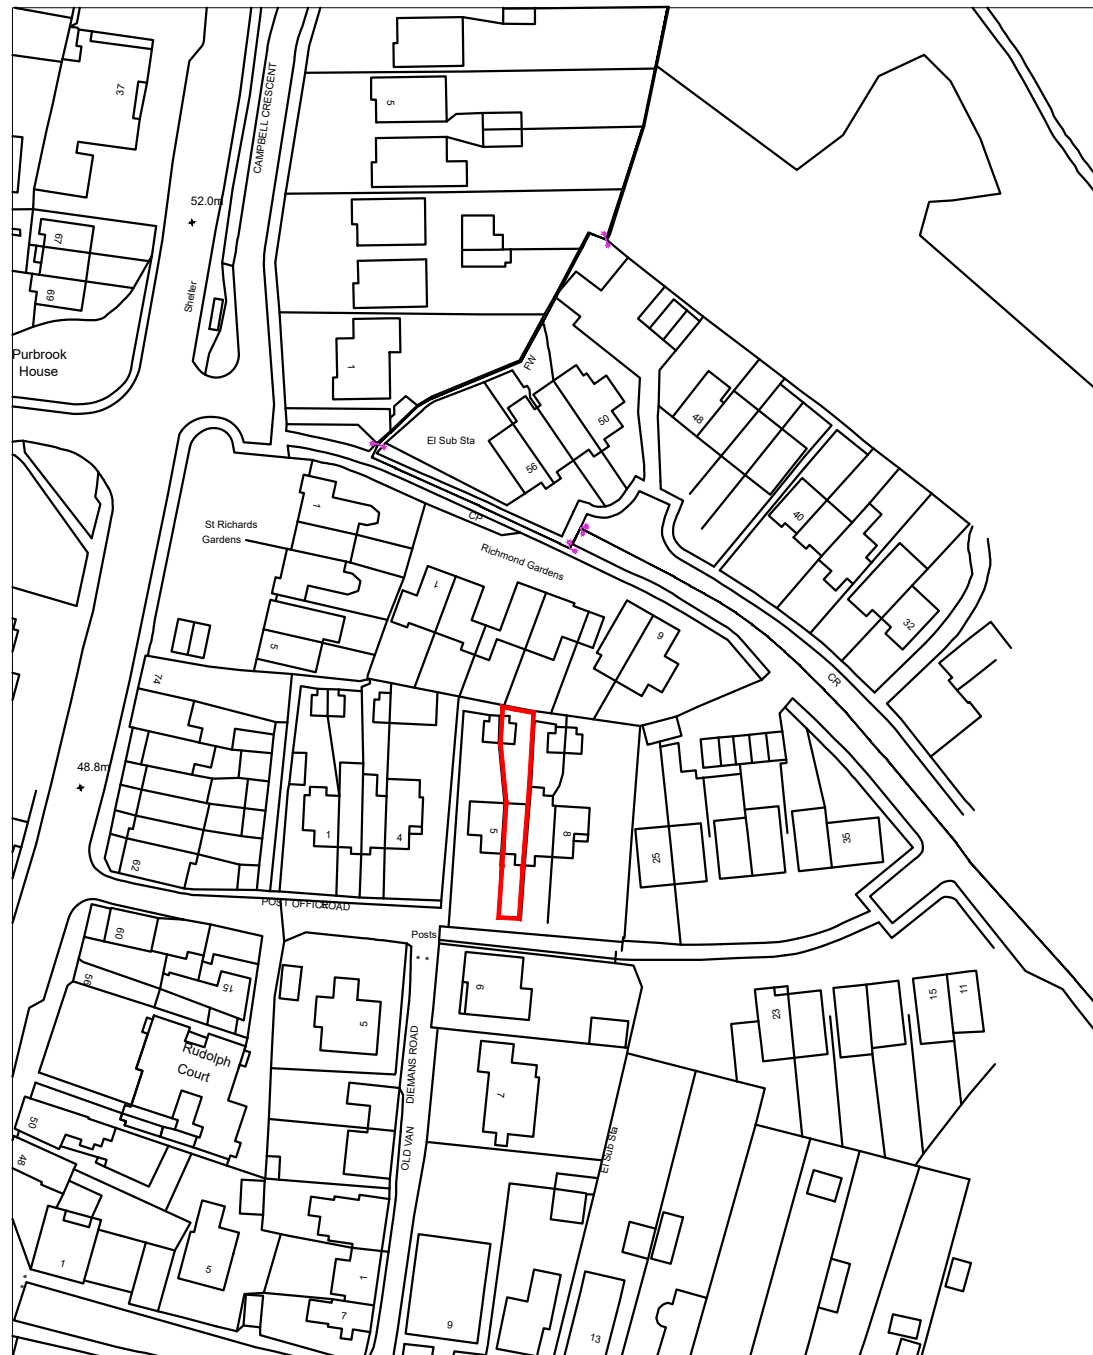

Location Plan: 1:1250

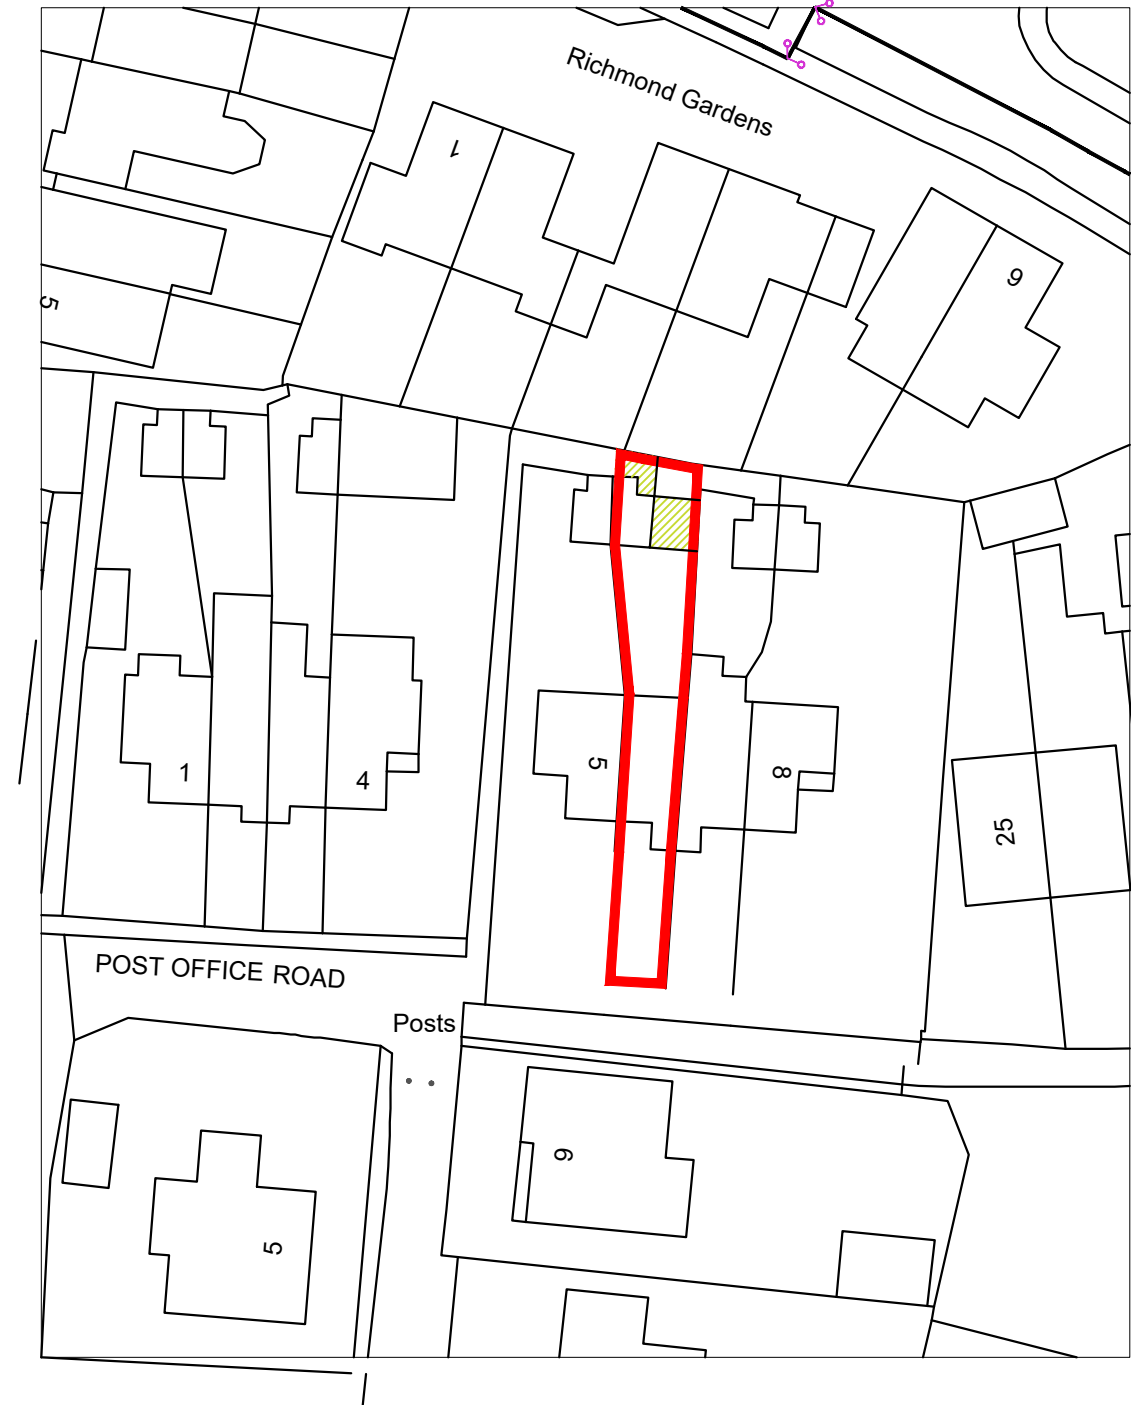

Block Plan: 1:500

6 Post Office Road,
Purbrook,
PO7 5LS.

SITE PLANS

Revisions a) Proposed footprint/12.01.2023/SAR
b)
c)

© Crown Copyright
All right reserved
Reproduced by Permission
Licence No.100046837

CAD

Critchley Architecture And Design Ltd.

Contact: 02392 474 919 | info@caad.online

The Old Brewery, 15E South Street, Havant, PO9 1BU



Scale A3 = As Shown
Drawn OS
Date 03/11/2022

22098-101

A

0m 10m 20m 30m 40m 50m

0m 10m 20m 30m 40m 50m