


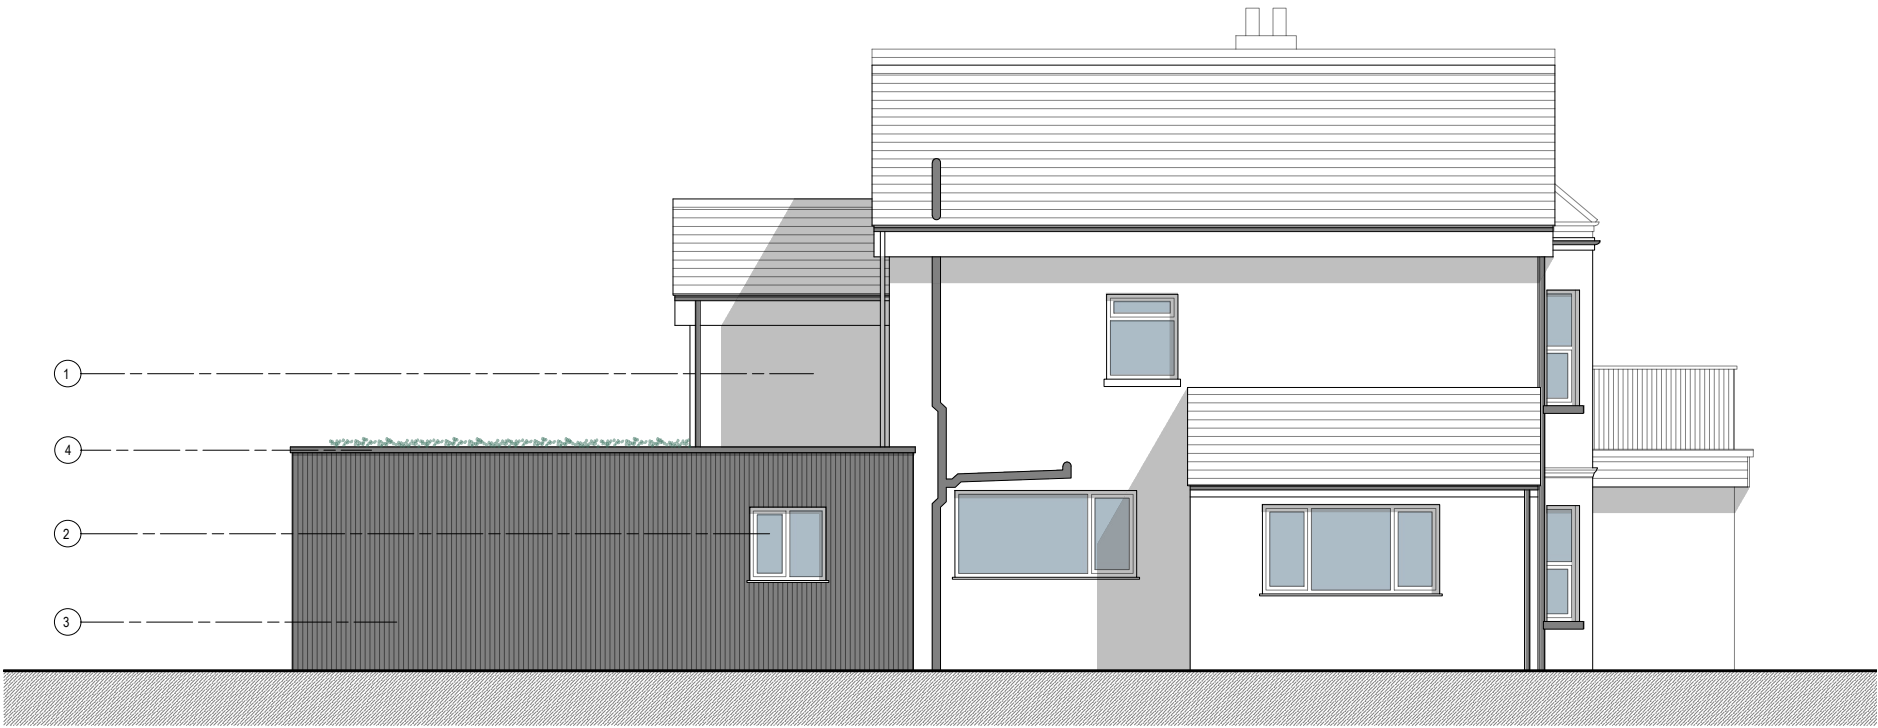

02 **Proposed elevation**
Scale - 1:100



01 **Existing elevation**
Scale - 1:100

Comments:

- This drawing is the copyright of ATP Architectural Design and is not to be reproduced without prior written consent.
- Use given dimensions over scaling, do not scale from this drawing unless for planning purposes.
- This drawing should be read in conjunction with other consultant drawings, designs and calculations.
- ATP Architectural Design is the trading name of ATP Design Ltd (12131949) a private limited company in England and Wales, whose registered office is 1st Floor Hill House, 23-25 Spur Road, Cosham, Hampshire, United Kingdom, PO6 3DY.

Materials

1. white painted sand/cement render
2. black windows and doors
3. black vertical timber cladding
4. black fascia's/soffits, trims and rainwater goods.
5. mid-light grey stone cladding

A- Client revisions. 08.11.22

Revision **Date**

Revision status: A

Drawing date: 08.11.2022

Client:

AJ Forbes-Lane

Project:

Bathurst Lodge
18 Bacon Lane
Hayling Island

Ref:

22|165

Status:

Planning

Scale @ A3 1:100




Drawing:

Existing and proposed
western elevation

Number:

203

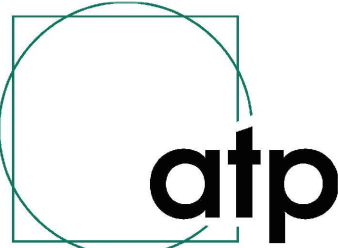

ARCHITECTURAL DESIGN

ATP Architectural Design

07590 762966 • tom@atpdesignltd.co.uk • www.atpdesignltd.co.uk